


Revisions:

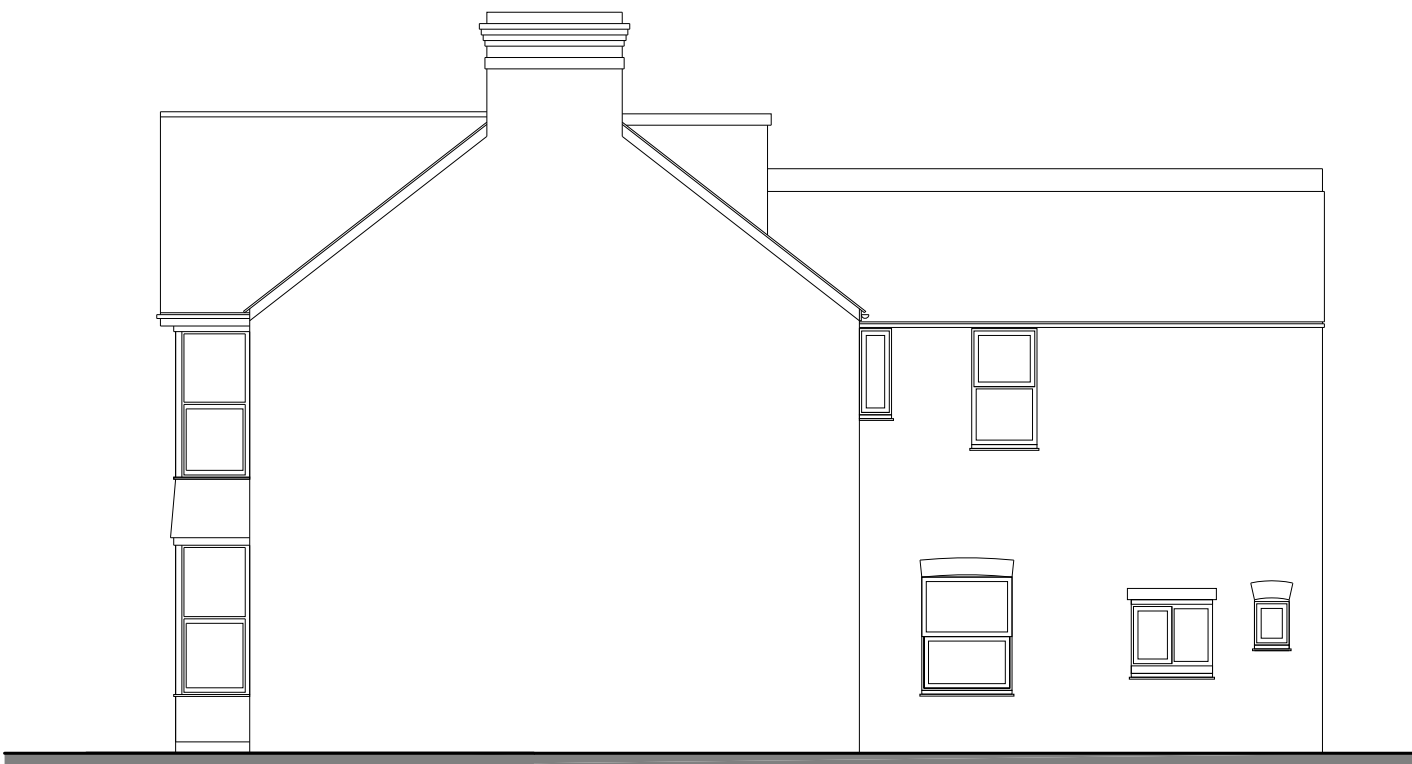


EXISTING EAST FACING ELEVATION
Sc. 1:100




EXISTING NORTH FACING ELEVATION
Sc. 1:100




EXISTING WEST FACING ELEVATION
Sc. 1:100

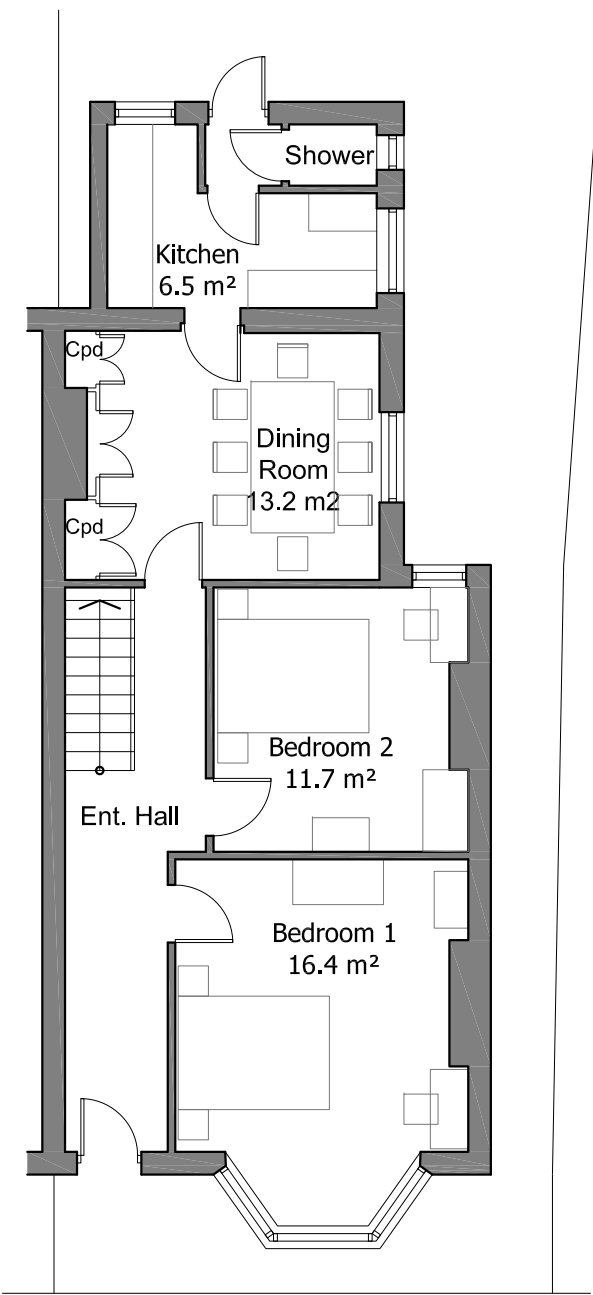


EXISTING GROUND FLOOR PLAN
Sc. 1:100

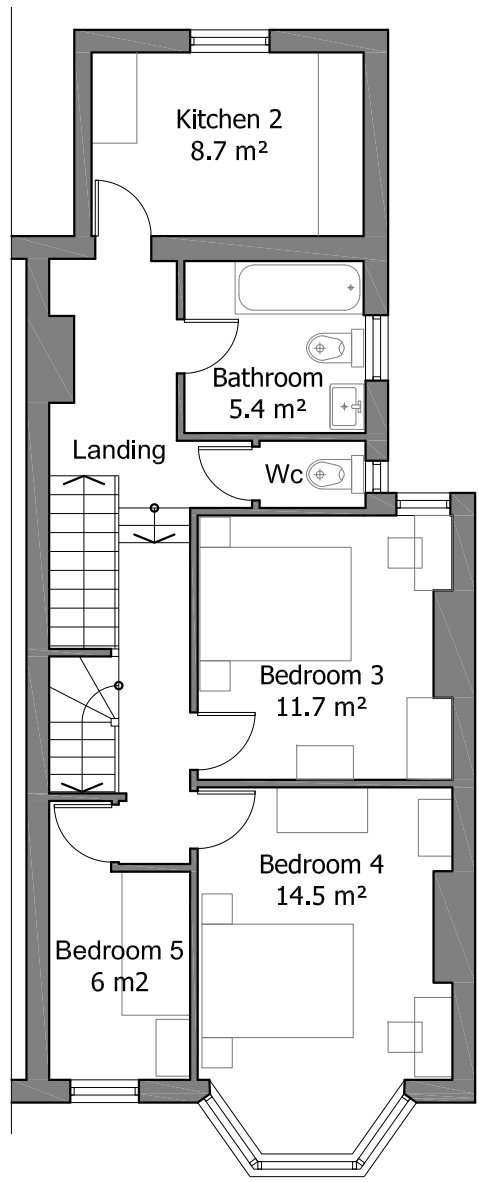


EXISTING FIRST FLOOR PLAN
Sc. 1:100

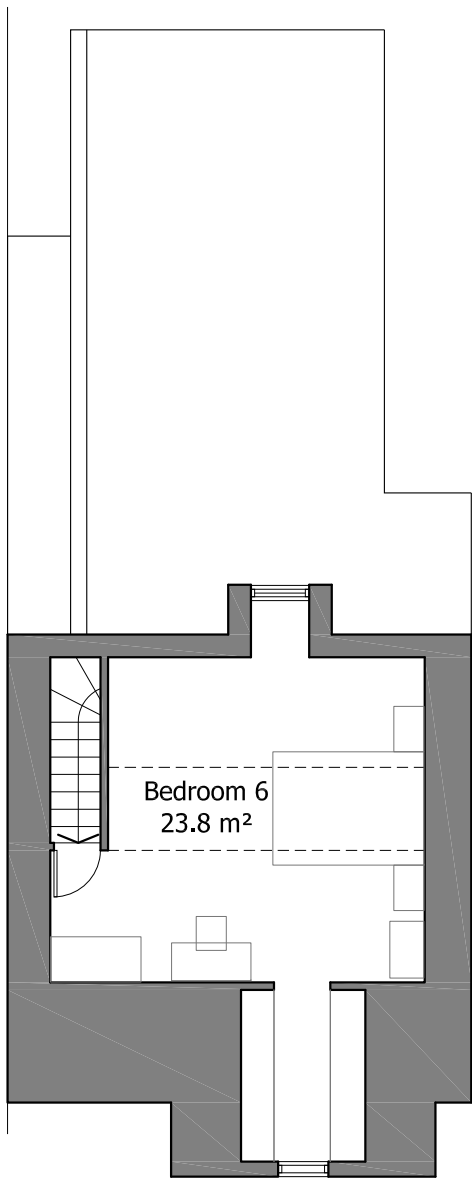

EXISTING SECOND FLOOR PLAN
Sc. 1:100

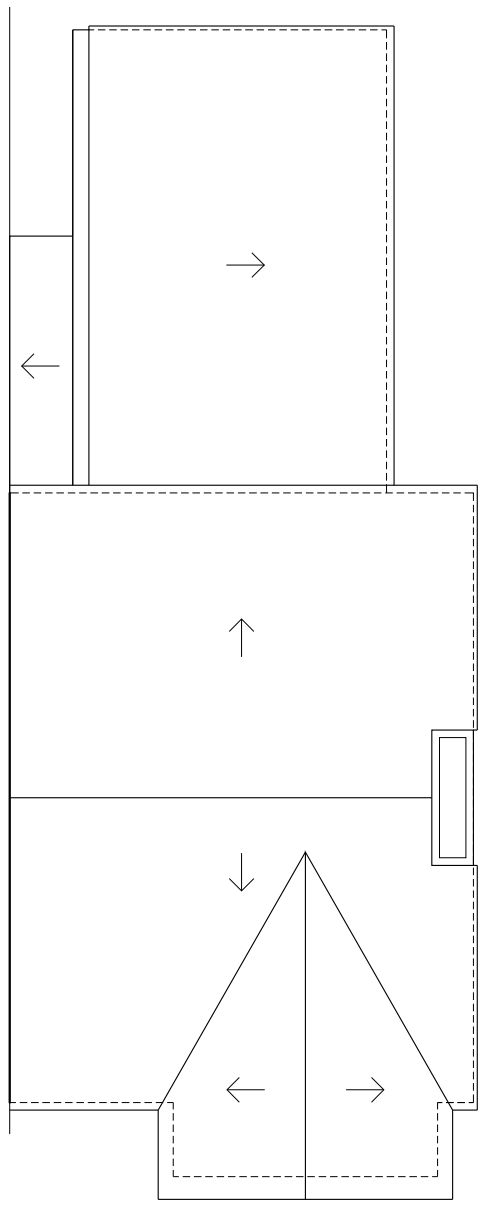

EXISTING ROOF PLAN
Sc. 1:100

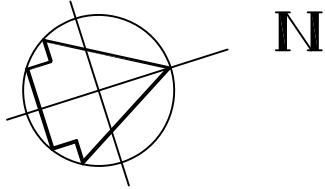

REV A 30.11.21 DRAWING TITLE: UPDATED

1:100
2m 0 2m 4m

jjr designs
Suite 6a
Church House,
94 Felpham Road
Felpham
West Sussex,
PO22 7PG
TEL: 01243 822081
Architectural
Services
Planning
Building Regs
On Site Supervision
Landscape Design

e-mail: info@jjrdesigns.com

Client:

REYNOLDS LTD

Project:
7 LONGFORD ROAD
BOGNOR REGIS, WEST SUSSEX
PO21 1AA

Drawing Title:
EXISTING PLANS AND ELEVATIONS
6 BED, 10 PERSONS HMO

Issue status:
Outline proposals ☐ Production information ☐ Scheme design ☐
Tender drawing ☐ Detail design ☐ Contract drawing ☐

Scale: 1:100 @A1	Drawn: I. Bruma	Checked: R. Stefanski	Date: 10.11.2021
Job No: 1535	Drawing No: PL 04	Revision: A	