



Revisions:

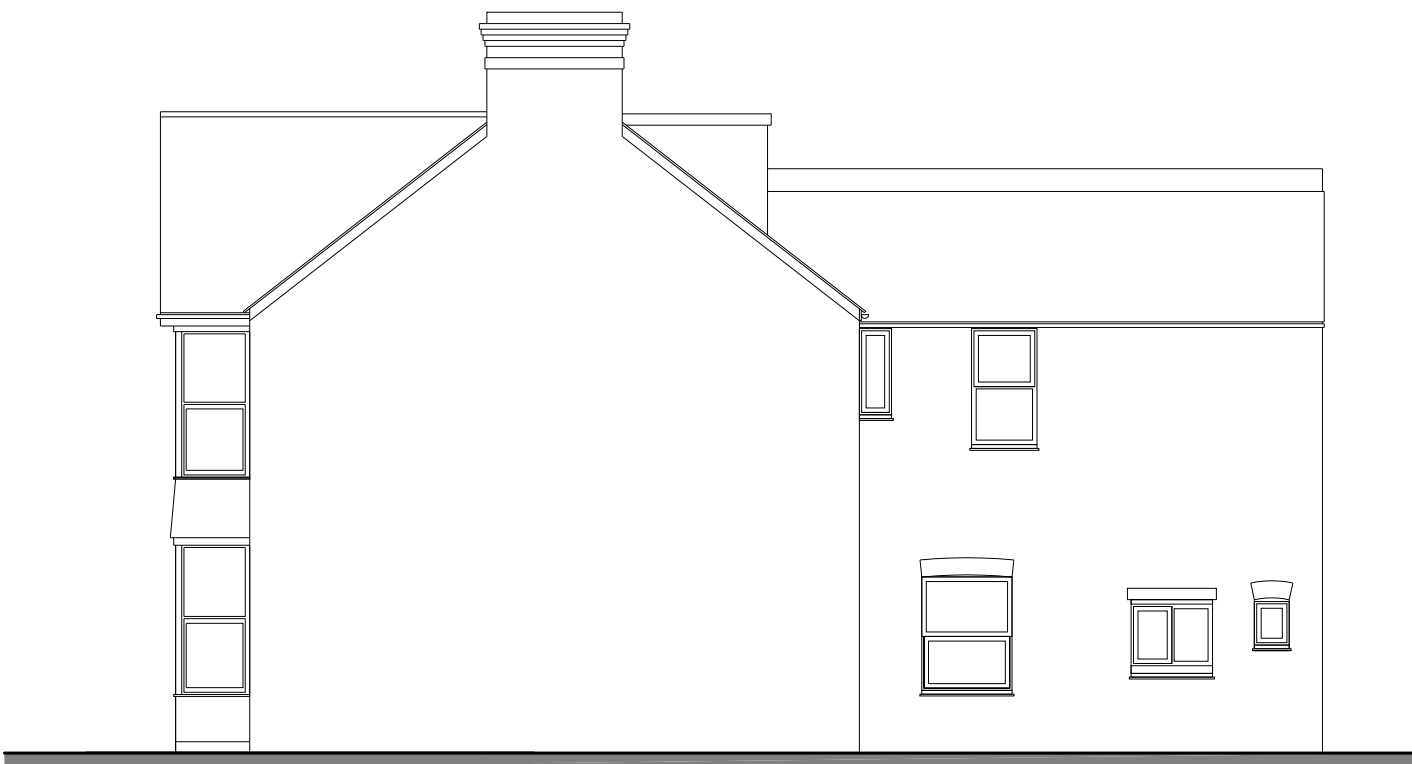


PROPOSED EAST FACING ELEVATION  
(NO CHANGE)  
Sc. 1:100




PROPOSED NORTH FACING ELEVATION  
(NO CHANGE)  
Sc. 1:100

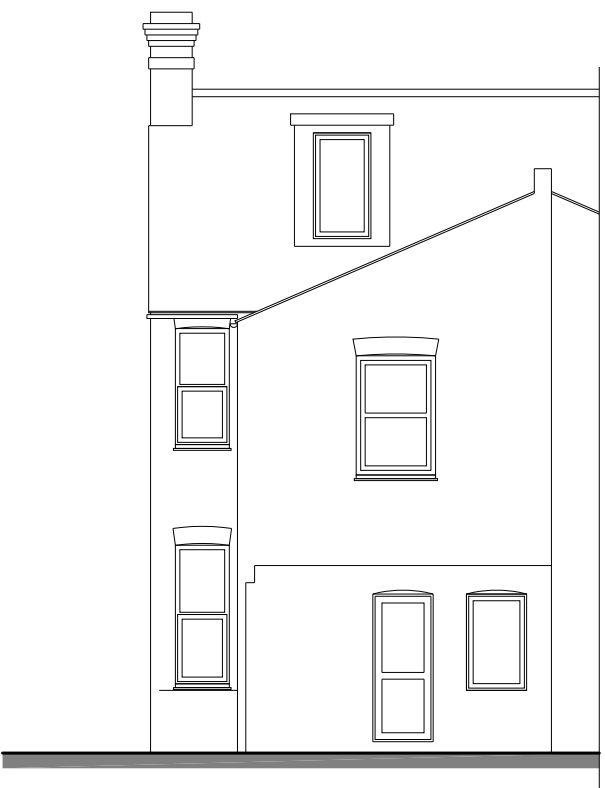


PROPOSED WEST FACING ELEVATION  
(NO CHANGE)  
Sc. 1:100

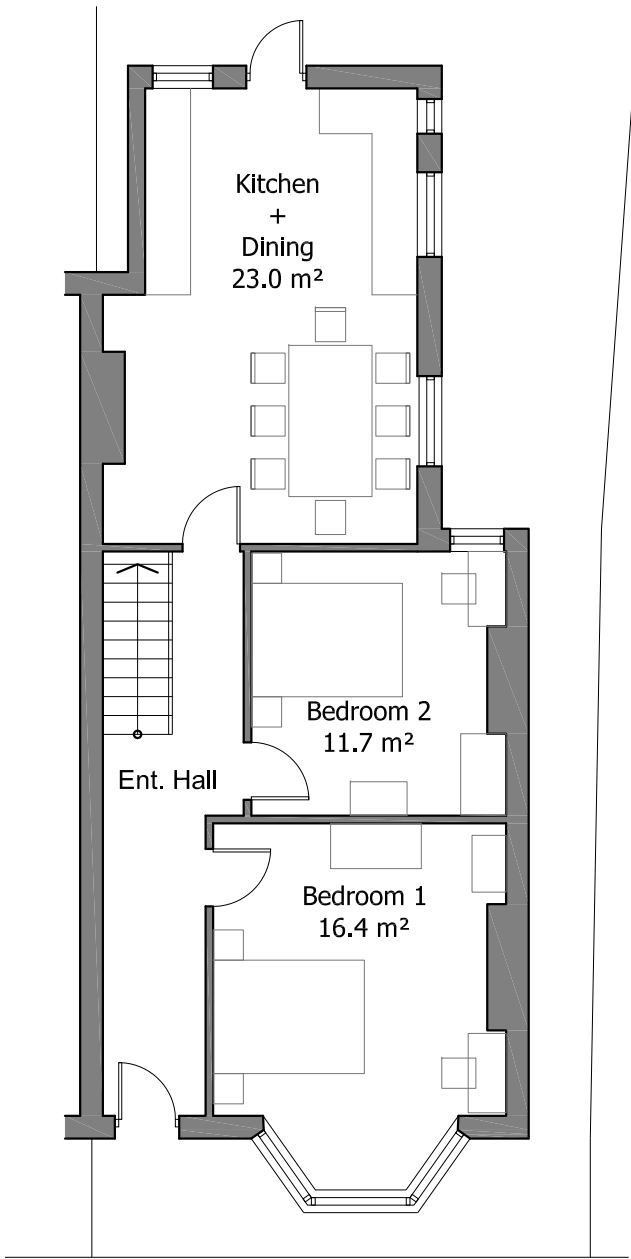


PROPOSED GROUND FLOOR PLAN  
Sc. 1:100

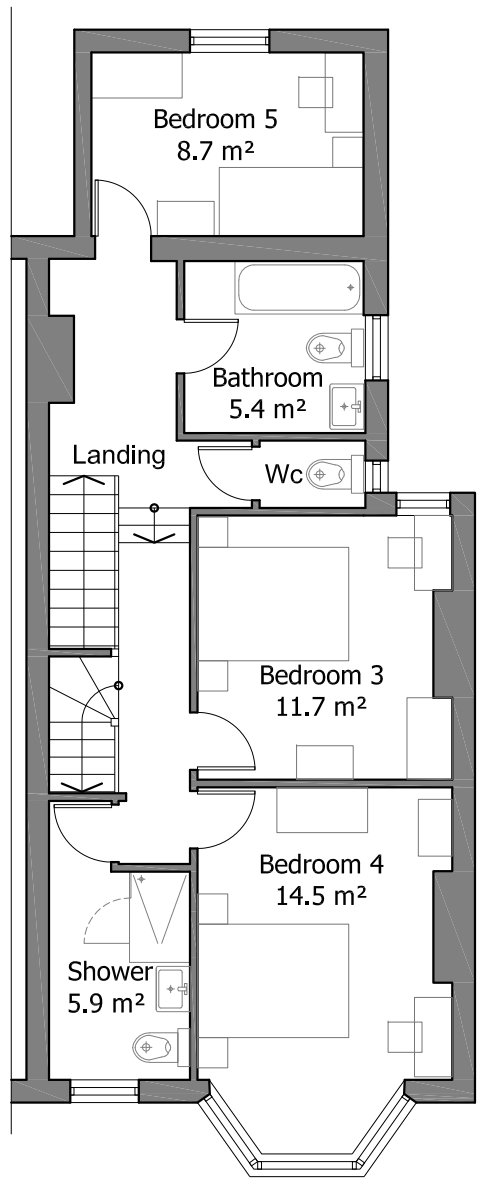


PROPOSED FIRST FLOOR PLAN  
Sc. 1:100

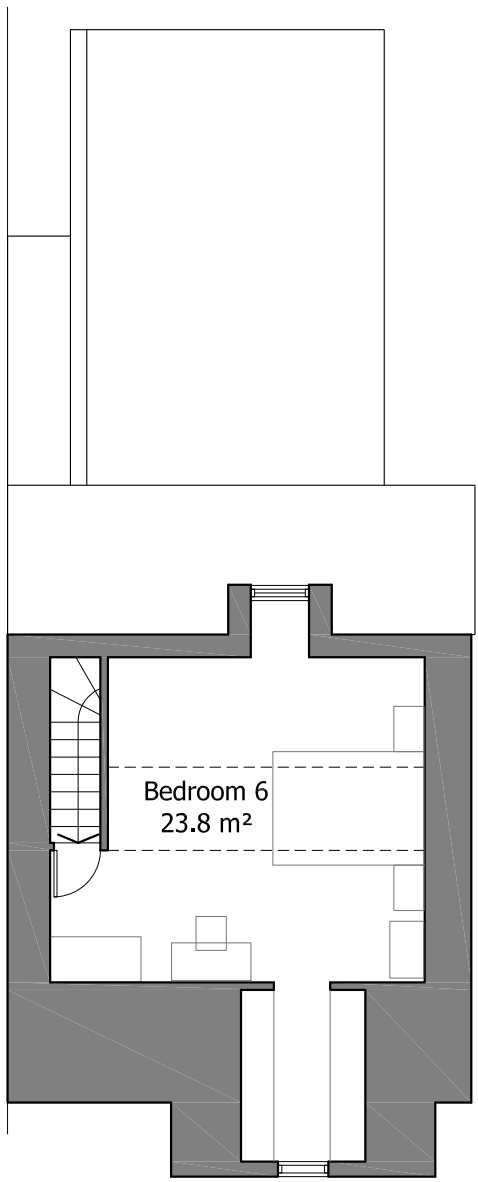

PROPOSED SECOND FLOOR PLAN  
Sc. 1:100

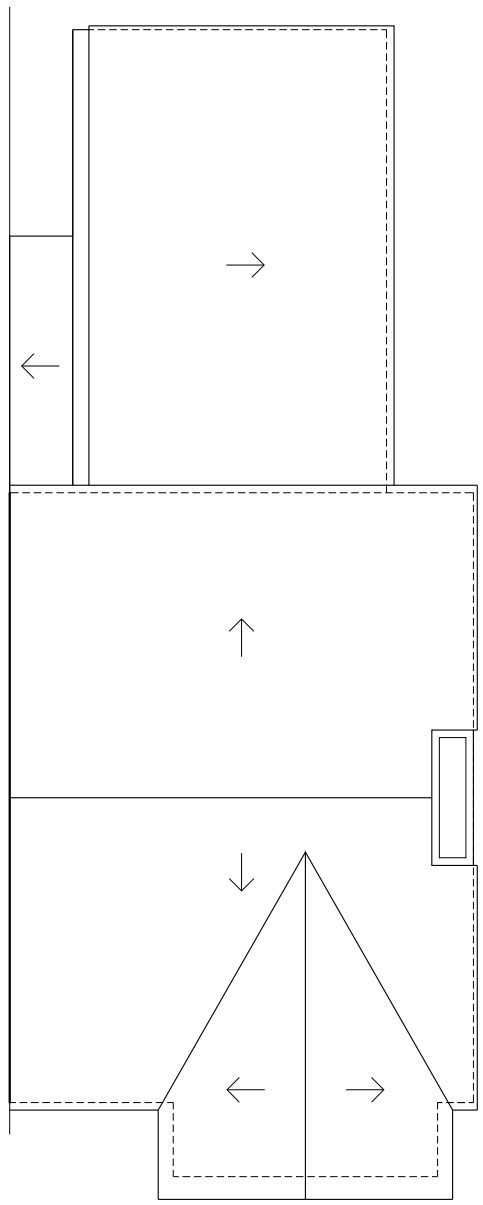

PROPOSED ROOF PLAN  
Sc. 1:100

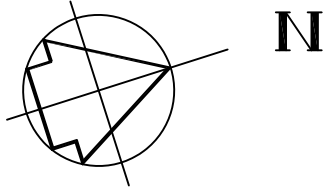

REV B 30.11.21 DRAWING TITLE UPDATED  
REV A 18.11.21 SECOND FLOOR UPDATED

1:100  
2m 0 2m 4m

**jjr designs**  
Suite 6a  
Church House,  
94 Felpham Road  
Felpham  
West Sussex,  
PO22 7PG  
TEL: 01243 822081

**Architectural Services**  
Planning  
Building Regs  
On Site Supervision  
Landscape Design

e-mail: info@jjrdesigns.com

Client:

REYNOLDS LTD

Project:  
7 LONGFORD ROAD  
BOGNOR REGIS, WEST SUSSEX  
PO21 1AA

Drawing Title:  
PROPOSED PLANS AND ELEVATIONS  
6 BED, 10 PERSONS HMO

Issue status:  
Outline proposals ☐ Production information ☐ Scheme design ☐  
Tender drawing ☐ Detail design ☐ Contract drawing ☐

|                     |                      |                          |                     |
|---------------------|----------------------|--------------------------|---------------------|
| Scale:<br>1:100 @A1 | Drawn:<br>I. Bruma   | Checked:<br>R. Stefanski | Date:<br>10.11.2021 |
| Job No:<br>1535     | Drawing No:<br>PL 05 | Revision:<br>B           |                     |