


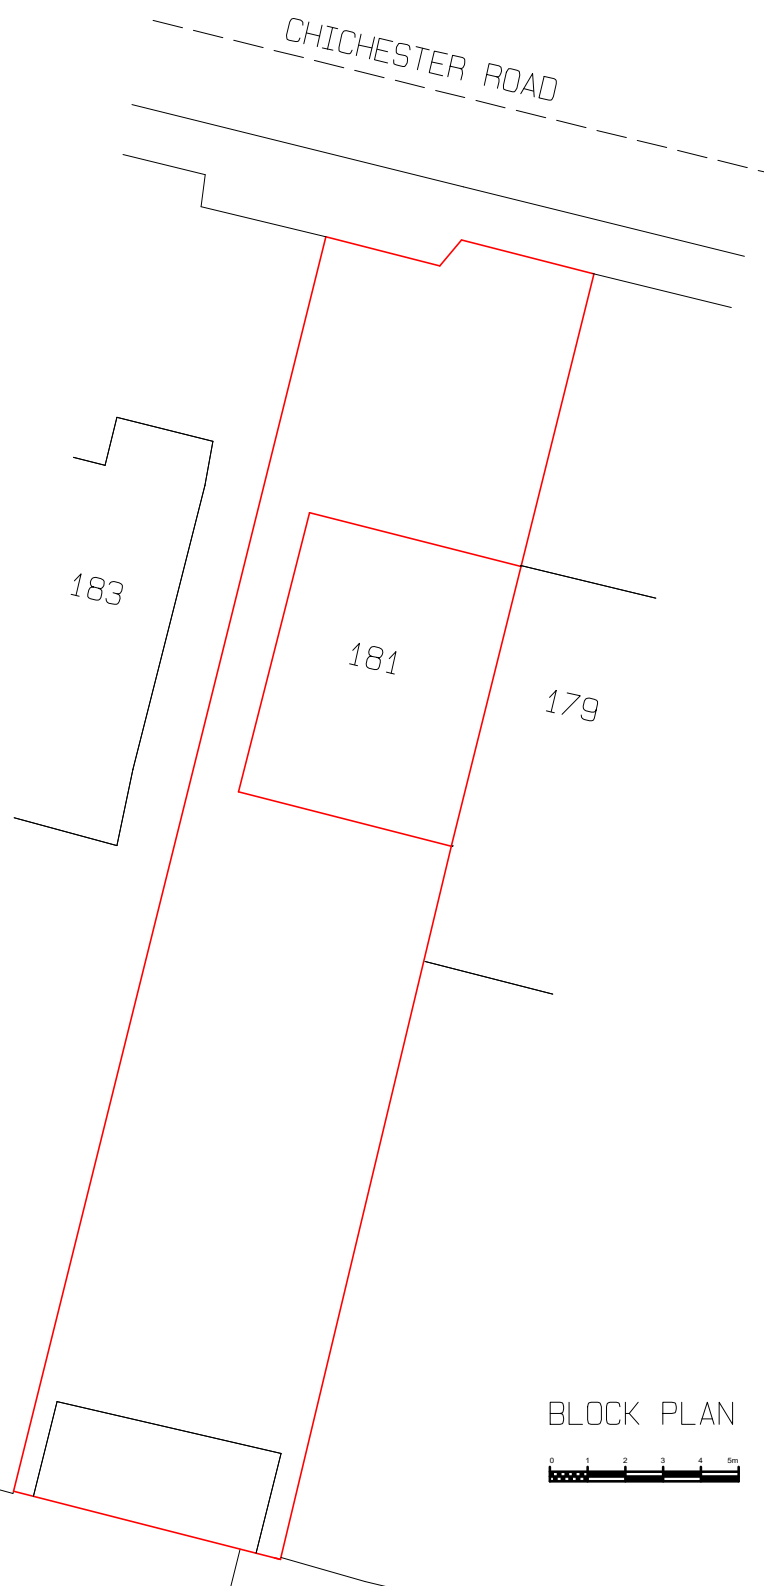


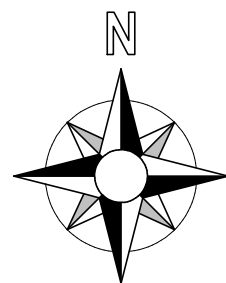

BLOCK PLAN

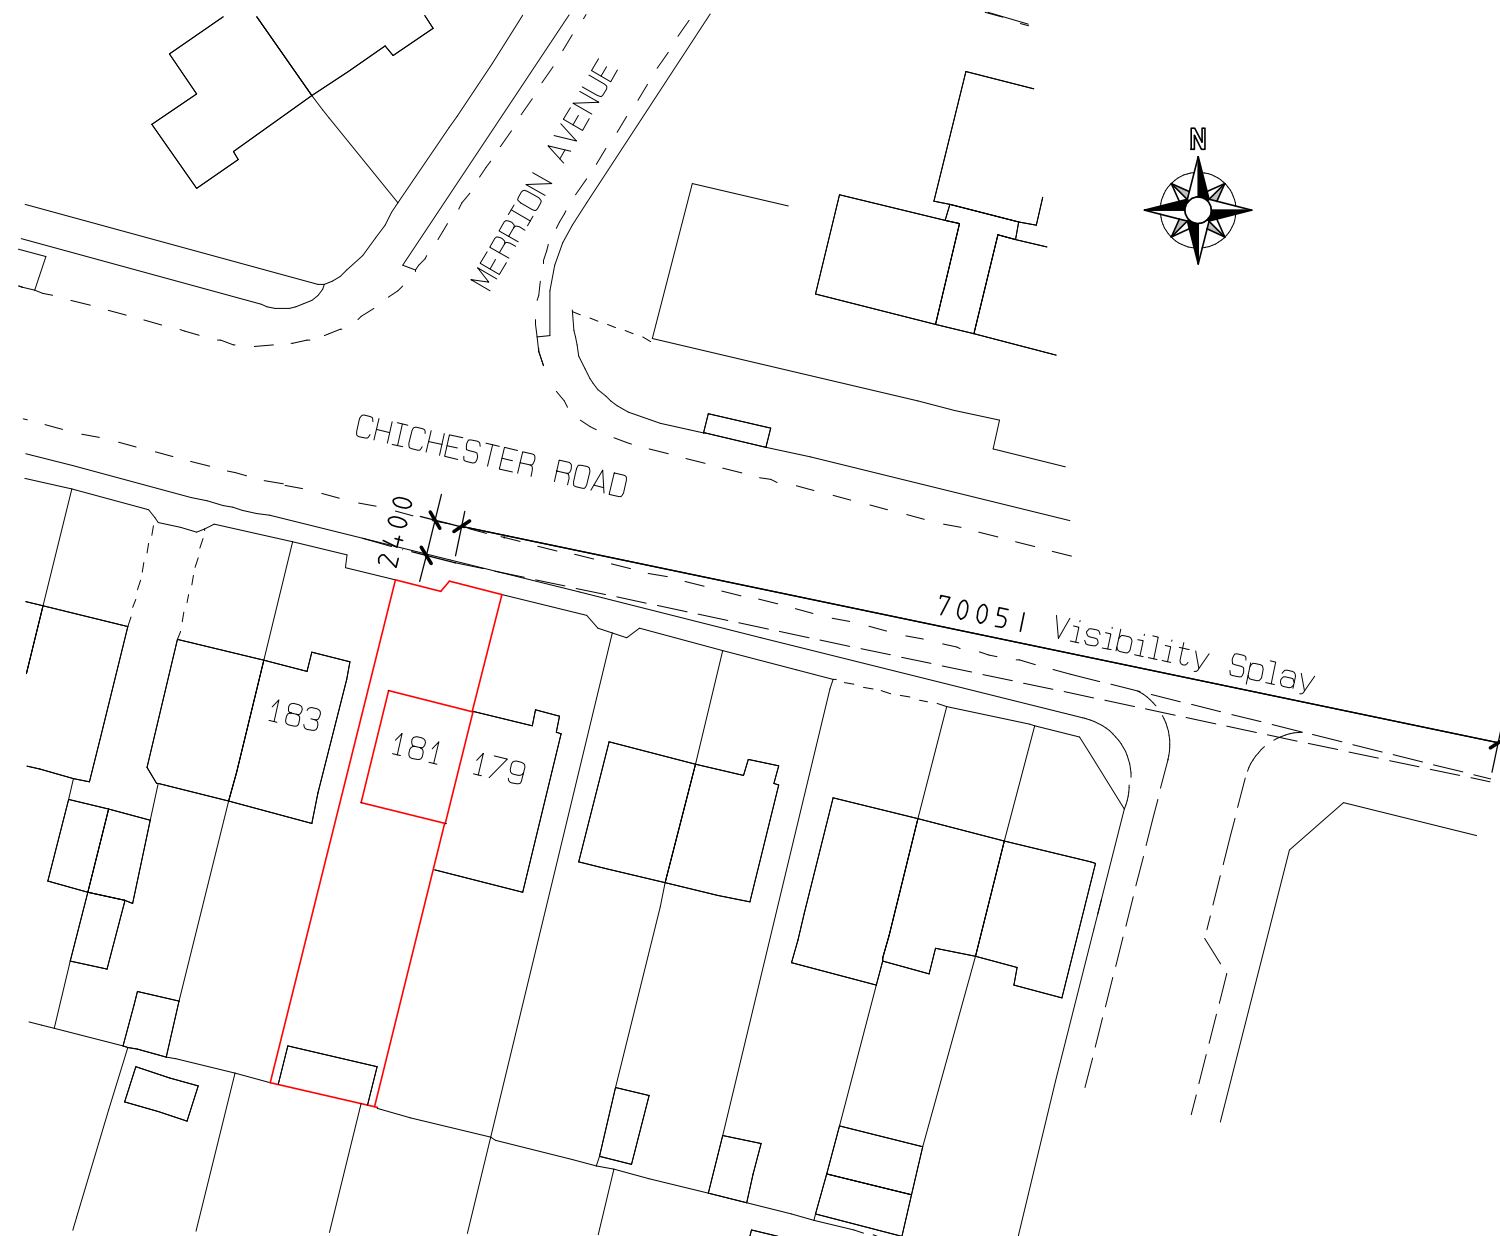

SITE PLAN

 

Title		Client	
BLOCK AND SITE PLAN		MR & MRS PETER LEE	
Project		Drawn by	Richard Hollands
PROPOSED PAVEMENT CROSSING AND			GROVE DESIGN UK
DROPPED CURB		Date	October 2019
@ 181 CHICHESTER ROAD		Scale	1: 200 & 1 :500 @ A3
BOGNOR REGIS		Drawing No	19-10-GD-239-01A
WEST SUSSEX		Amendments	(A) Splay added
PO21 5AF			