




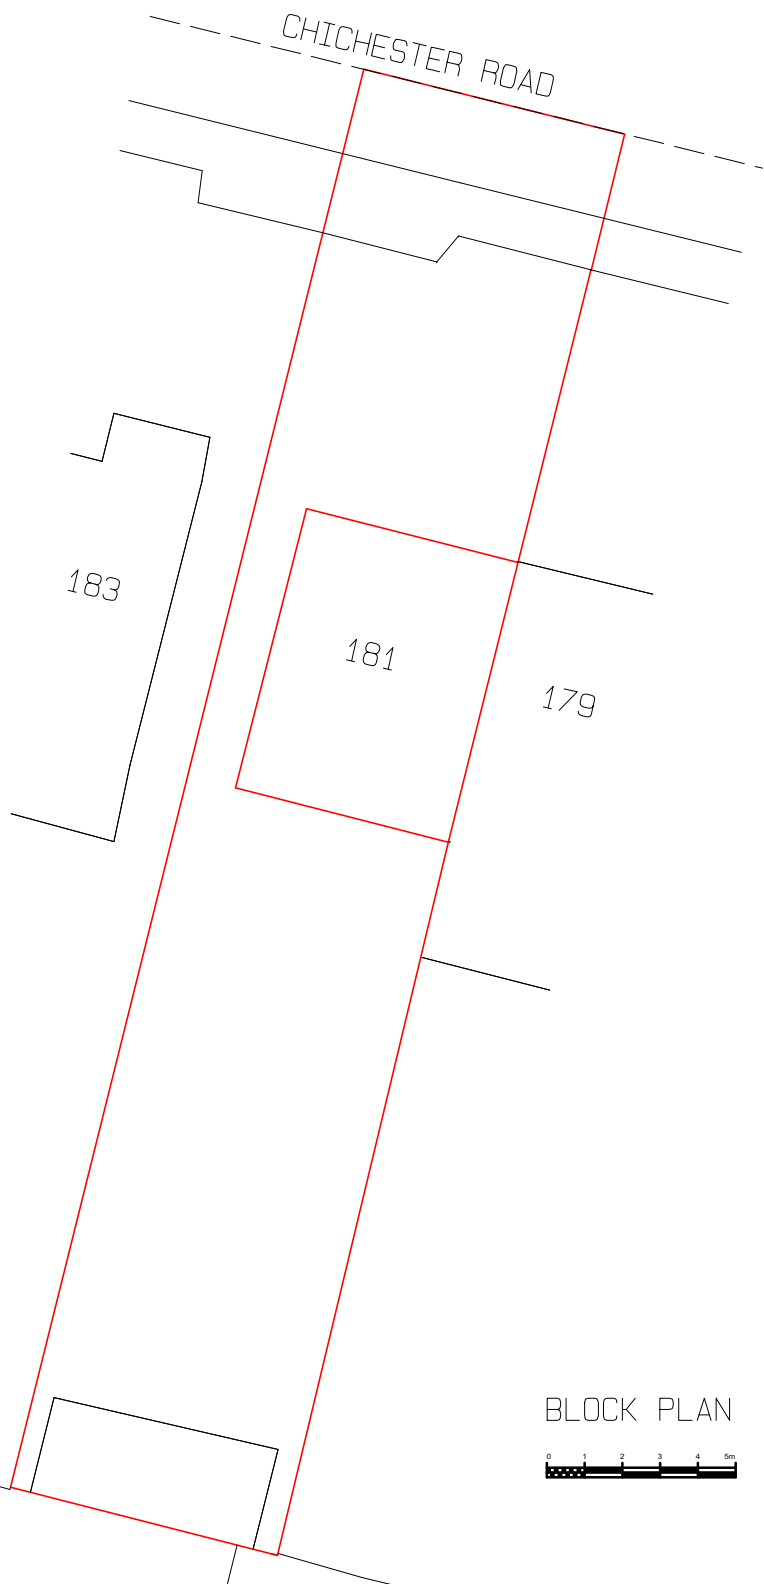

BLOCK PLAN

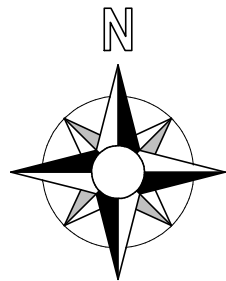

SITE PLAN

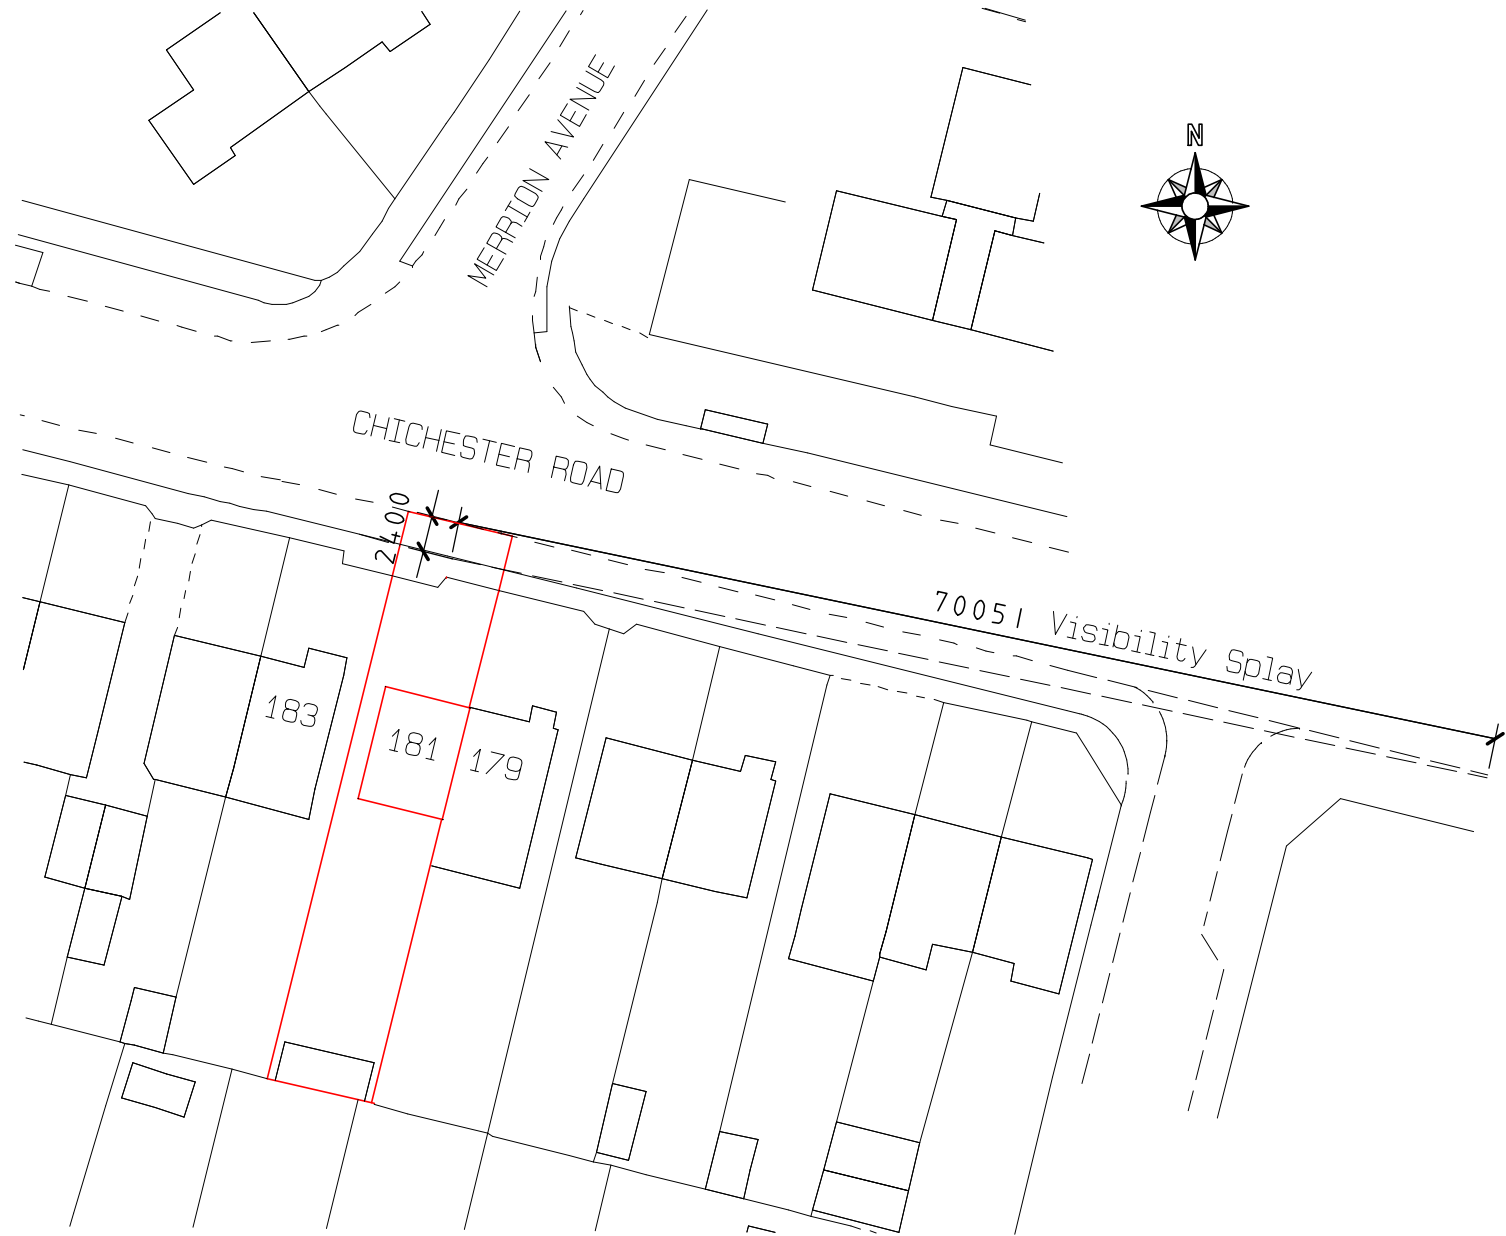

Title		Client	
BLOCK AND SITE PLAN		MR & MRS PETER LEE	
Project		Drawn by	Richard Hollands
PROPOSED PAVEMENT CROSSING AND			GROVE DESIGN UK
DROPPED CURB		Date	November 2019
@ 181 CHICHESTER ROAD		Scale	1: 200 & 1 :500 @ A3
BOGNOR REGIS		Drawing No	19-11-GD-239-01B
WEST SUSSEX		Amendments	(A) Splay added
PO21 5AF			(B) Red boundary amend