



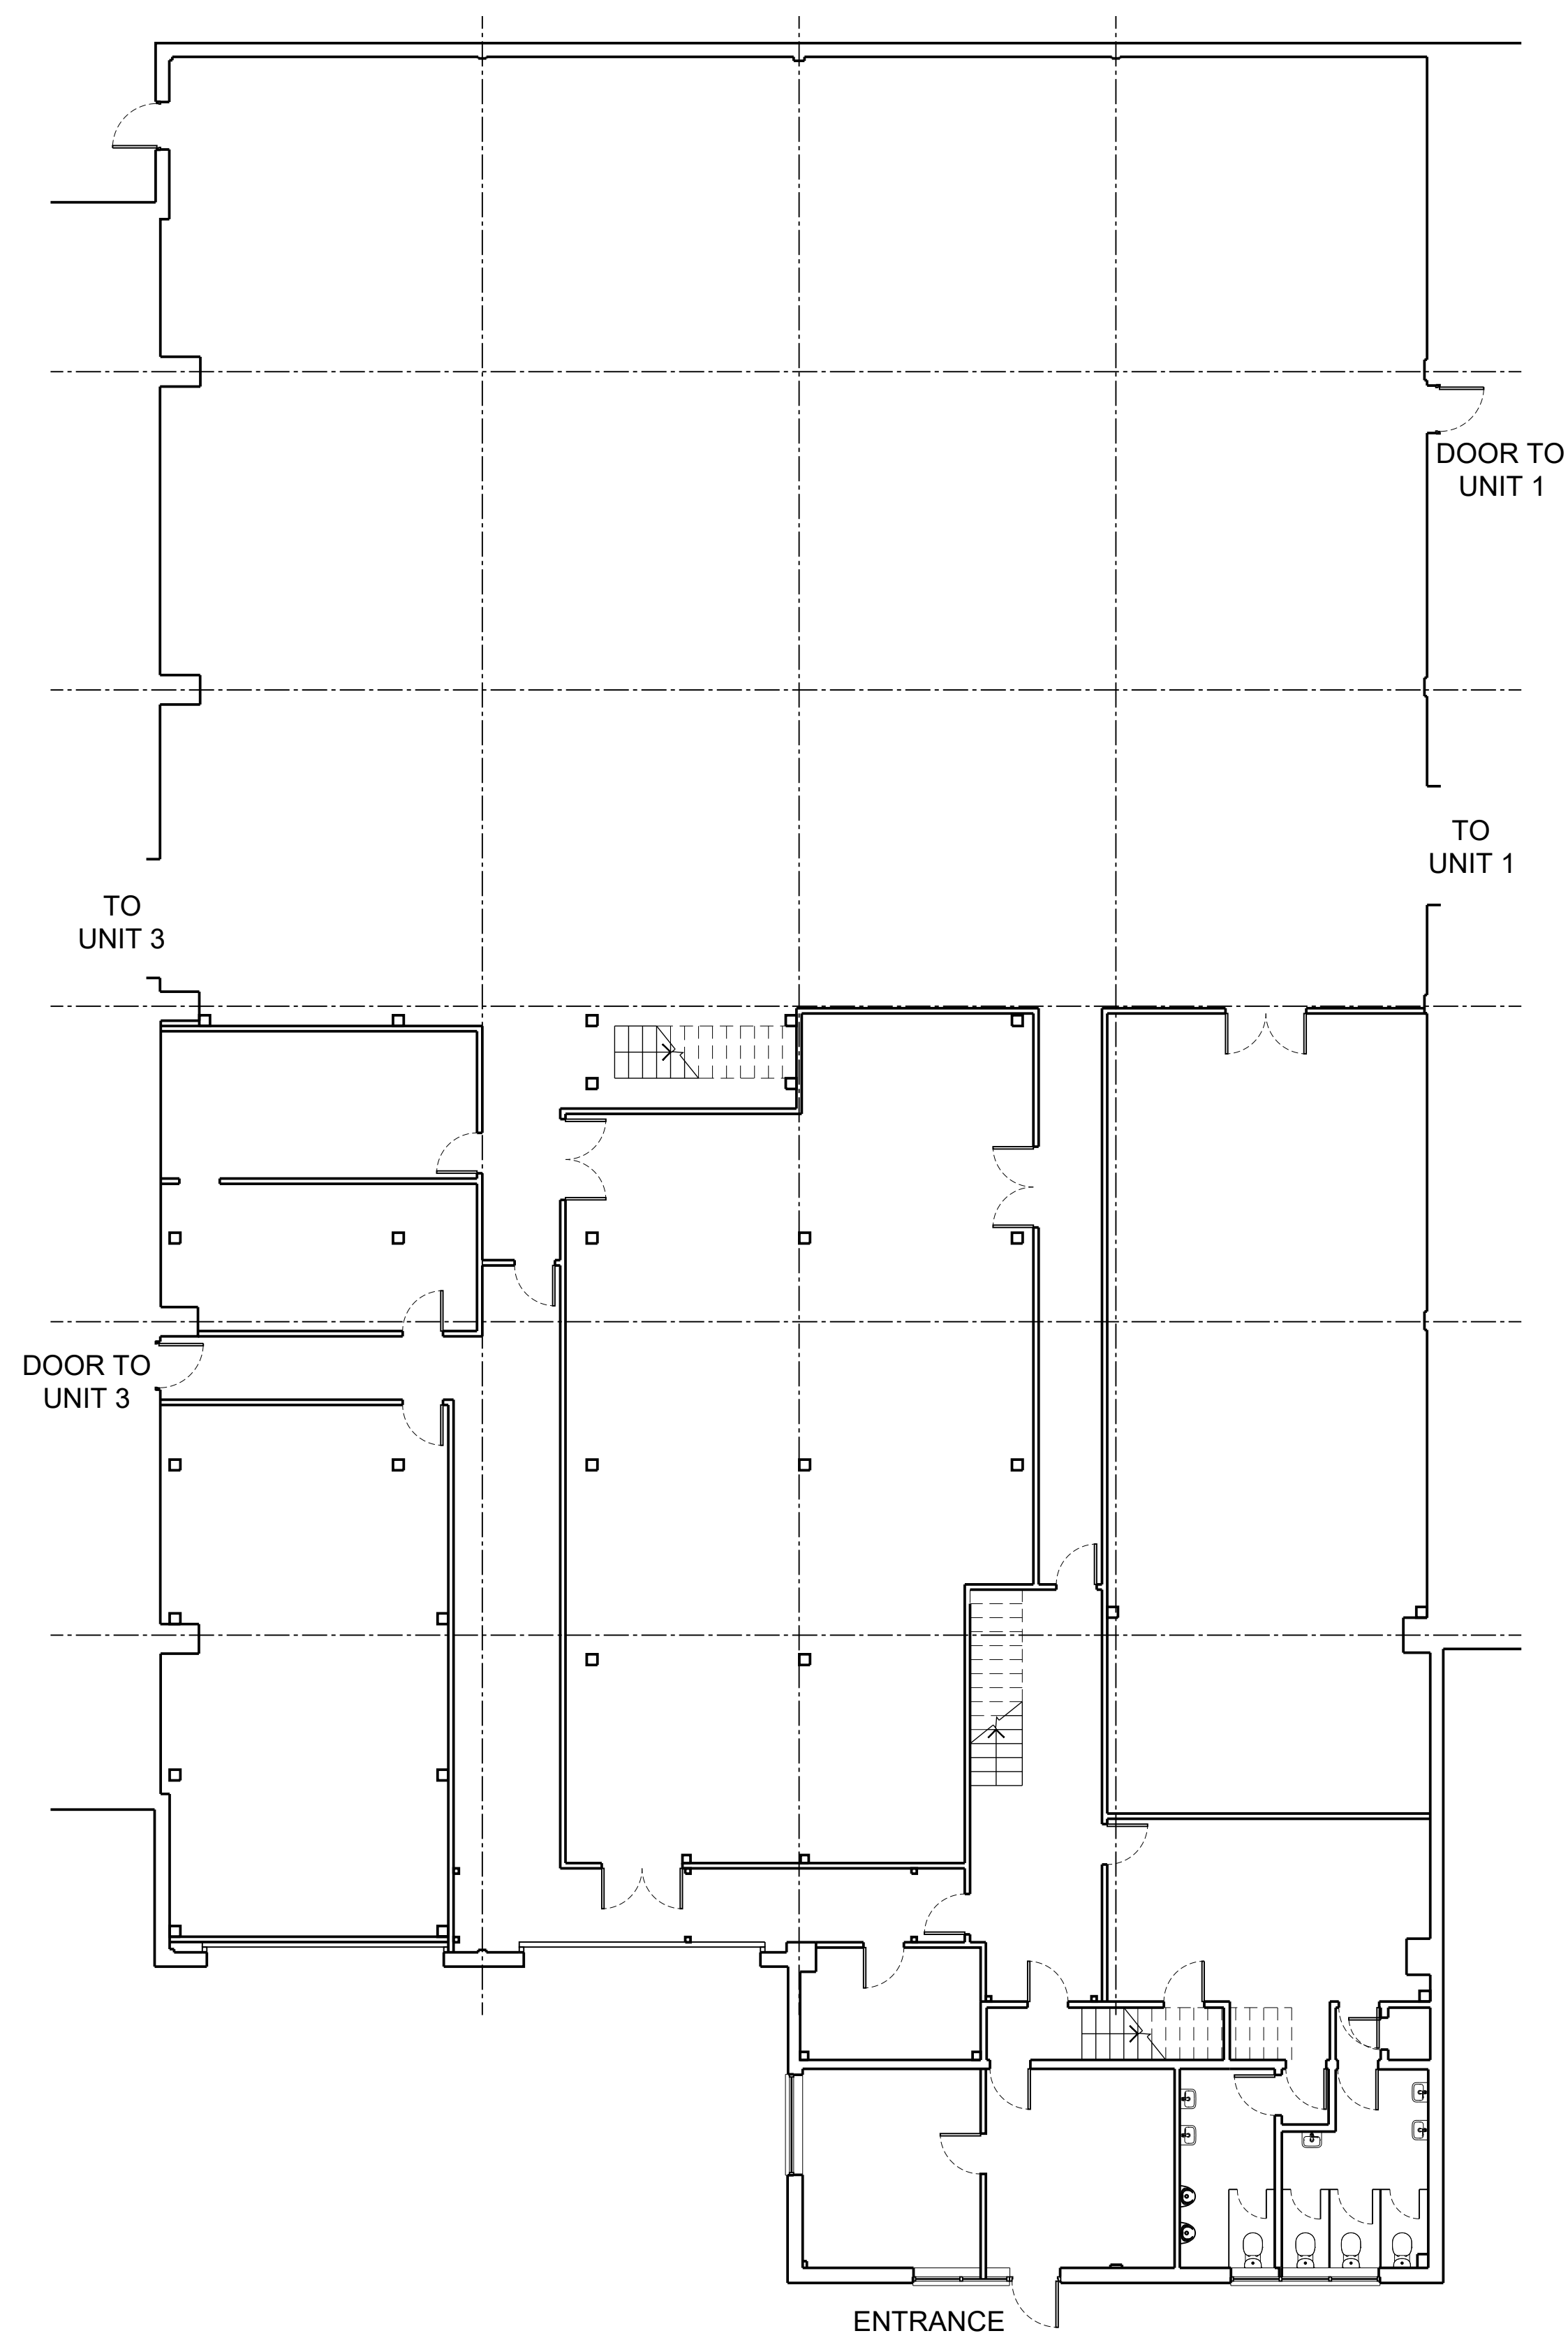


EXISTING GROUND FLOOR PLAN

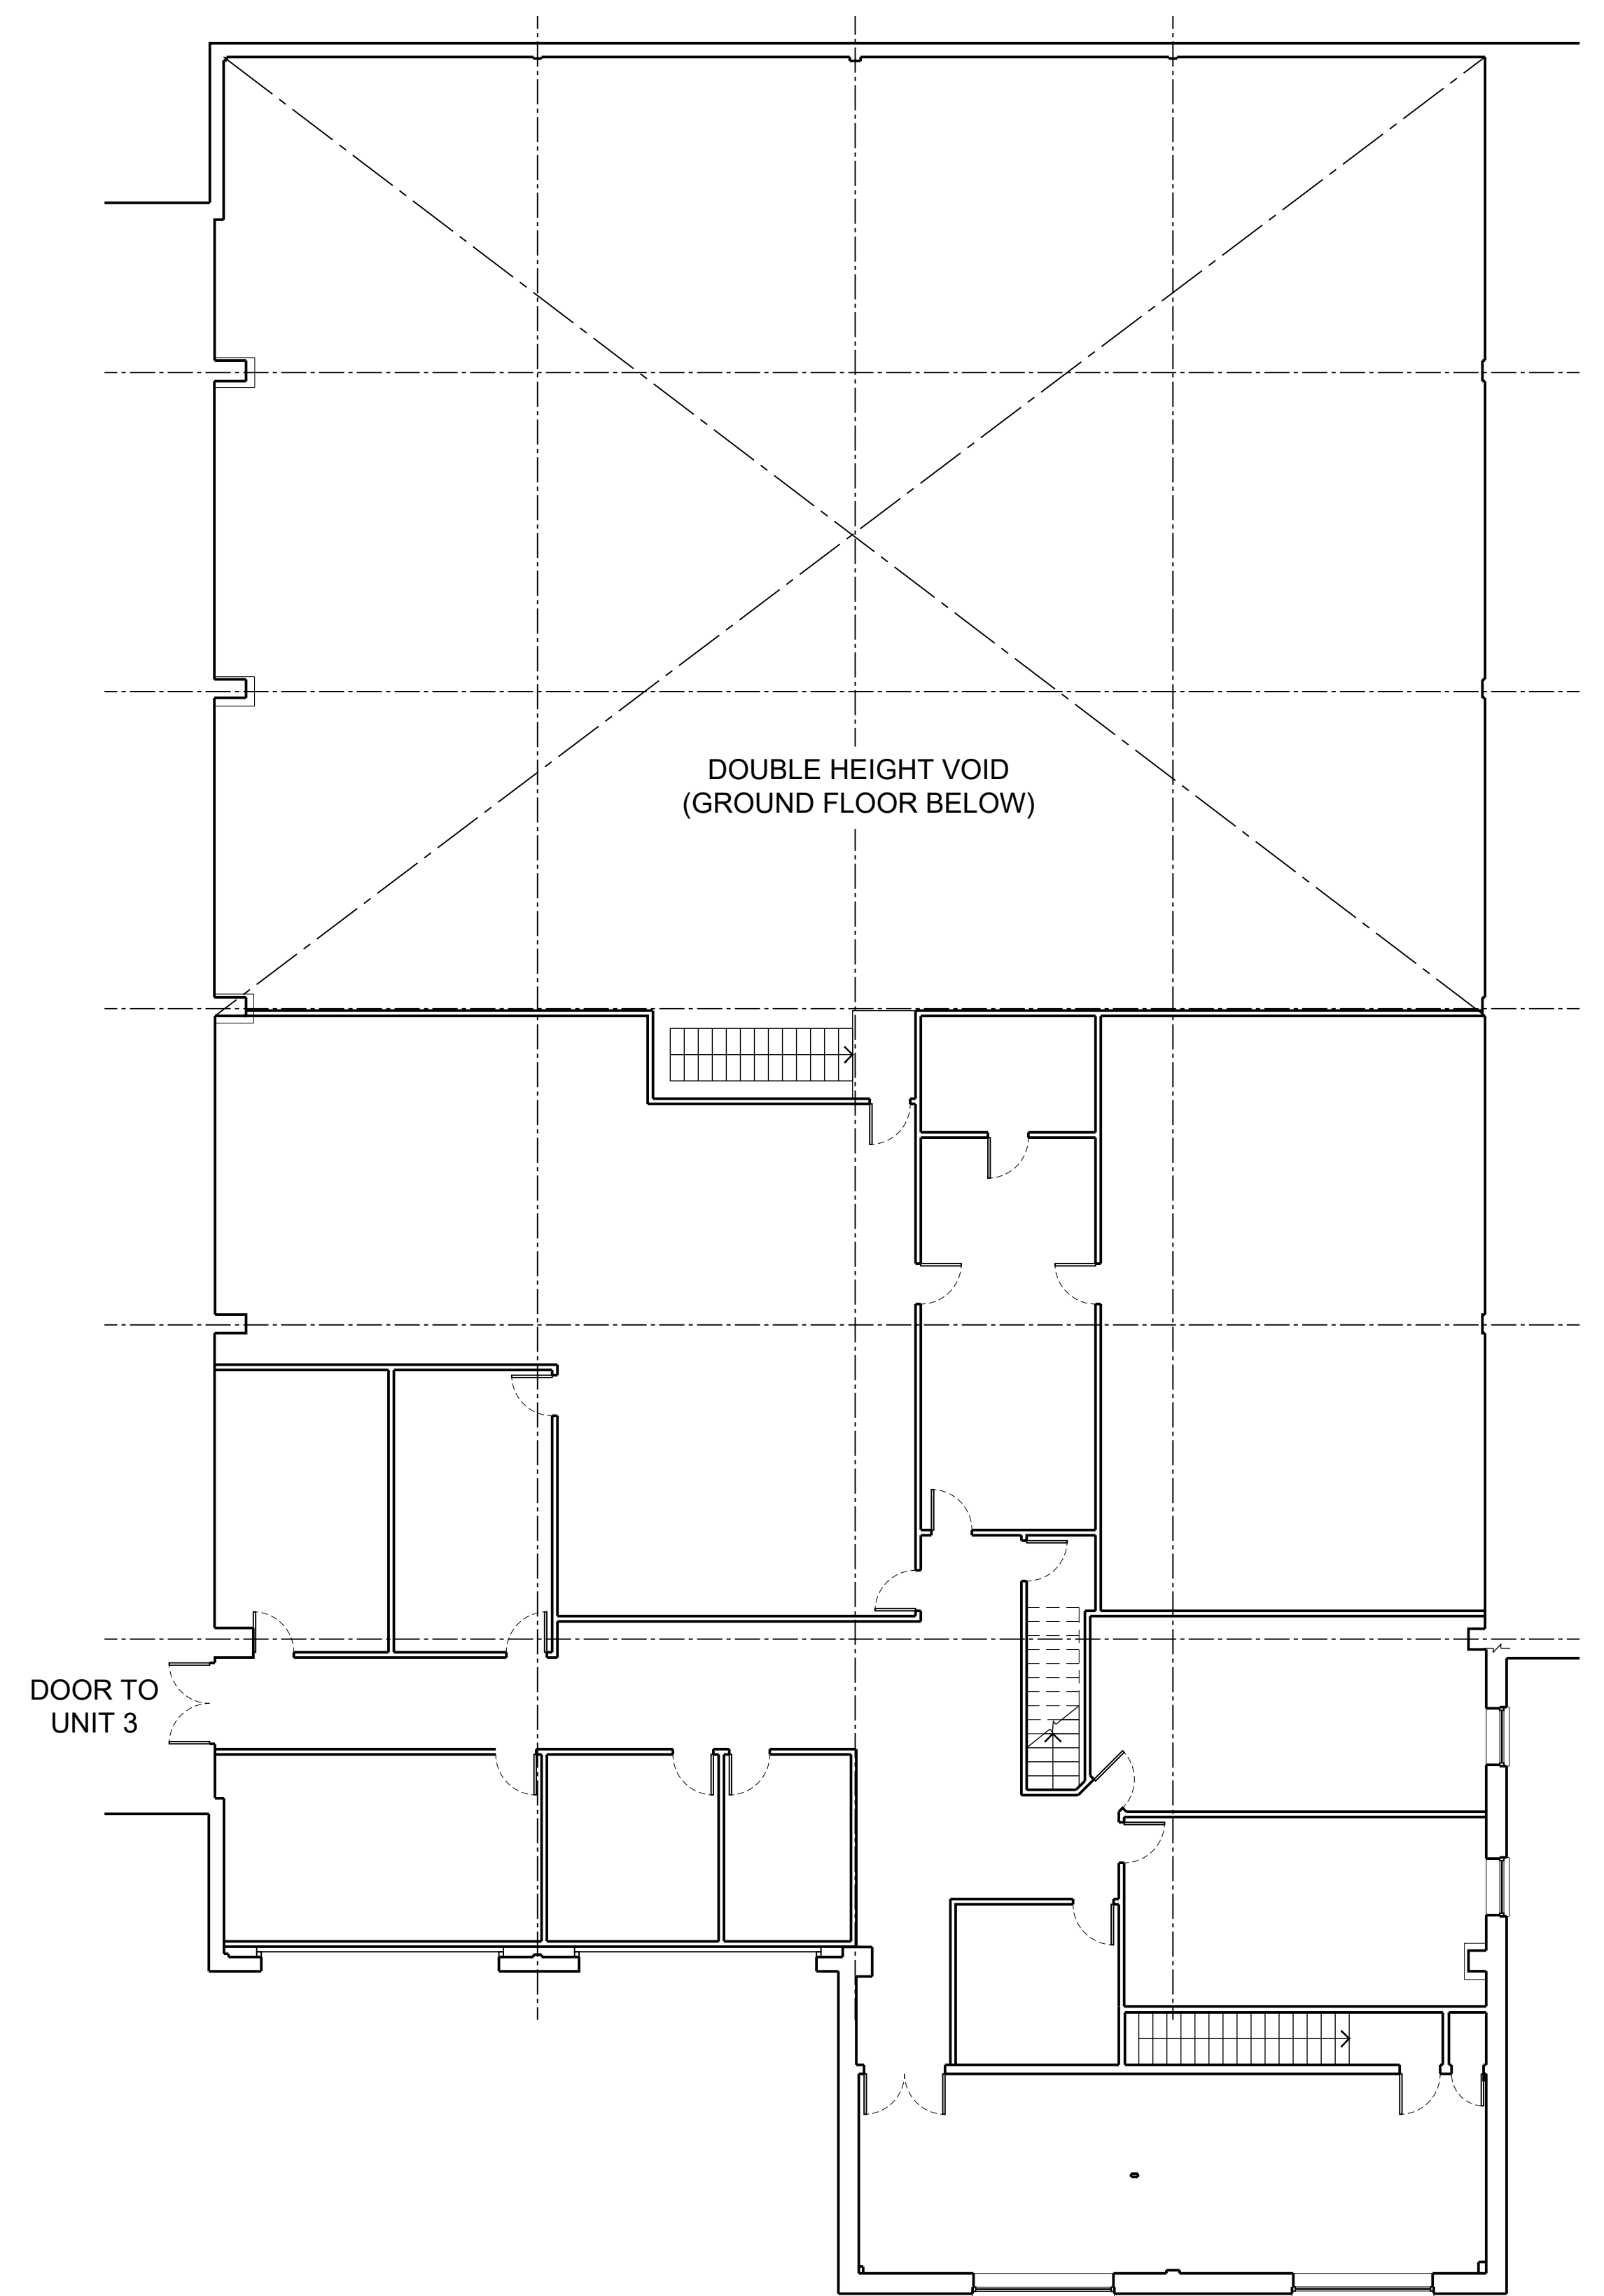

EXISTING FIRST FLOOR PLAN

EXISTING FLOOR PLANS
PLANNING ISSUE

 

Unit 2 Durban Park - Dream Fitness
Existing Ground and First Floor Plans
scale: 1:100 @ A1 | first issue: 05/11/2020 | drawn: nab

drawing no:
1232_20
revision: -