


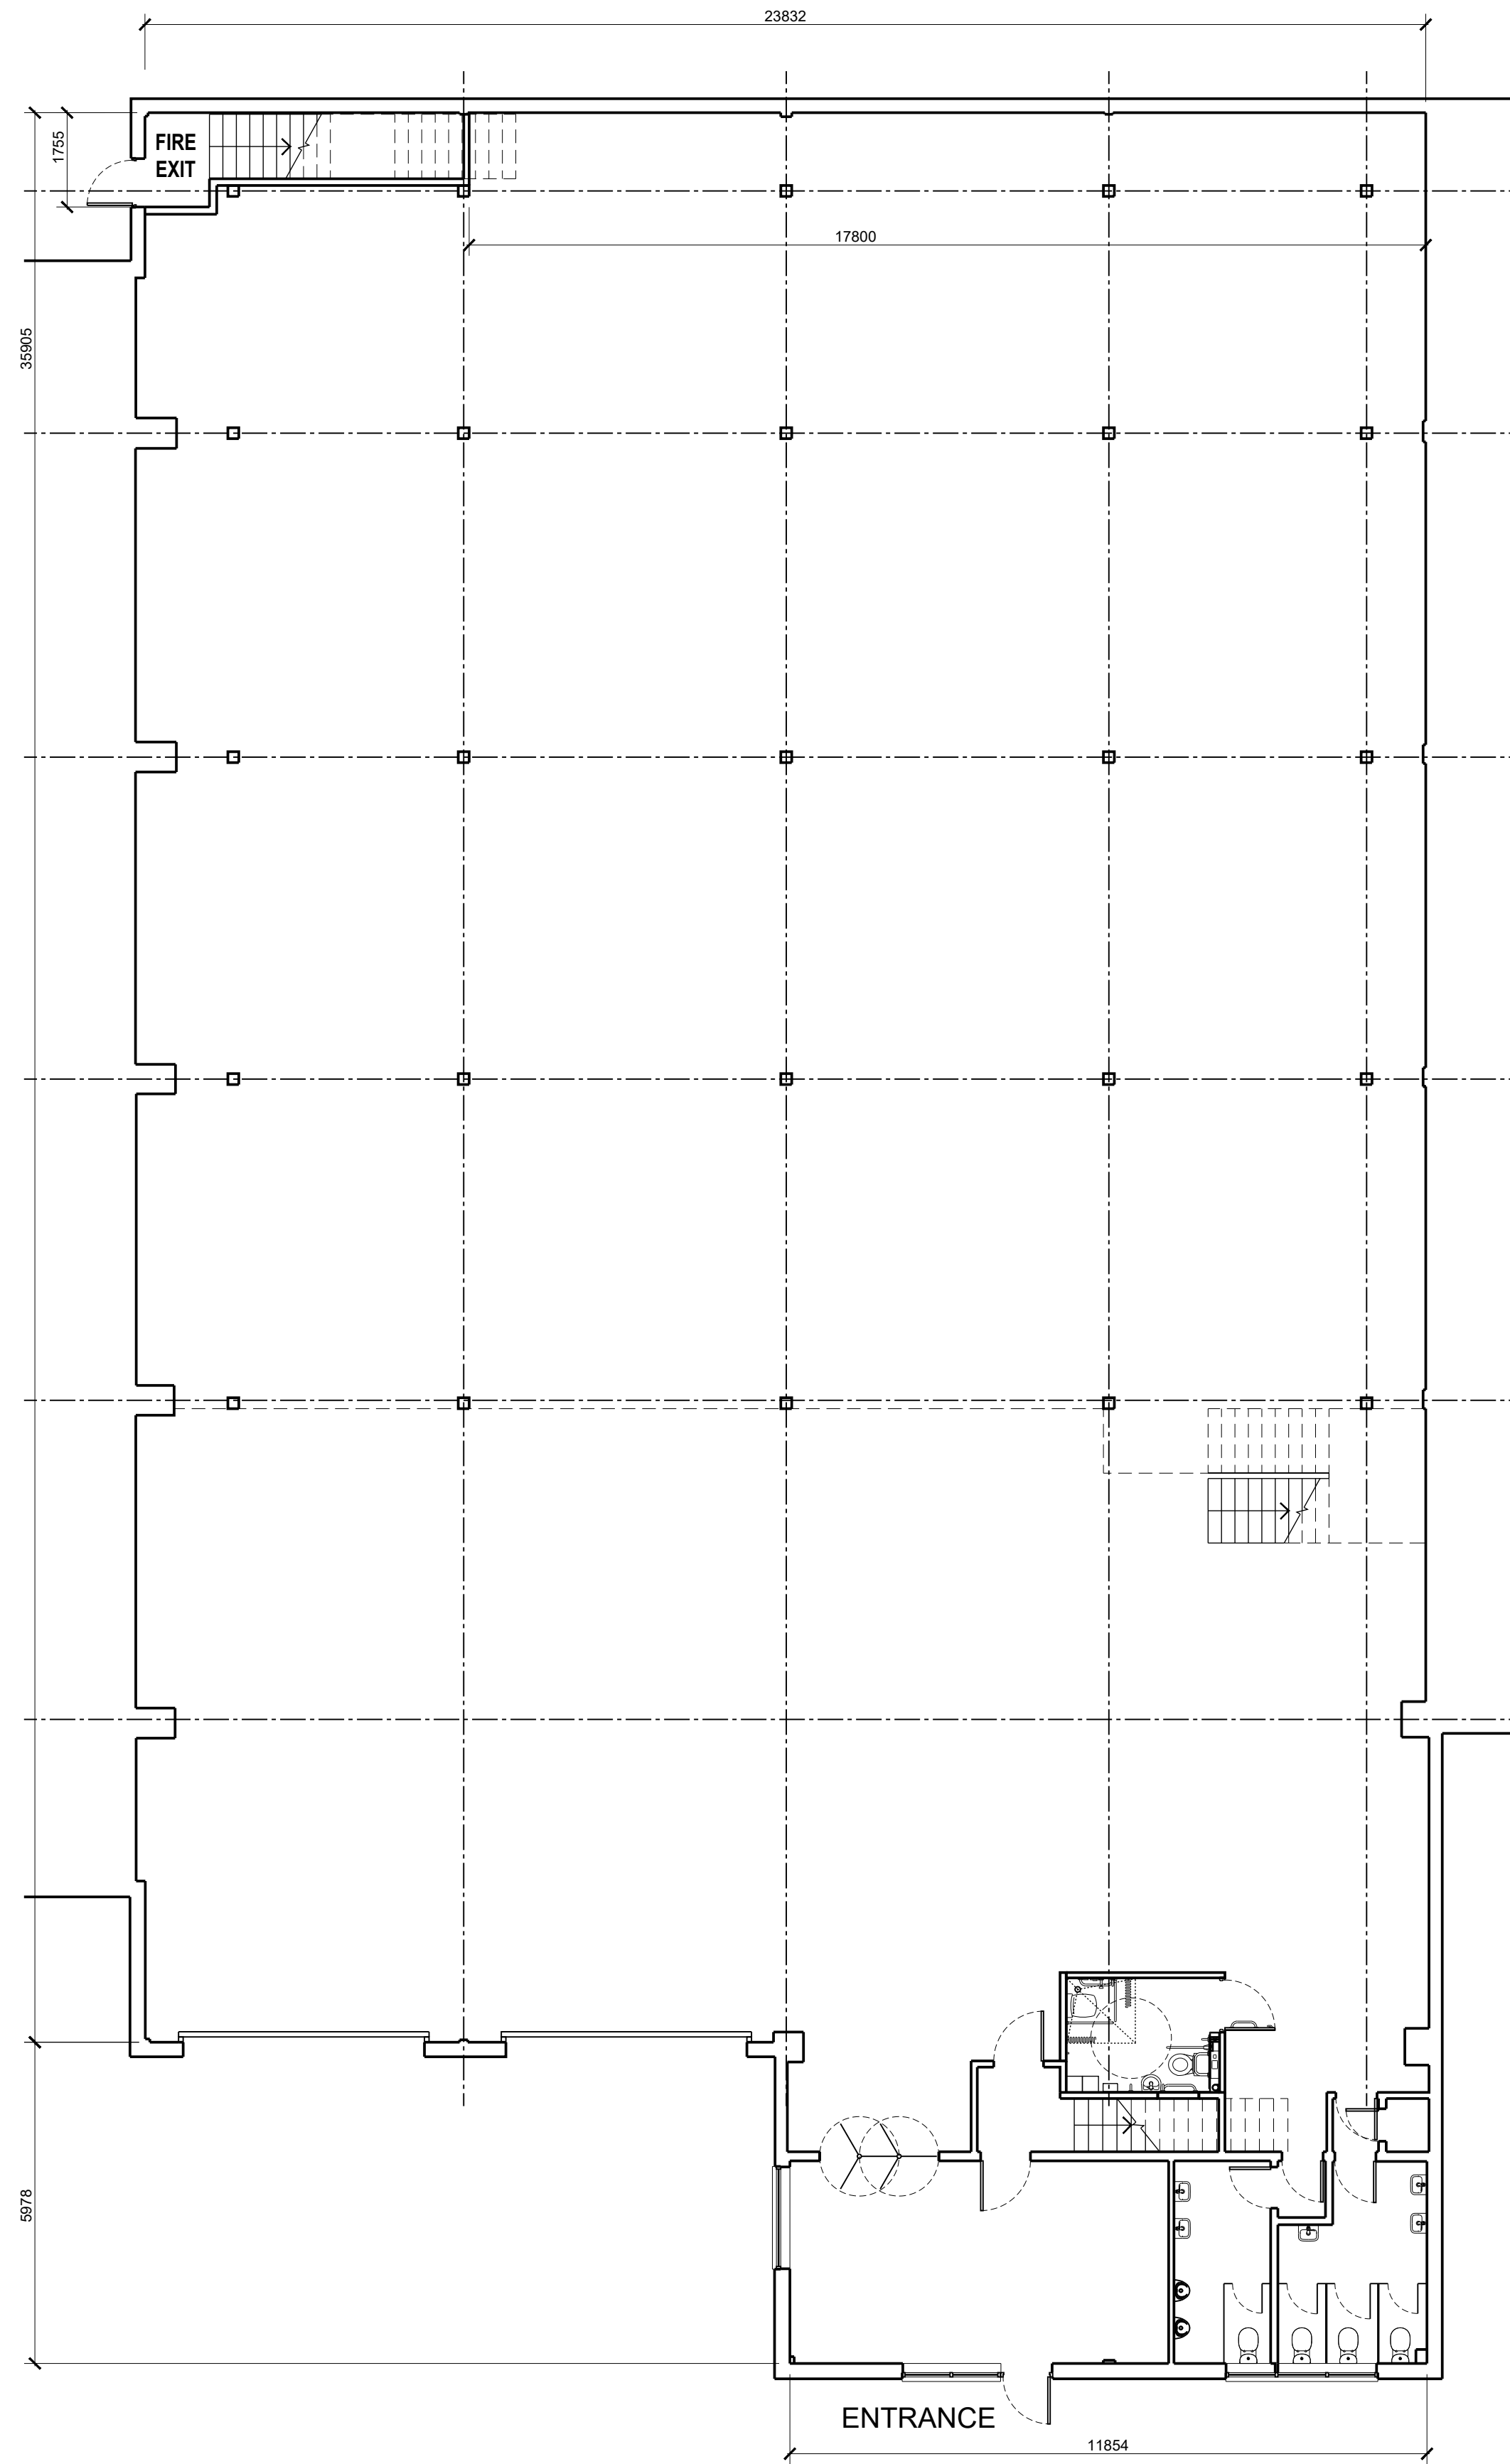


PROPOSED GROUND FLOOR PLAN



PROPOSED FIRST FLOOR PLAN

PROPOSED FLOOR PLANS
PLANNING ISSUE

 

Unit 2 Durban Park - Dream Fitness
Proposed Ground and First Floor Plans
scale: 1:100 @ A1 | first issue: 05/11/2020 | drawn: nab

drawing no: 1232_30
revision: -