


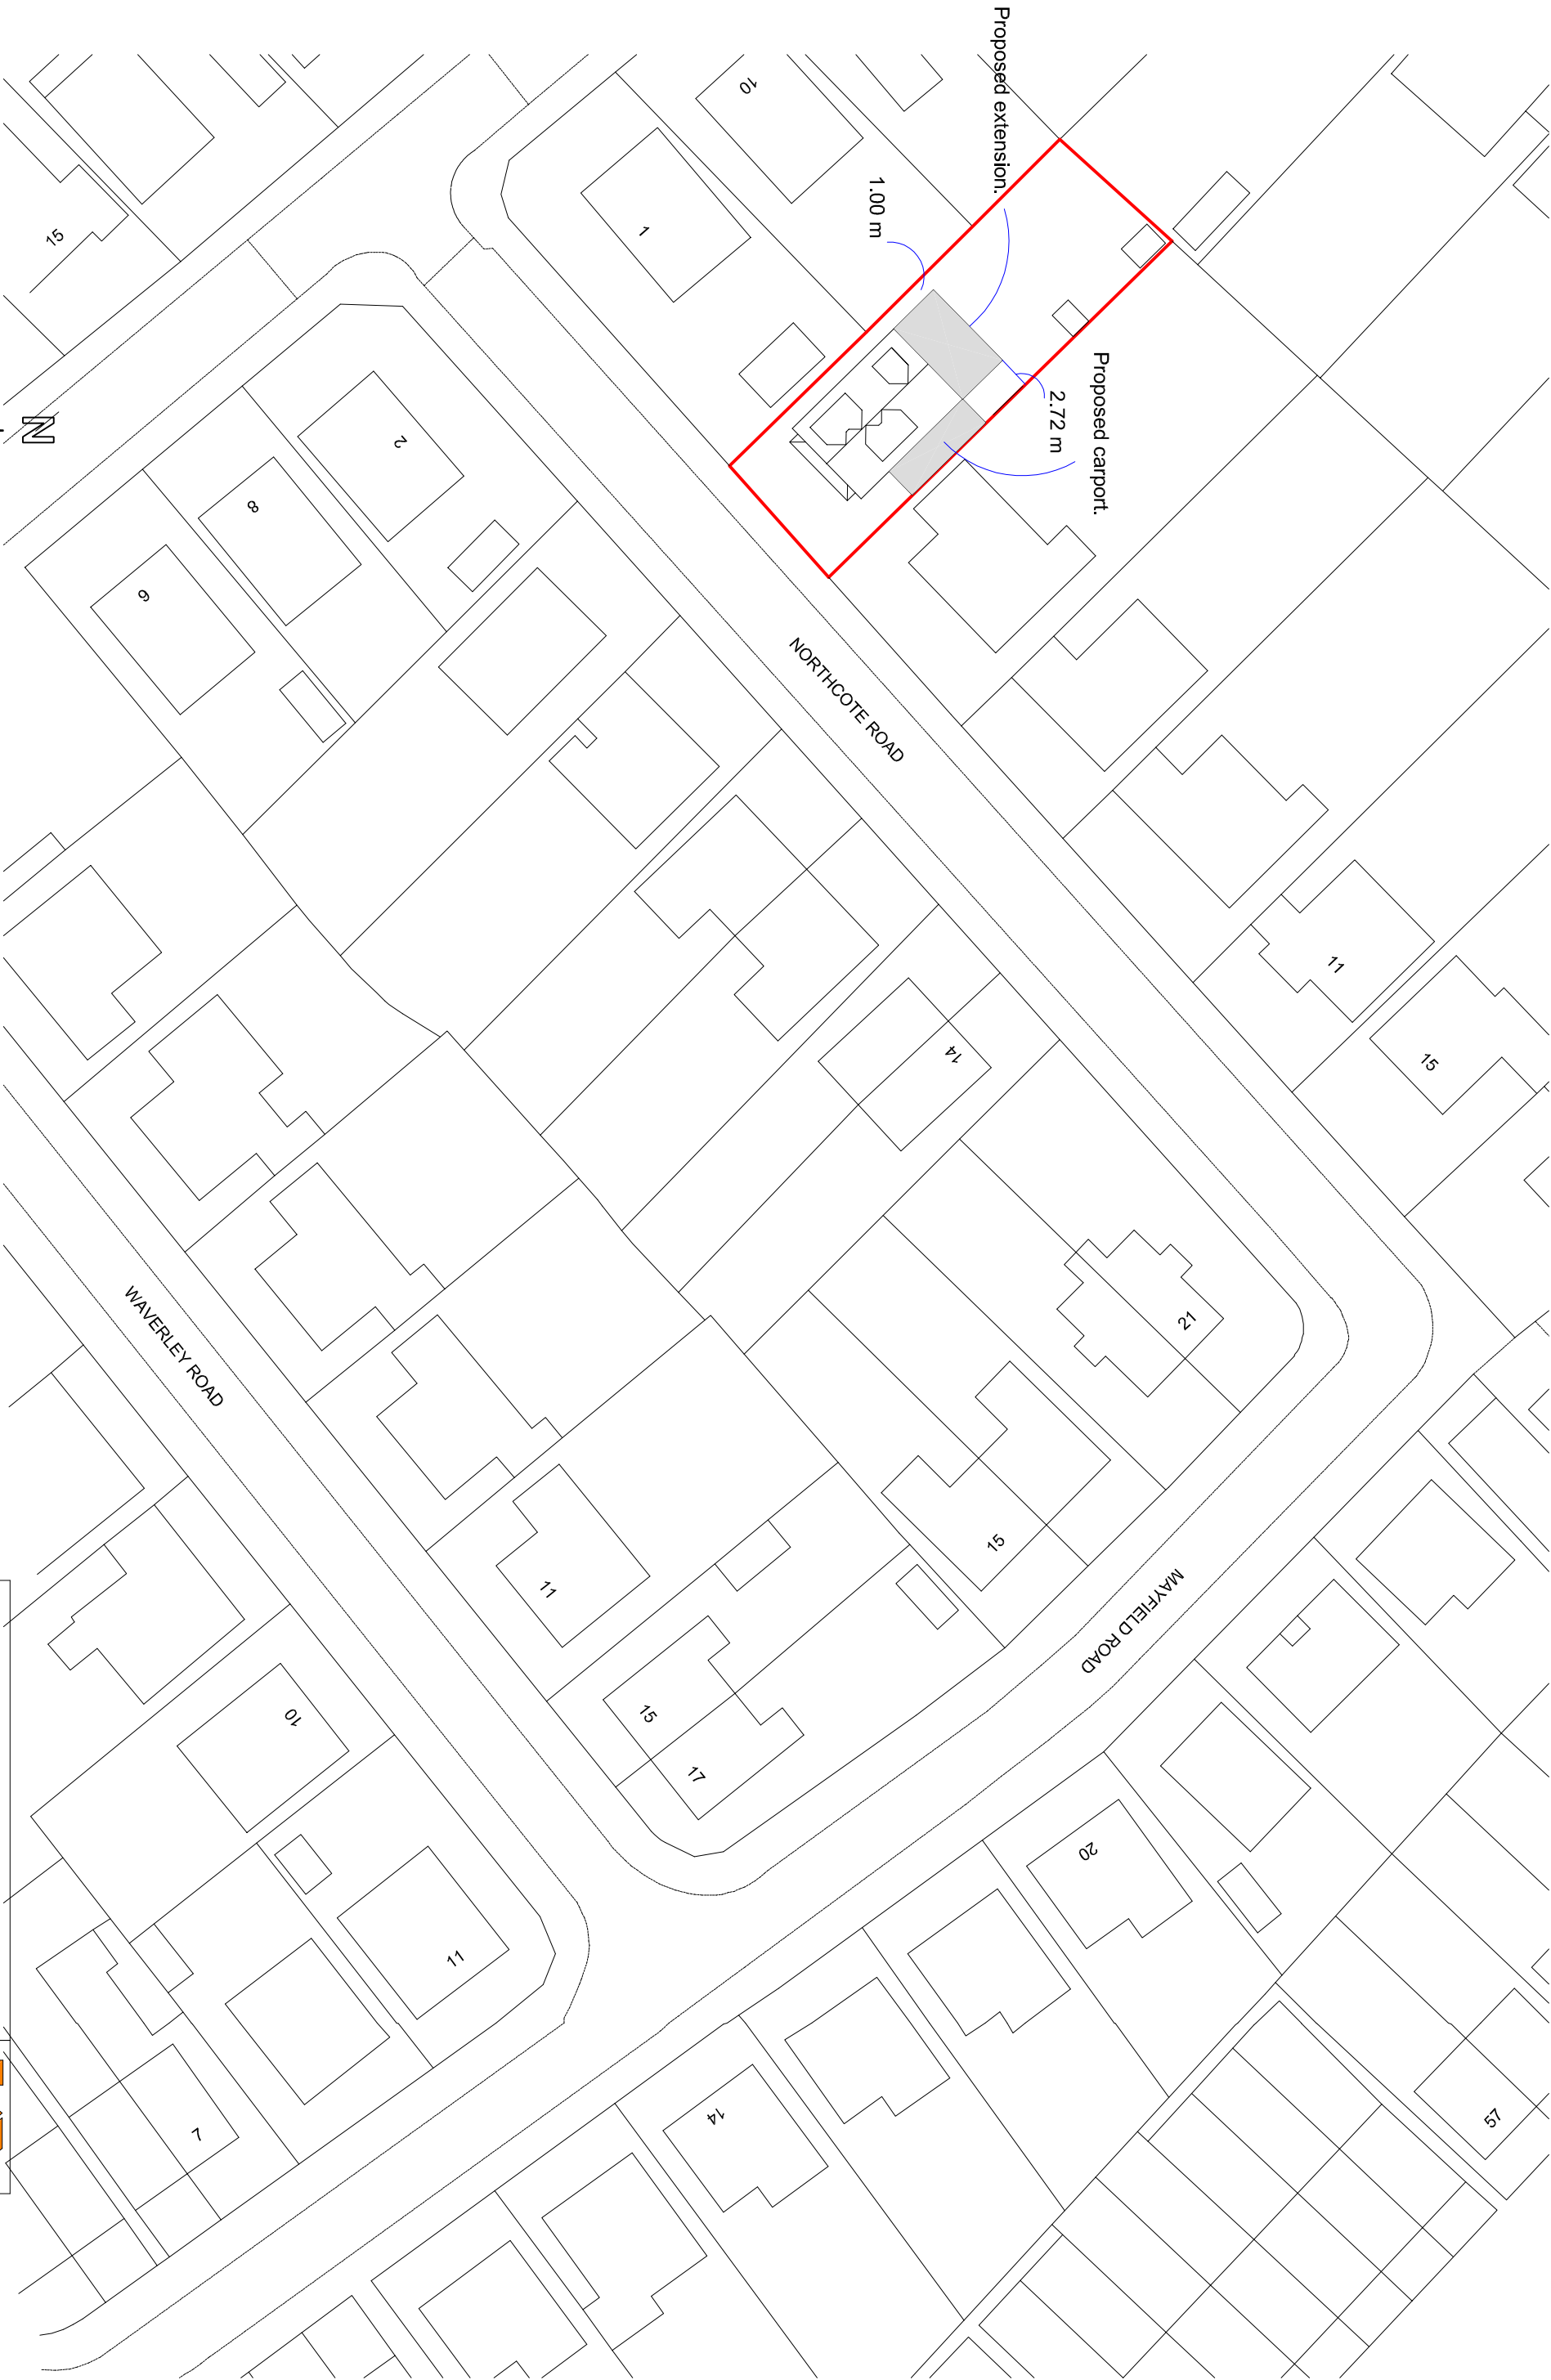

Site Plan (scale 1:500)



SUSSEX BUILDING CONSULTANCY LIMITED

3 NORTHCOTE ROAD, BOGNOR REGIS,
WEST SUSSEX.

SCALE - 1/500 REV - DATE - 08/11/2016



LABC
partner

3 NORTHCOTE ROAD
BOGNOR REGIS
PO21 5LZ
TEL/FAX - (01243) 861379