

Ground Floor Plan


Scale 1:50

Side Elevation A

Scale 1:50

Front Elevation B

Scale 1:50

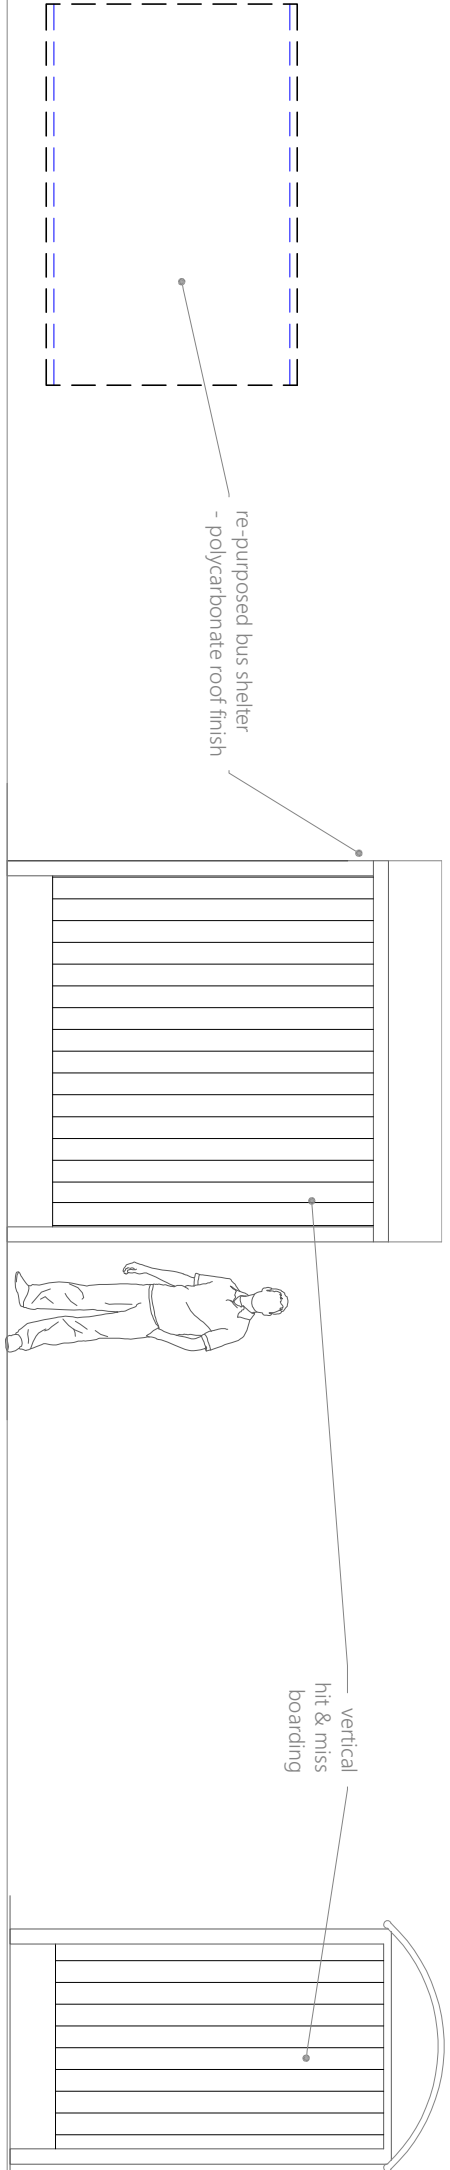

Roof Plan

Scale 1:50

Rear Elevation C

Scale 1:1250

Side Elevation D

Scale 1:50

This drawing is copyright of more than architecture ltd ©

CLIENT Butlins Skyline Ltd.
PROJECT St Josephs
DRAWING TITLE Smoking Shelter

DATE Feb 2017
DWG NO. P129 / SK01
SCALE @ A3
REVISION 02
DATE 13.09.18

NOTES
This drawing is copyright and shall not be reproduced nor used for any other purpose without the written permission of the architects. This drawing must be read in conjunction with all other related drawings and documentation. Permission is granted to scale from this drawing for the purposes of Local Authority Planning Approval only. Please verify that the information is correctly printed to scale by checking the control bar.

1:1 0mm 20 40 60

more studio halls orchard barn
apudram PO20 7FD
+44 (0) 1243 214 204
mail@randelldesigngroup.com
www.randelldesigngroup.com