



EXISTING ROOF PLAN




PROPOSED ROOF PLAN



All dimensions must be checked on site and not taken or scaled from this drawing

CANADA GROVE

BLOCK /  
SITE PLAN  
SCALE 1:200

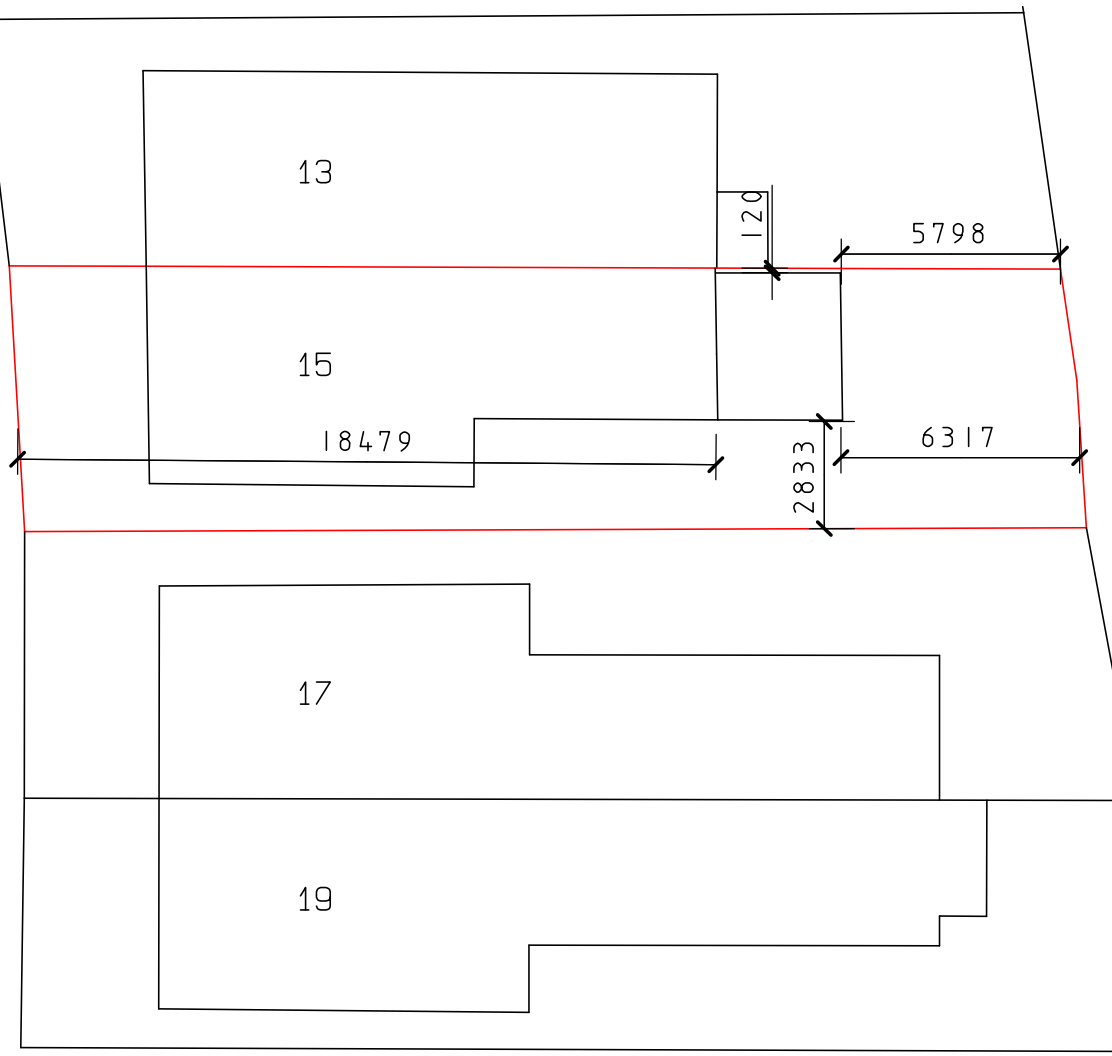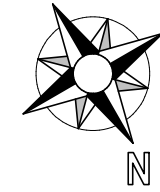 

|                                                                                              |                                                                |
|----------------------------------------------------------------------------------------------|----------------------------------------------------------------|
| Title                                                                                        |                                                                |
| EXISTING AND PROPOSED ROOF AND SITE PLANS                                                    |                                                                |
| Project                                                                                      |                                                                |
| PROPOSED REAR SINGLE STOREY GARDEN ROOM EXTENSION & DEMOLISH LEAN-TO @ FLAT 15A GROUND FLOOR |                                                                |
| 15 CANADA GROVE                                                                              |                                                                |
| BOGNOR REGIS                                                                                 |                                                                |
| PO221 1DW                                                                                    |                                                                |
| Client                                                                                       |                                                                |
| Mr & Mrs Francis L Jones                                                                     |                                                                |
| Drawn by                                                                                     | R Hollands<br>(GROVE DESIGN UK)                                |
| Date                                                                                         | November 2020                                                  |
| Scale                                                                                        | 1:100 & 1:200 @ A3                                             |
| Drawing No                                                                                   | 20-11-GD-253-03C                                               |
| Amendments                                                                                   | (A) Minor amends<br>(B) Dims added<br>(C) Red outlines amended |