




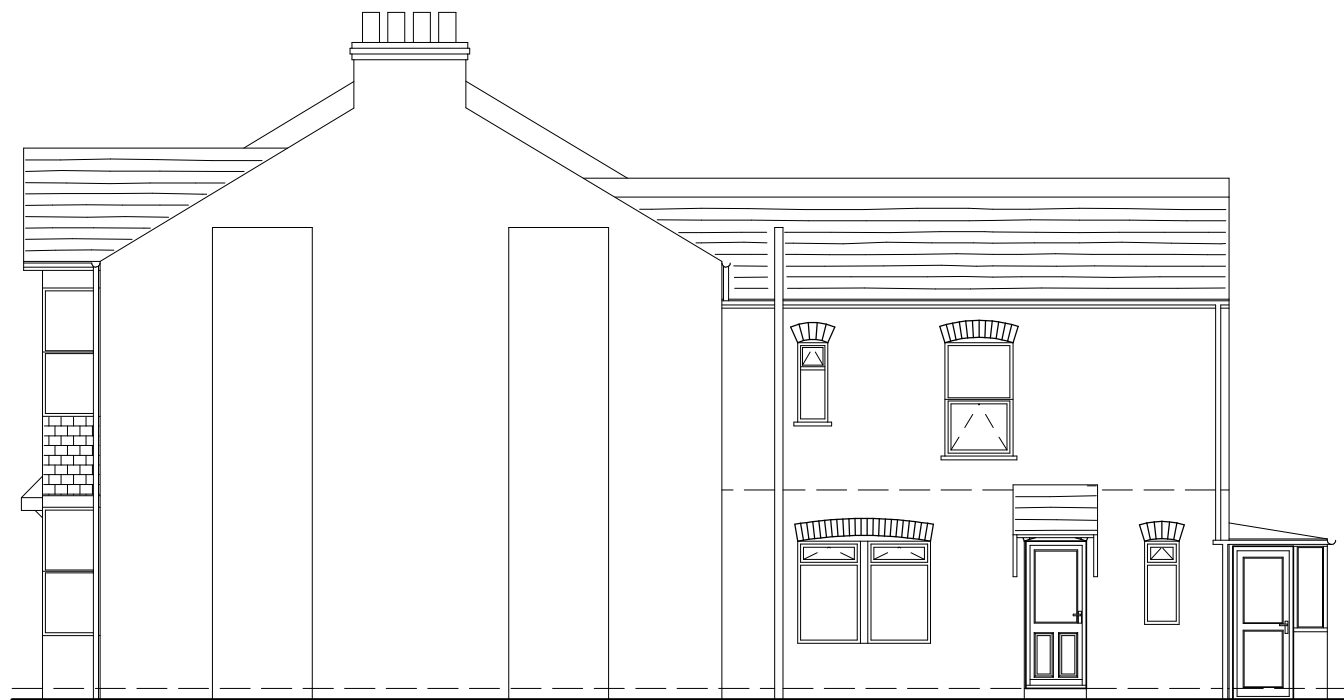


EXISTING SIDE NORTH FACING ELEVATION

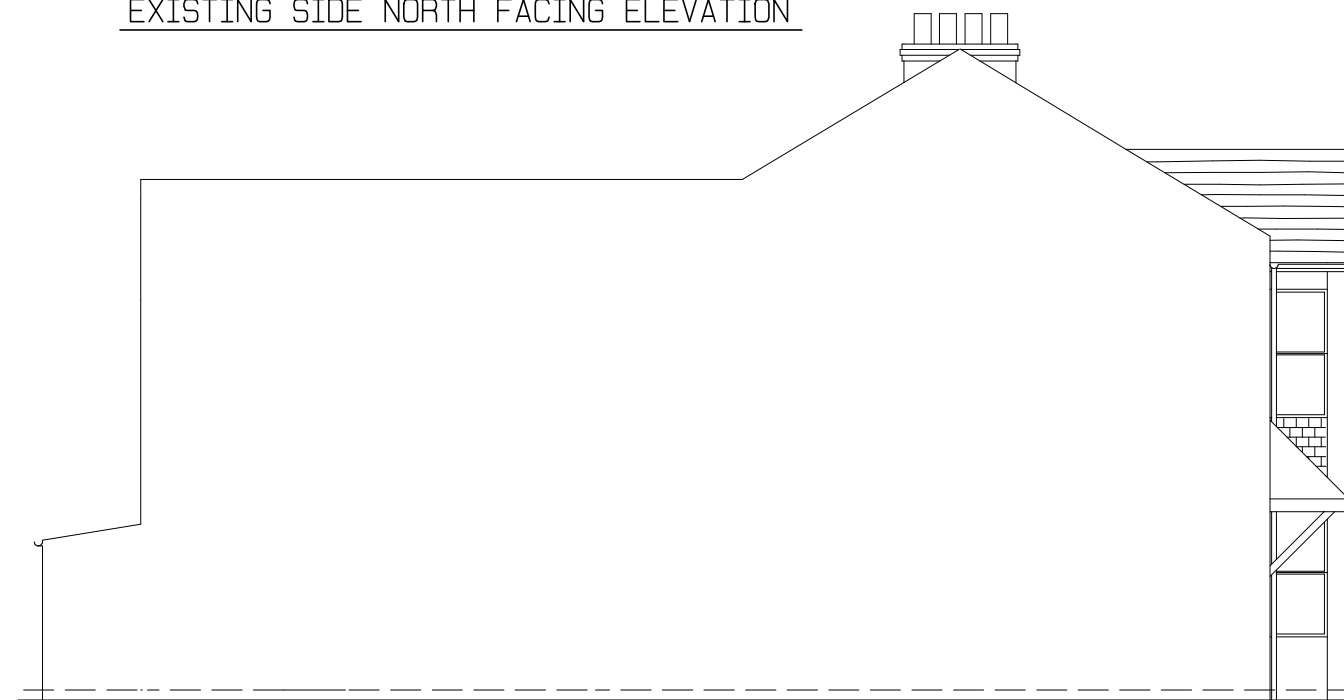

EXISTING SIDE SOUTH FACING ELEVATION

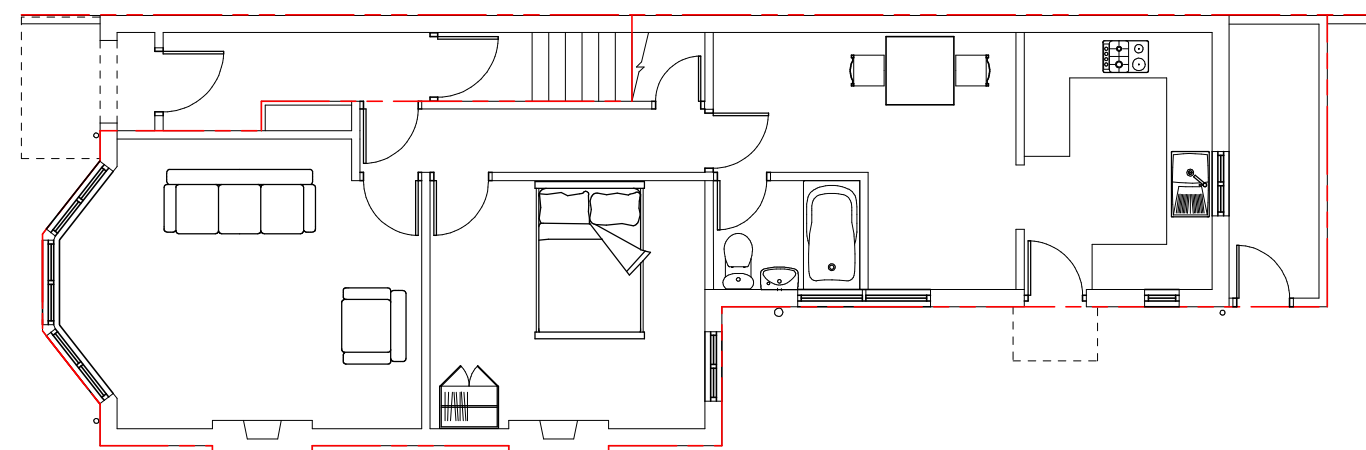


EXISTING GROUND FLOOR PLAN

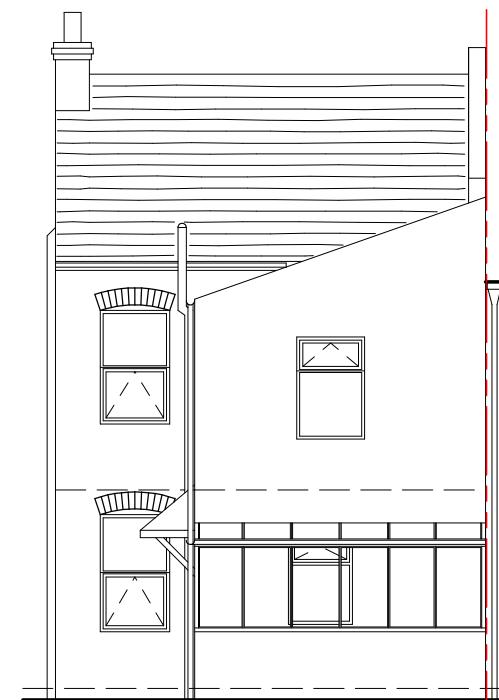

EXISTING REAR WEST FACING ELEVATION



EXISTING FRONT EAST FACING ELEVATION

 

All dimensions must be checked on site
and not taken or scaled from this drawing



Title
EXISTING ELEVATIONS AND GROUND
FLOOR PLAN

Project
PROPOSED REAR SINGLE STOREY GARDEN
ROOM EXTENSION & DEMOLISH LEAN-TO
@ FLAT 15A GROUND FLOOR
15 CANADA GROVE
BOGNOR REGIS
PO221 1DW

Client
Mr & Mrs Francis L Jones

Drawn by R Hollands
(GROVE DESIGN UK)
Date October 2020
Scale 1:100 @ A3
Drawing No 20-10-GD-253-01-DA
Amendments