





PROPOSED SIDE NORTH FACING ELEVATION

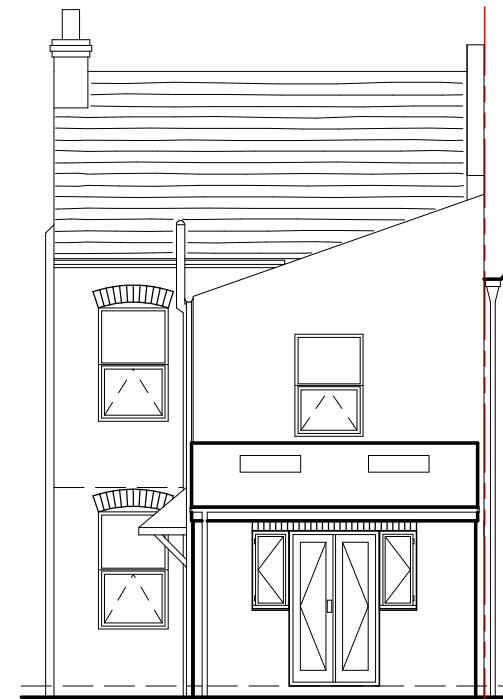

PROPOSED REAR WEST
FACING ELEVATION

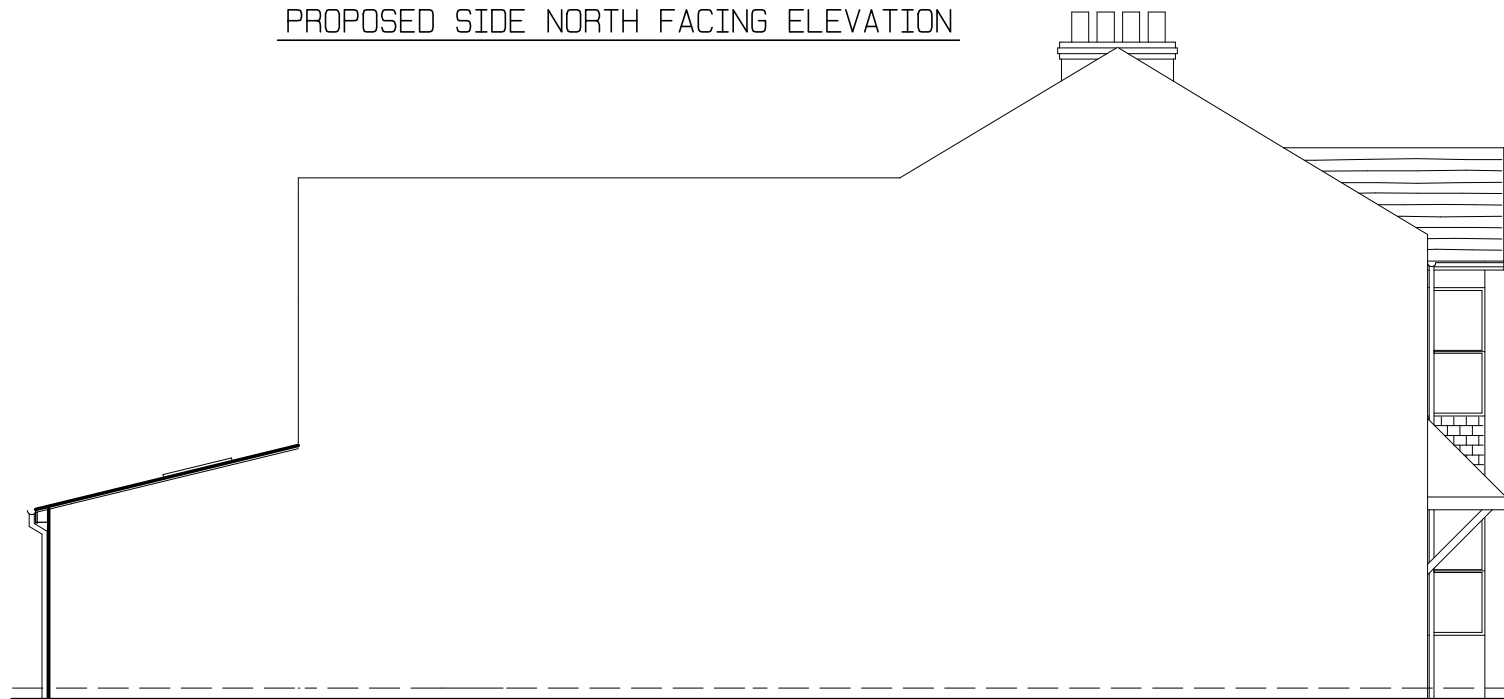


PROPOSED SIDE SOUTH FACING ELEVATION



PROPOSED FRONT EAST FACING ELEVATION



All dimensions must be checked on site
and not taken or scaled from this drawing

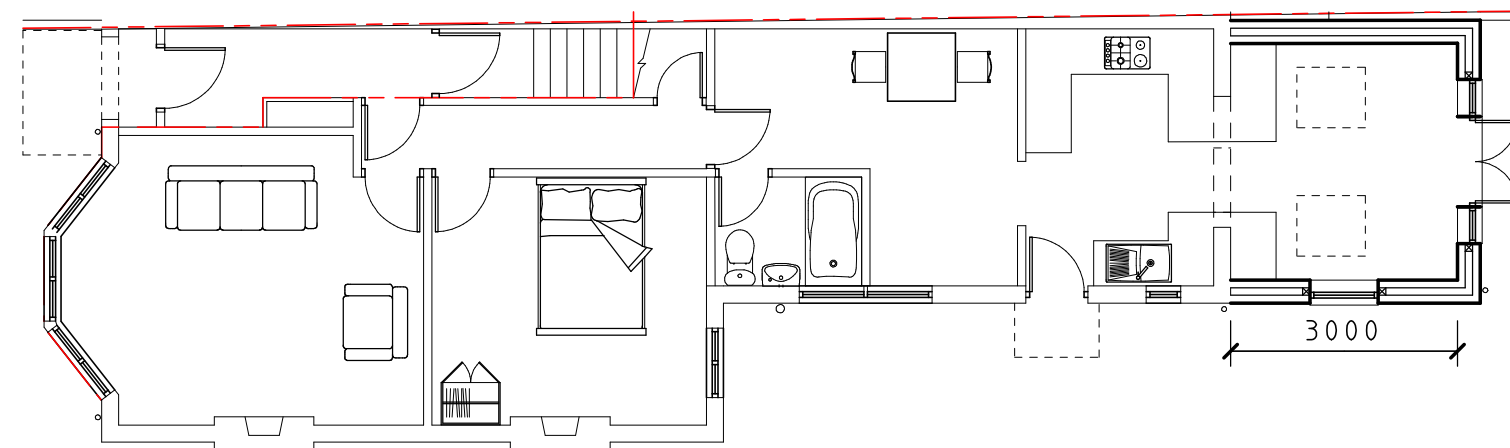

PROPOSED GROUND FLOOR PLAN



Title
PROPOSED ELEVATIONS AND GROUND
FLOOR PLAN

Project
PROPOSED REAR SINGLE STOREY GARDEN
ROOM EXTENSION & DEMOLISH LEAN-TO
@ FLAT 15A GROUND FLOOR
15 CANADA GROVE
BOGNOR REGIS
PO221 1DW

Client
Mr & Mrs Francis L Jones

Drawn by R Hollands
(GROVE DESIGN UK)
Date November 2020
Scale 1:100 @ A3
Drawing No 20-11-GD-253-02A
Amendments (A) Minor amends