




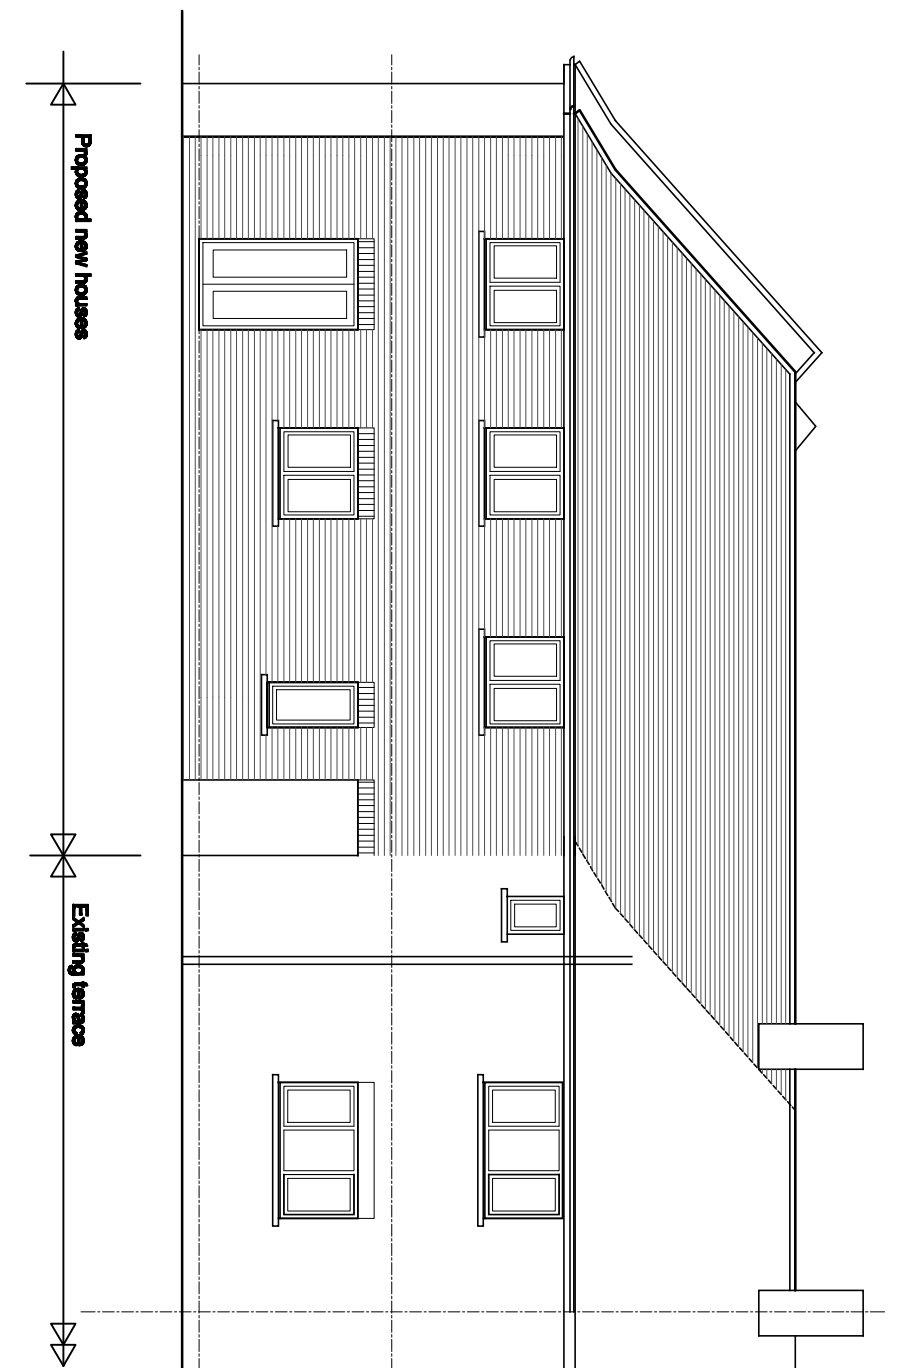


South West Elevation

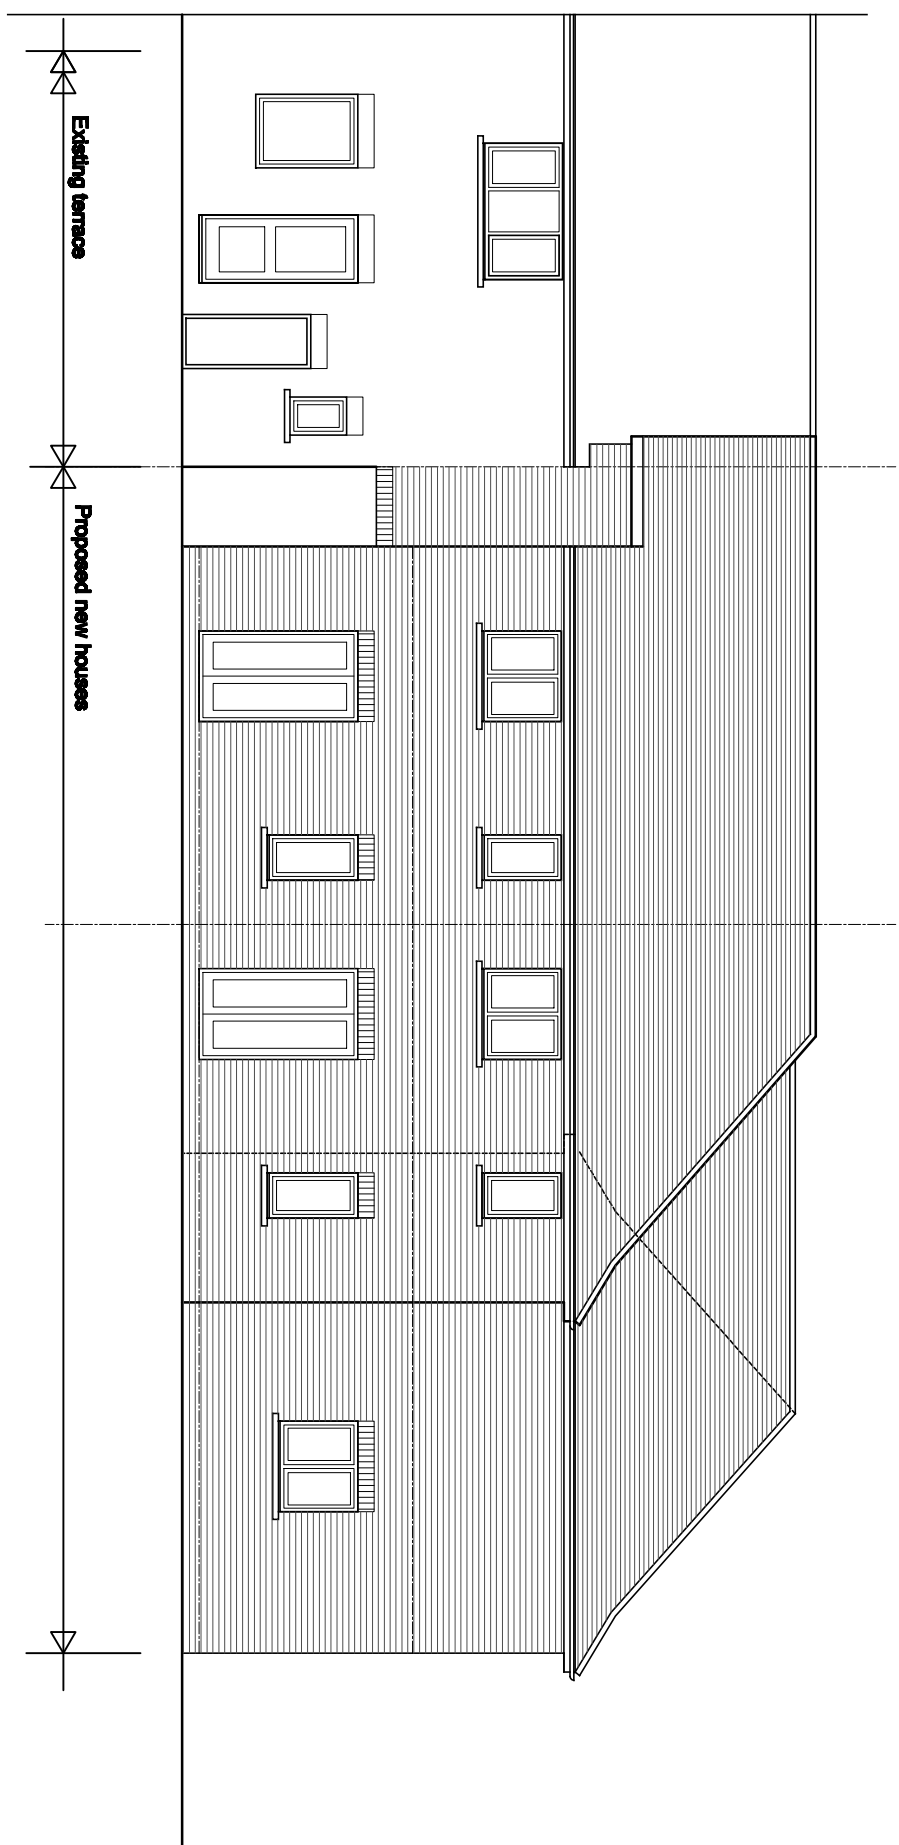

North West Elevation

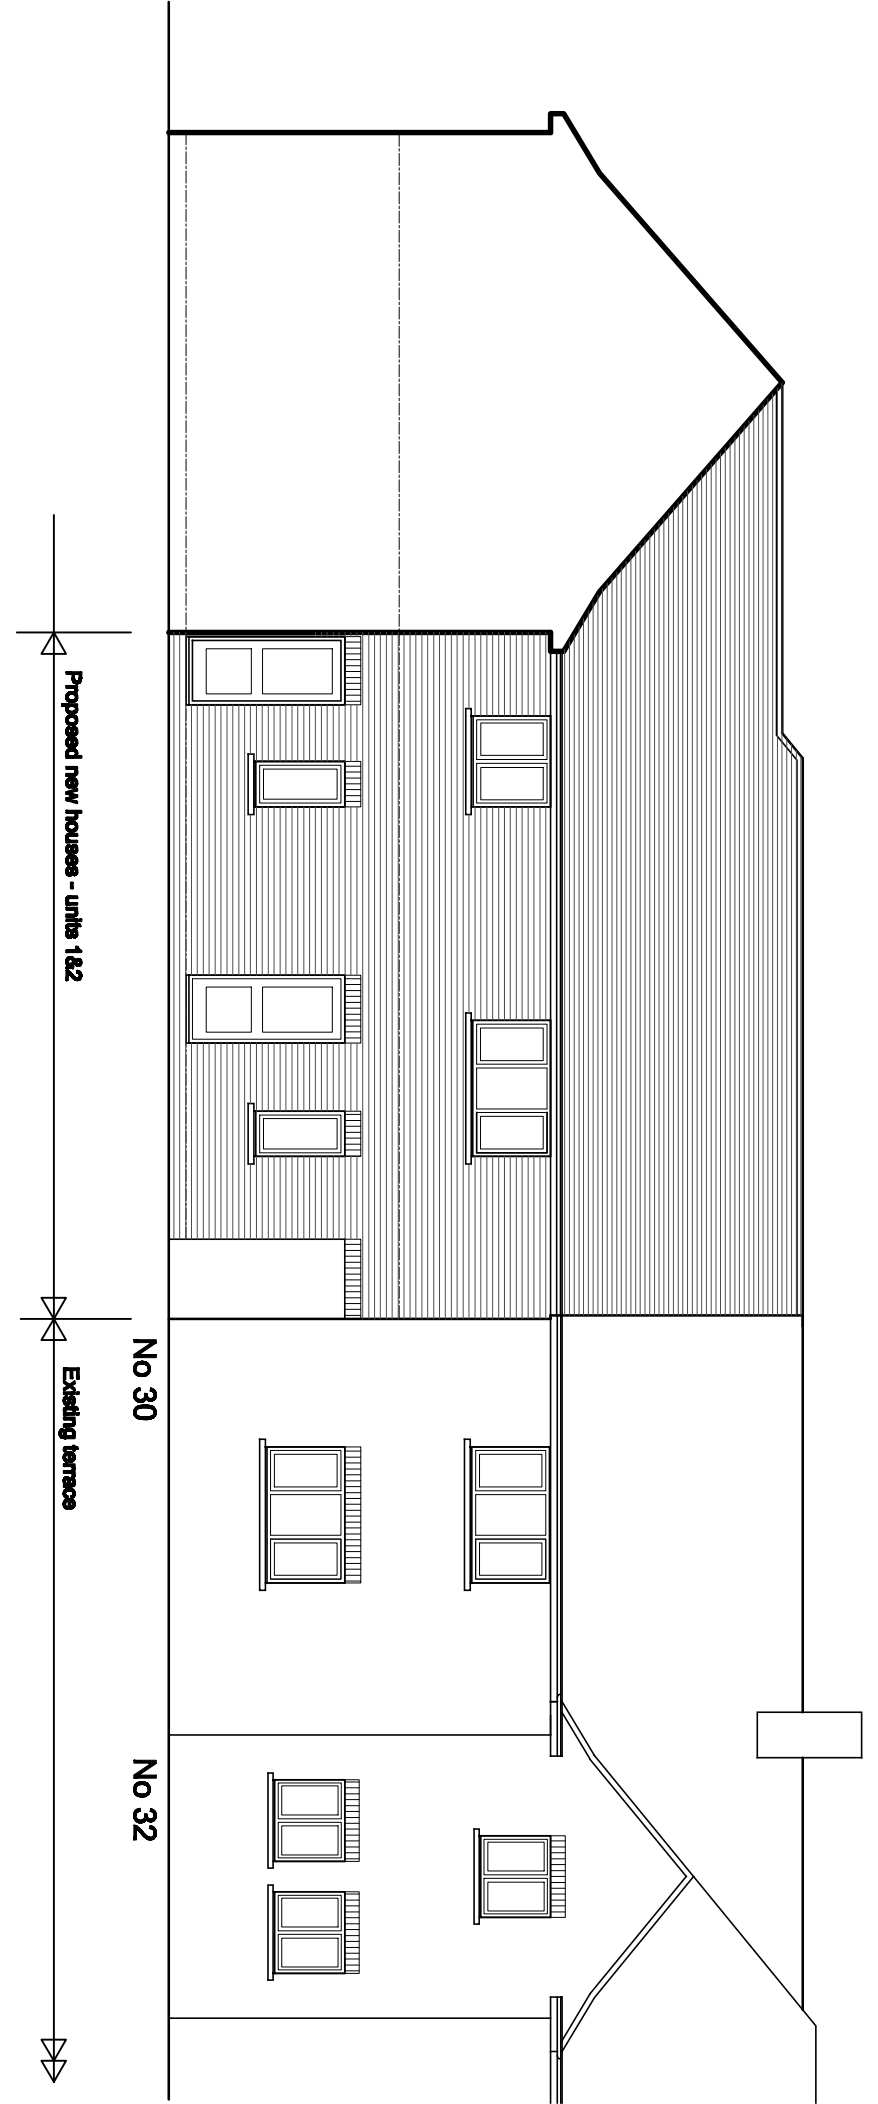

South East Elevation

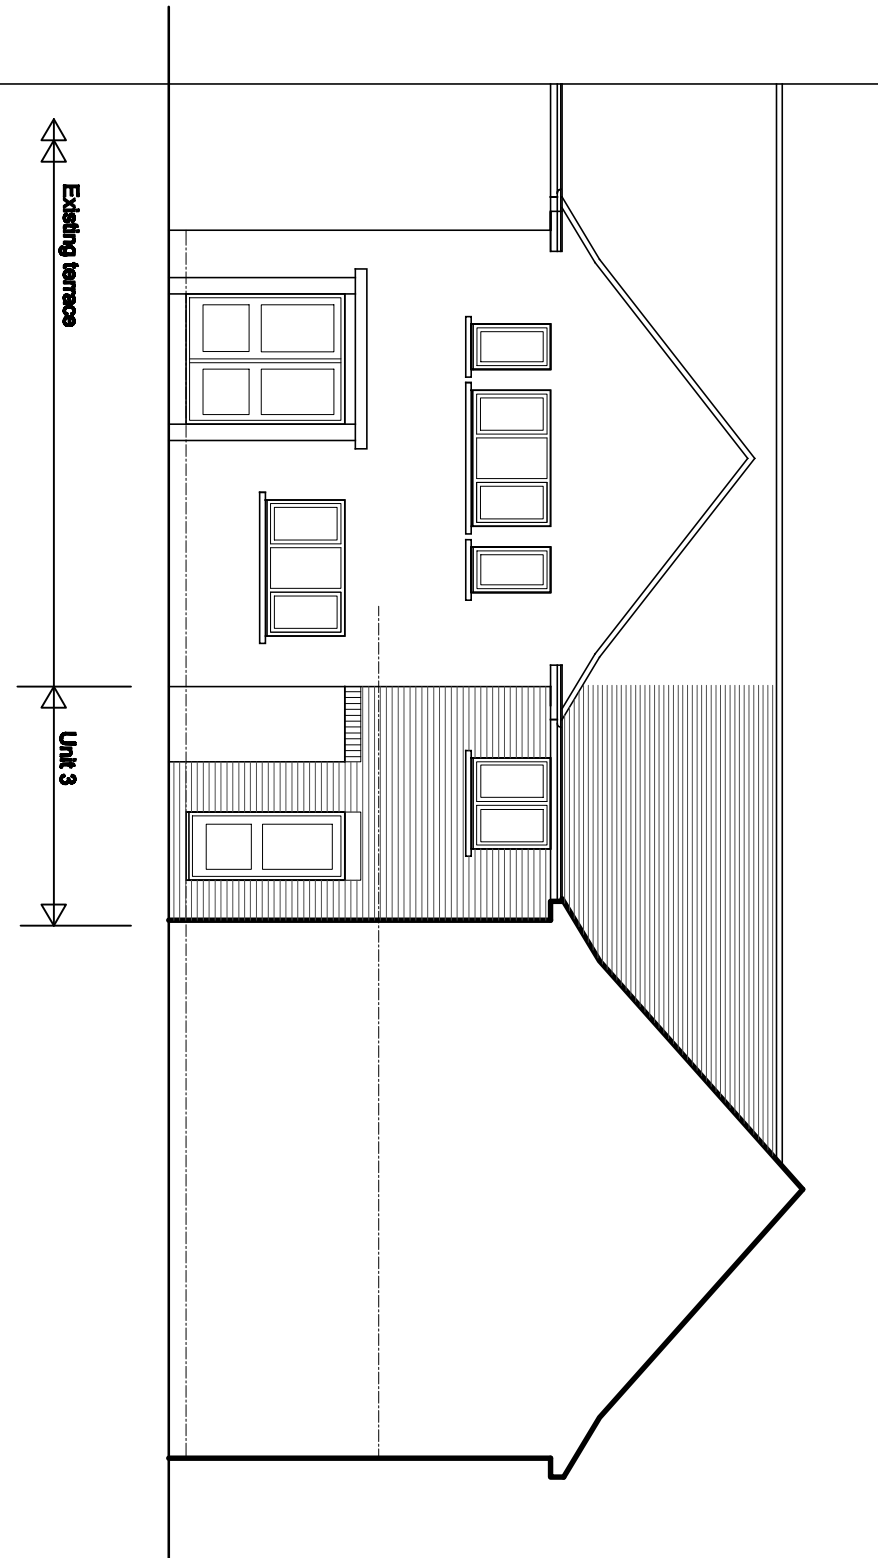

North East Elevation

External Finishes

Walls


External walls to be constructed in brickwork to match the existing terraces (No 30 to 36). With brick soldier courses over door and window openings

Roof


Roof to be clad with plain concrete tiles to match existing roof.

Doors and windows


Doors and windows to be white UPVC to match existing houses.

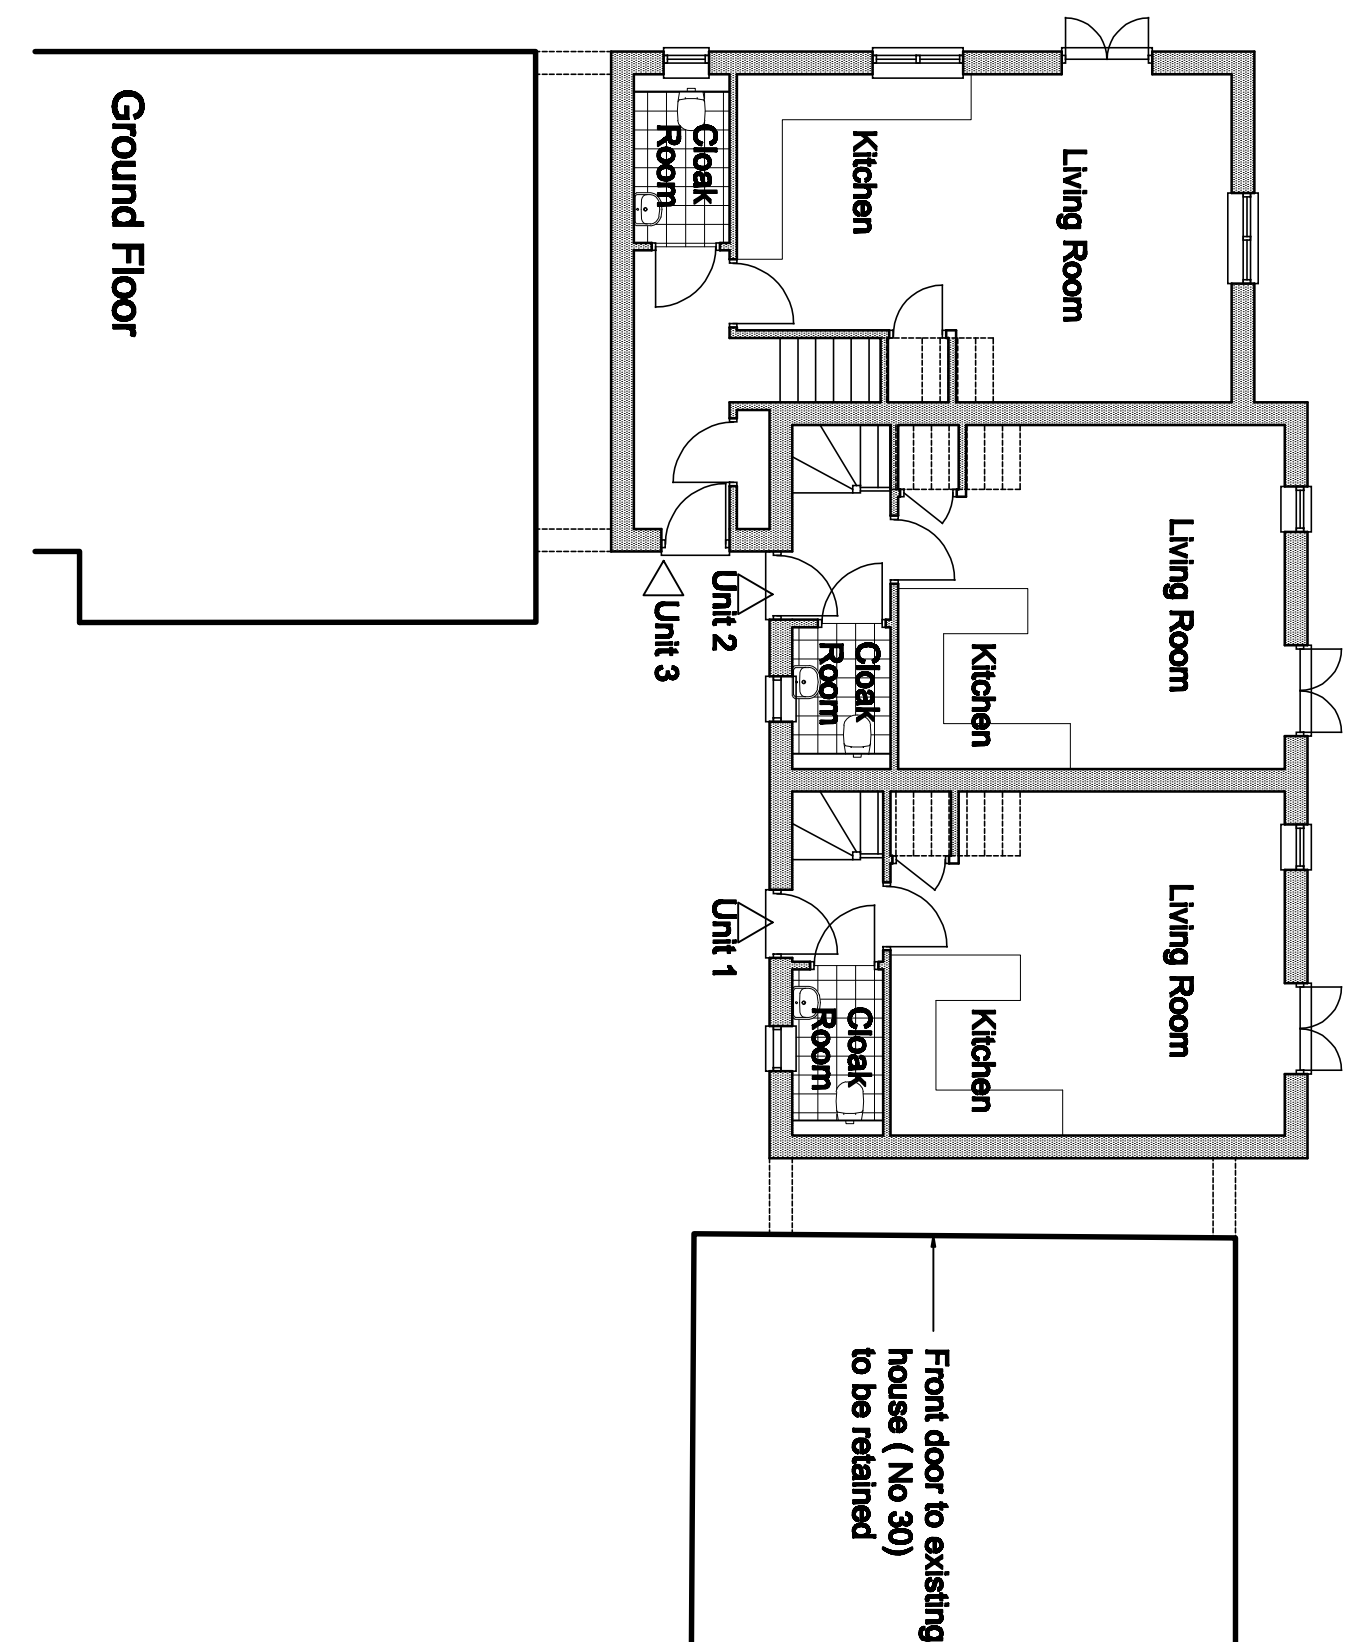


Ground Floor

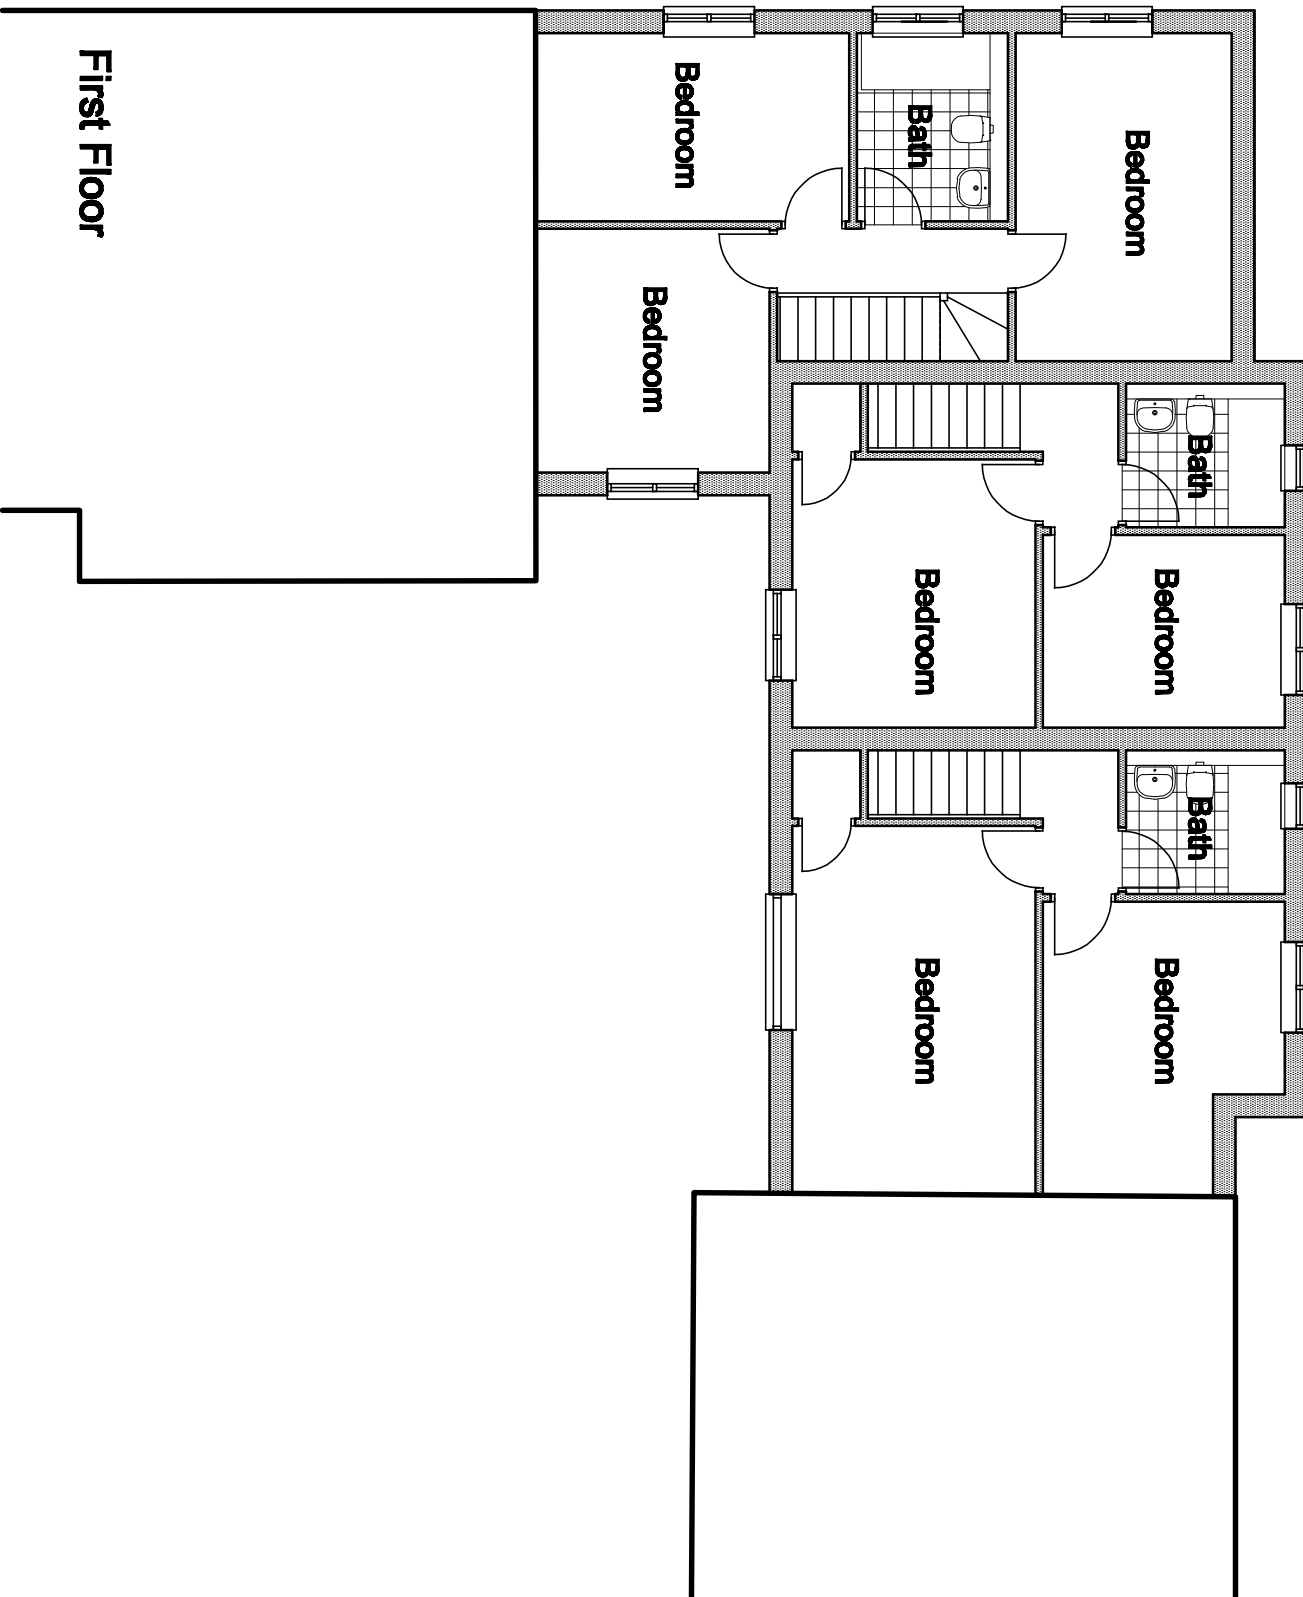

First Floor

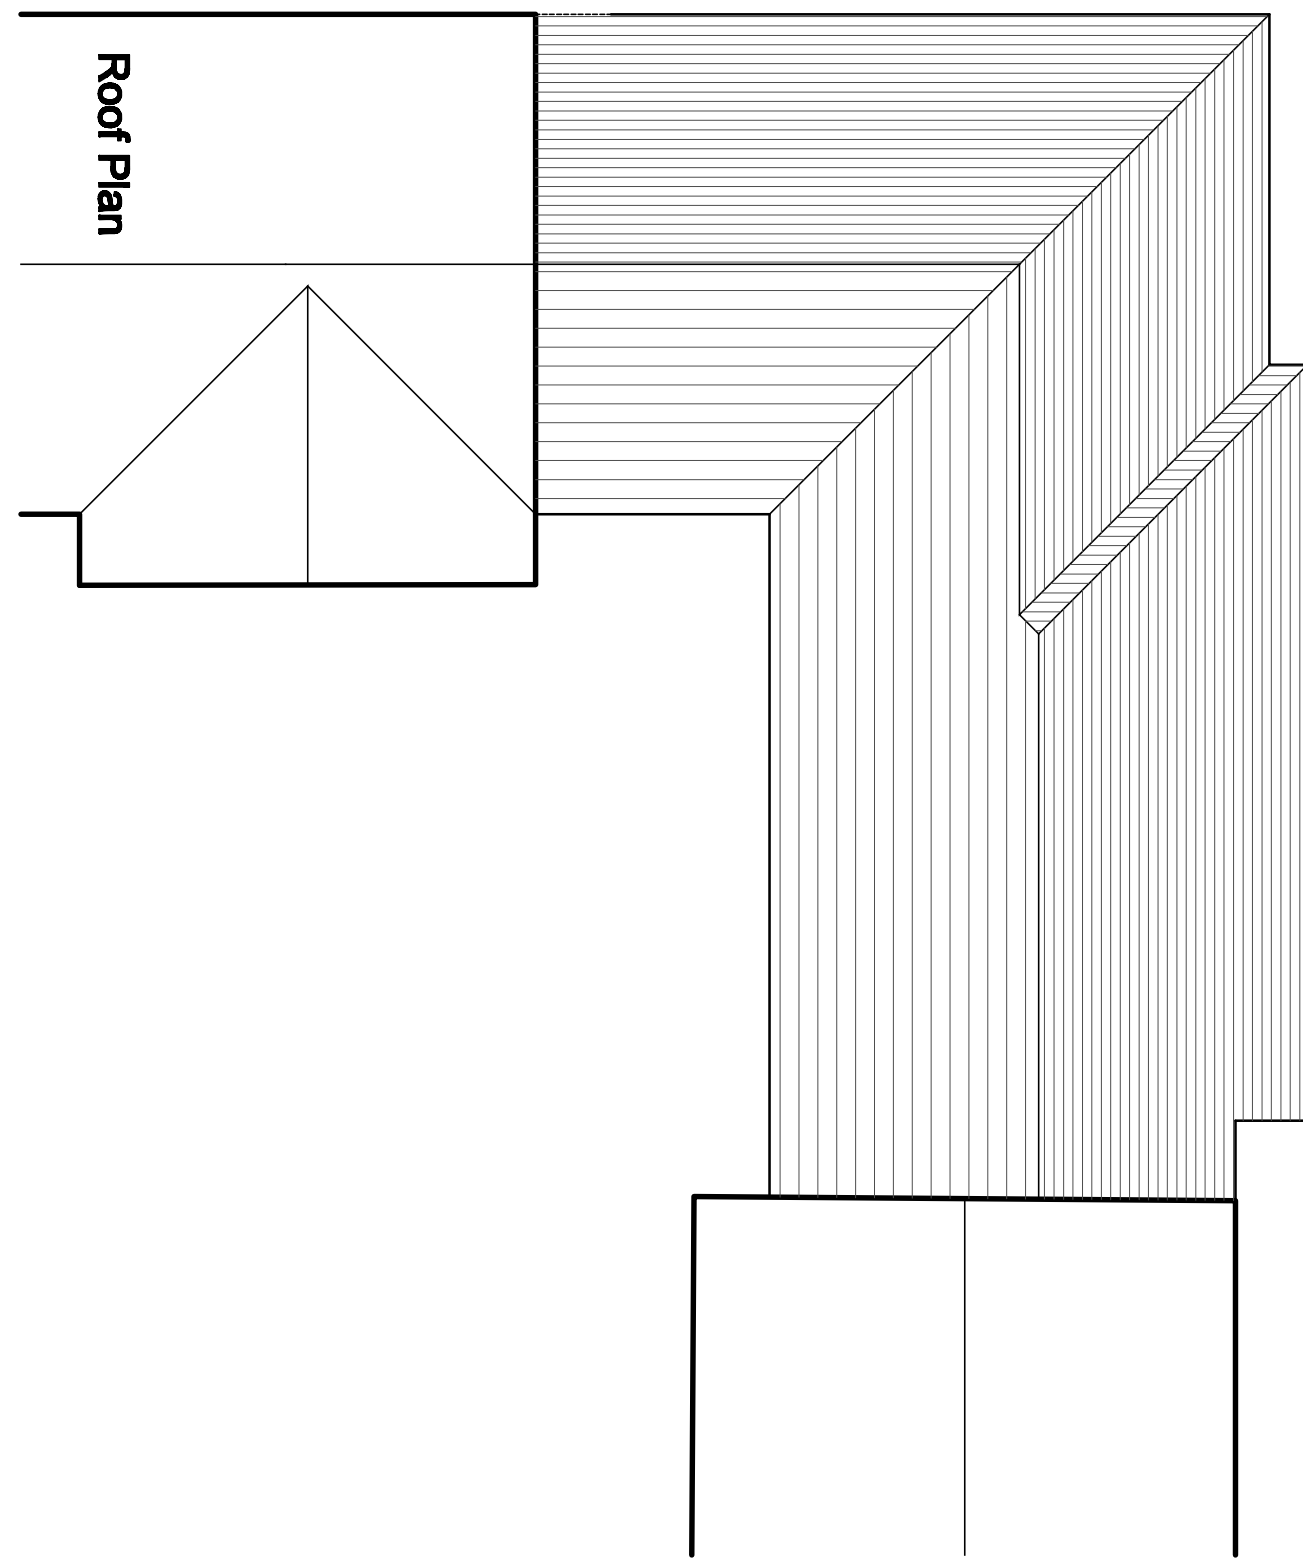

Roof Plan

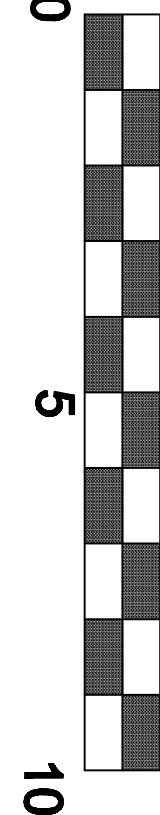

R J C A
CHARTERED ARCHITECTS

LIME KILN BARN
COLWORTH
CHICHESTER
WEST SUSSEX
PO20 6DS
Tel 01246 797011
Fax 01246 797022

REVISION			
PROJECT		Proposed residential development at Corbishley Road, Bognor Regis	
SUBJECT		Proposed Floor Plans and Elevations	
SCALE	DATE	REVISION	
1:100	June 2012		
DRAWN	CHECKED		2012 / 19 / 01