


Notes

- 1. Do not scale from this drawing except for planning purposes. Use figured dimensions only.
- 2. All dimensions must be checked on site prior to commencement of work.
- 3. Where applicable this drawing is to be read in conjunction with other consultants' drawings.
- 4. OS Licence LIG 0037.
- 5. This drawing is the copyright of Martin Critchell Architects.

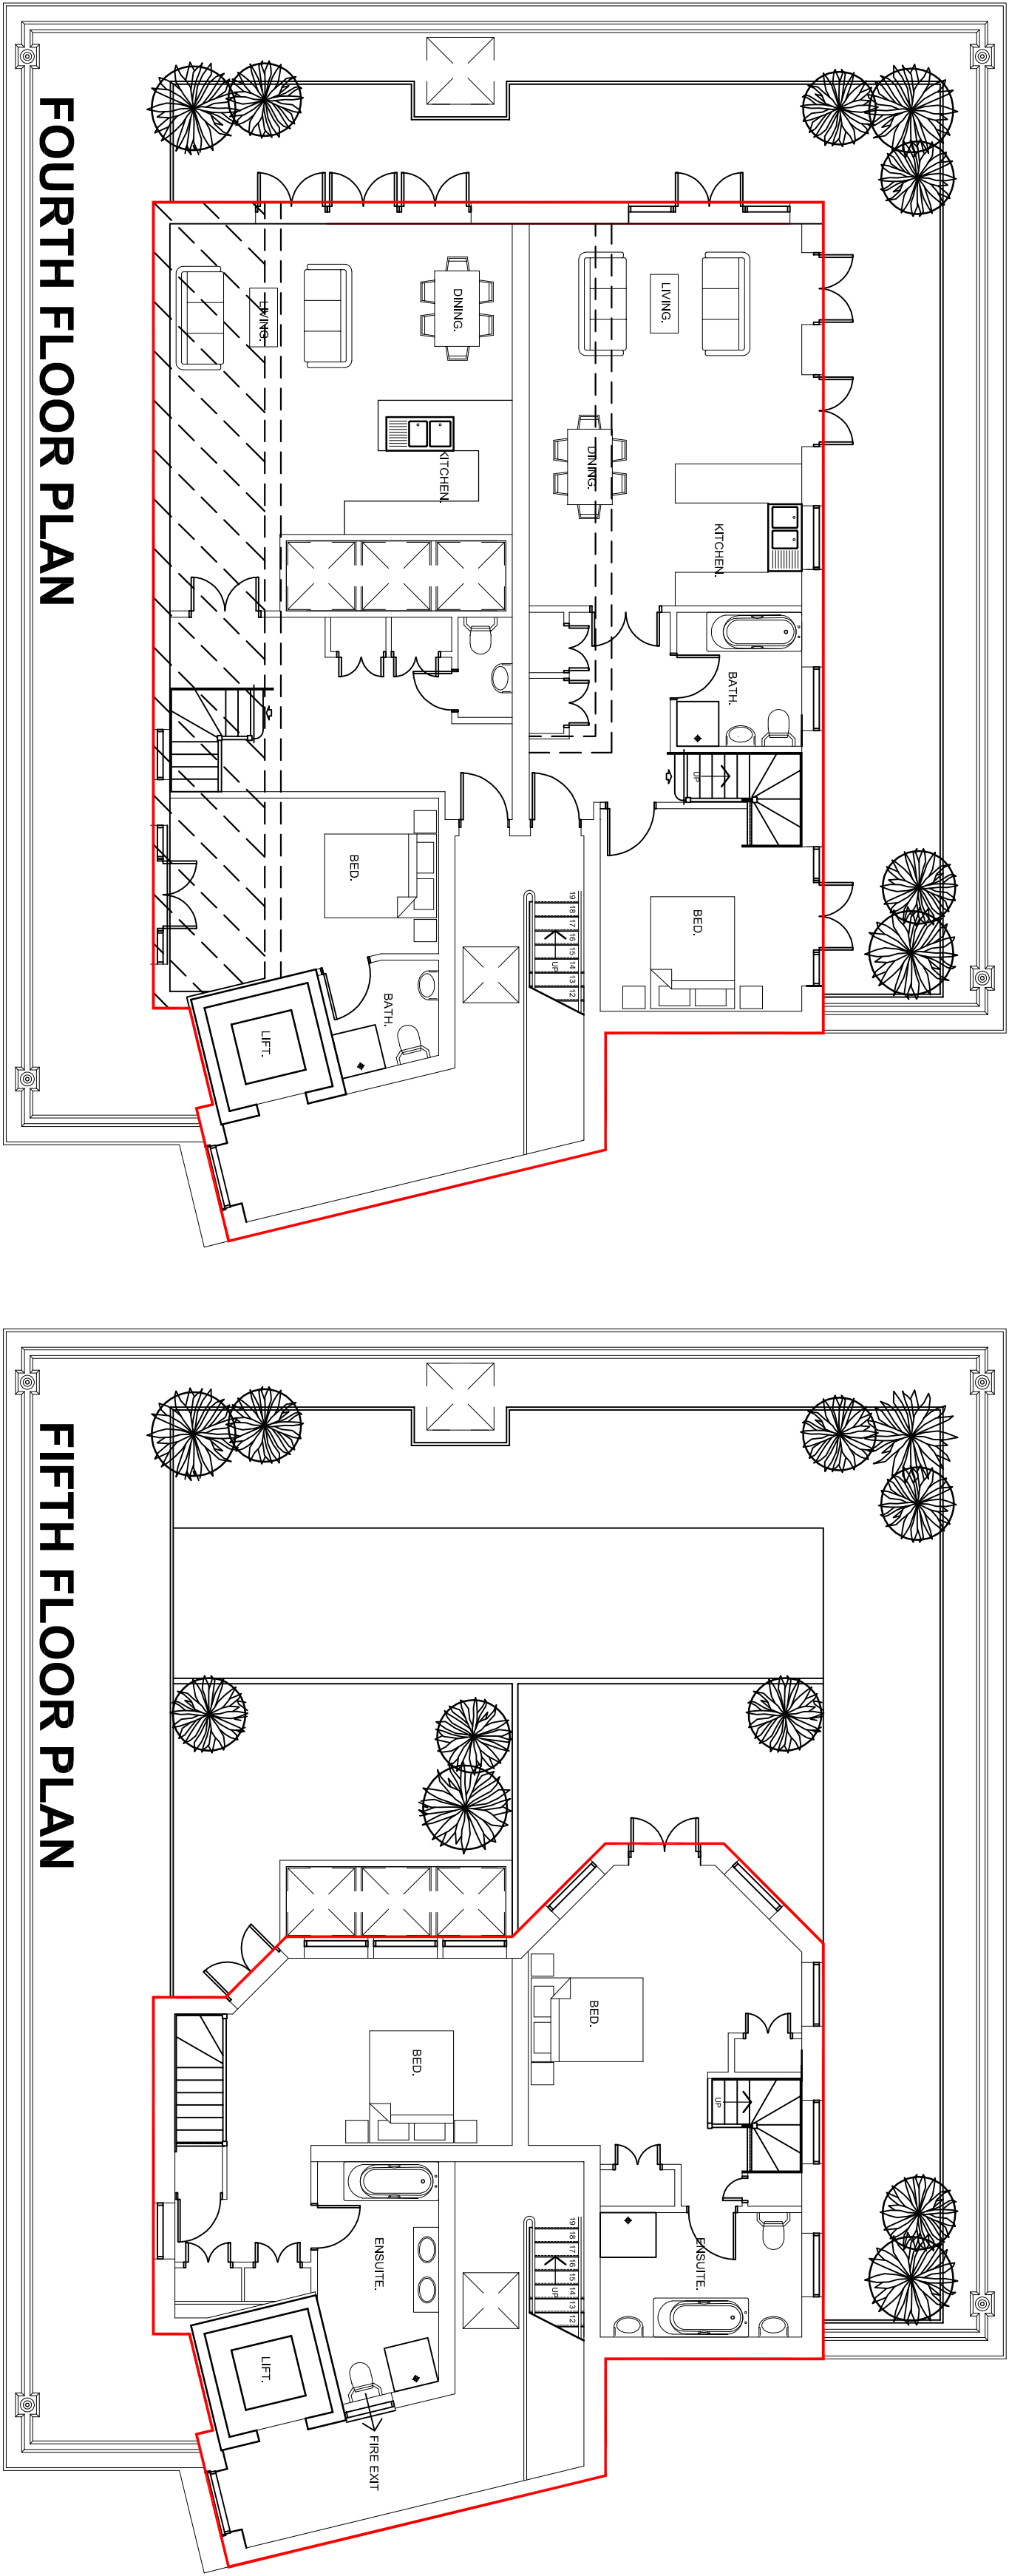

HATCH/DASH DENOTES
EXTENSION TO 4TH FLOOR

Architects		Town Planners		Client amendments.		Checked
Sovereigns House ■ Sovereigns Road ■ Mithurst ■ West Sussex ■ GU29 0LX Tel: 01750 816559 ■ Email: martin@martincritchell.co.uk		Rev		Amendment		
For		Date		31-03-15		
Project						
Residential development 2-10 Queensway Bognor Regis West Sussex						
Drawing				Scale: @A1		
Proposed Floor Plans Fourth + Fifth Floor				1:100		
Date		Drawn		Checked		
Job number		Drawing number		Revision		
15.005		02		A		