

Notes

1. Do not scale from this drawing except for planning purposes. Use figured dimensions only.
2. All dimensions must be checked on site prior to commencement of work.
3. Where applicable this drawing is to be read in conjunction with other consultants' drawings.
4. OS Licence LIG 0337.
5. This drawing is the copyright of Martin Critchell Architects.

GROUND FLOOR
PLAN




GROUND FLOOR
PLAN

FIRST FLOOR PLAN




SECOND FLOOR PLAN

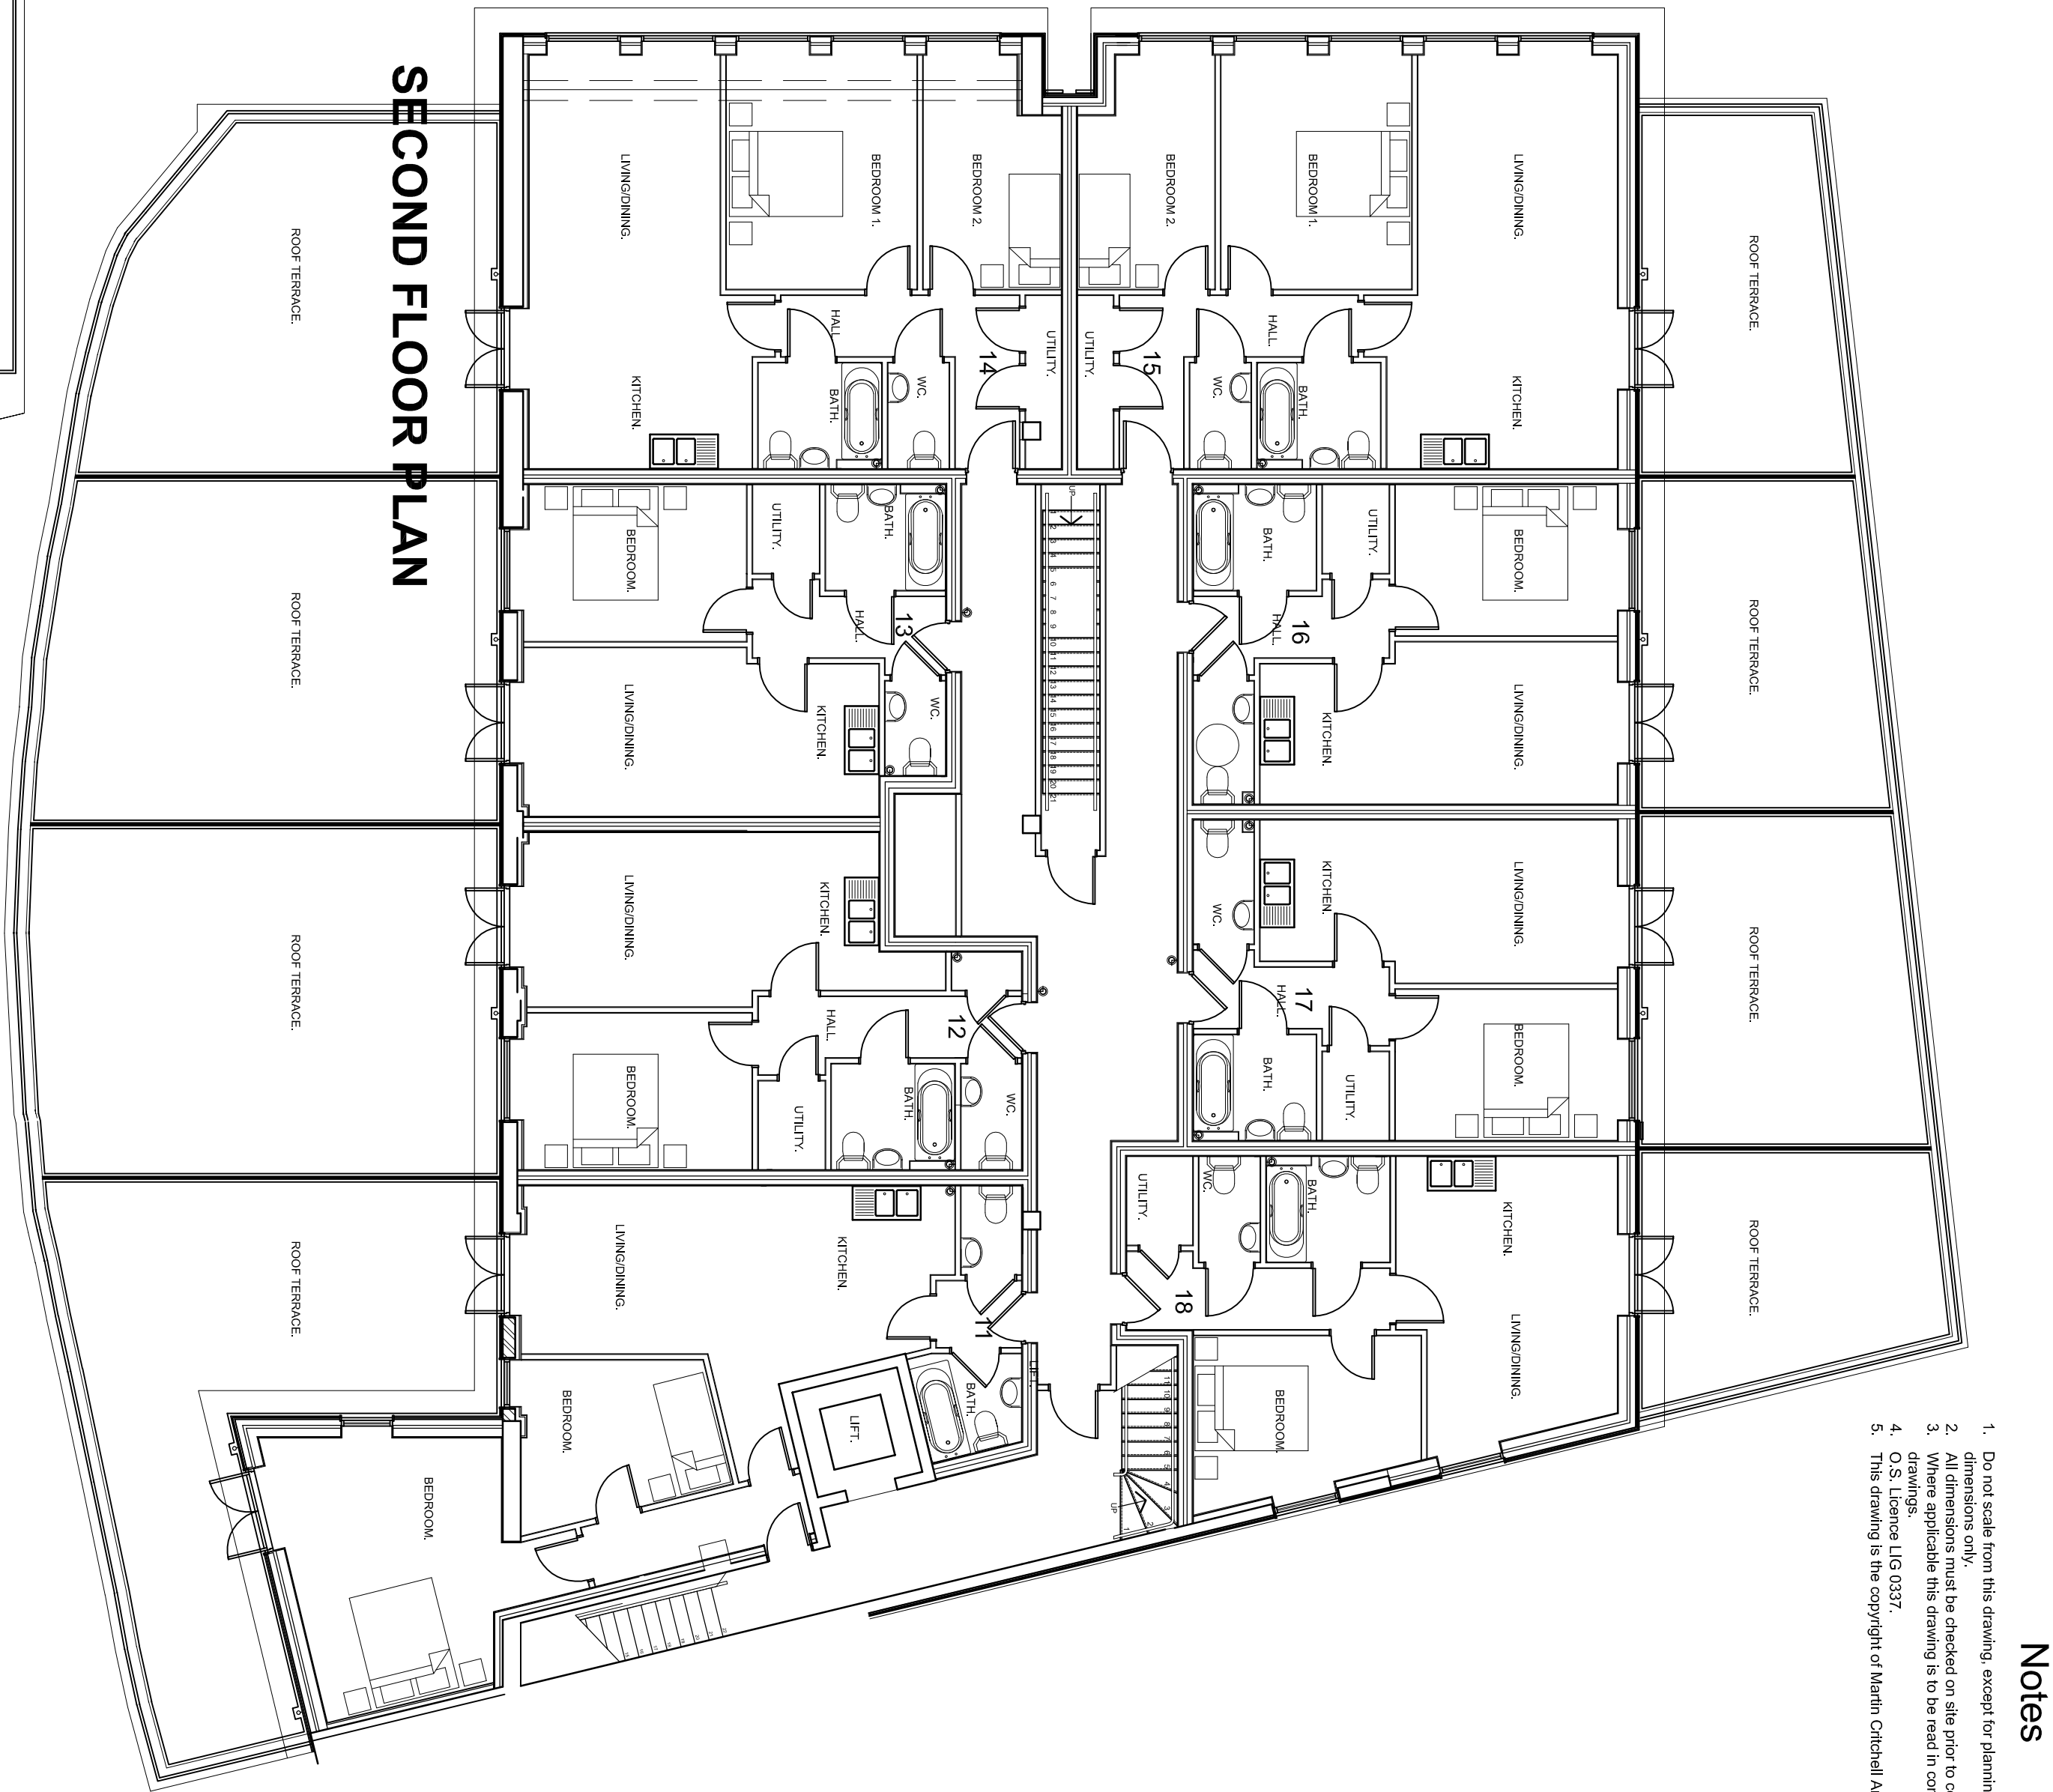

FIRST FLOOR PLAN

THIRD FLOOR PLAN

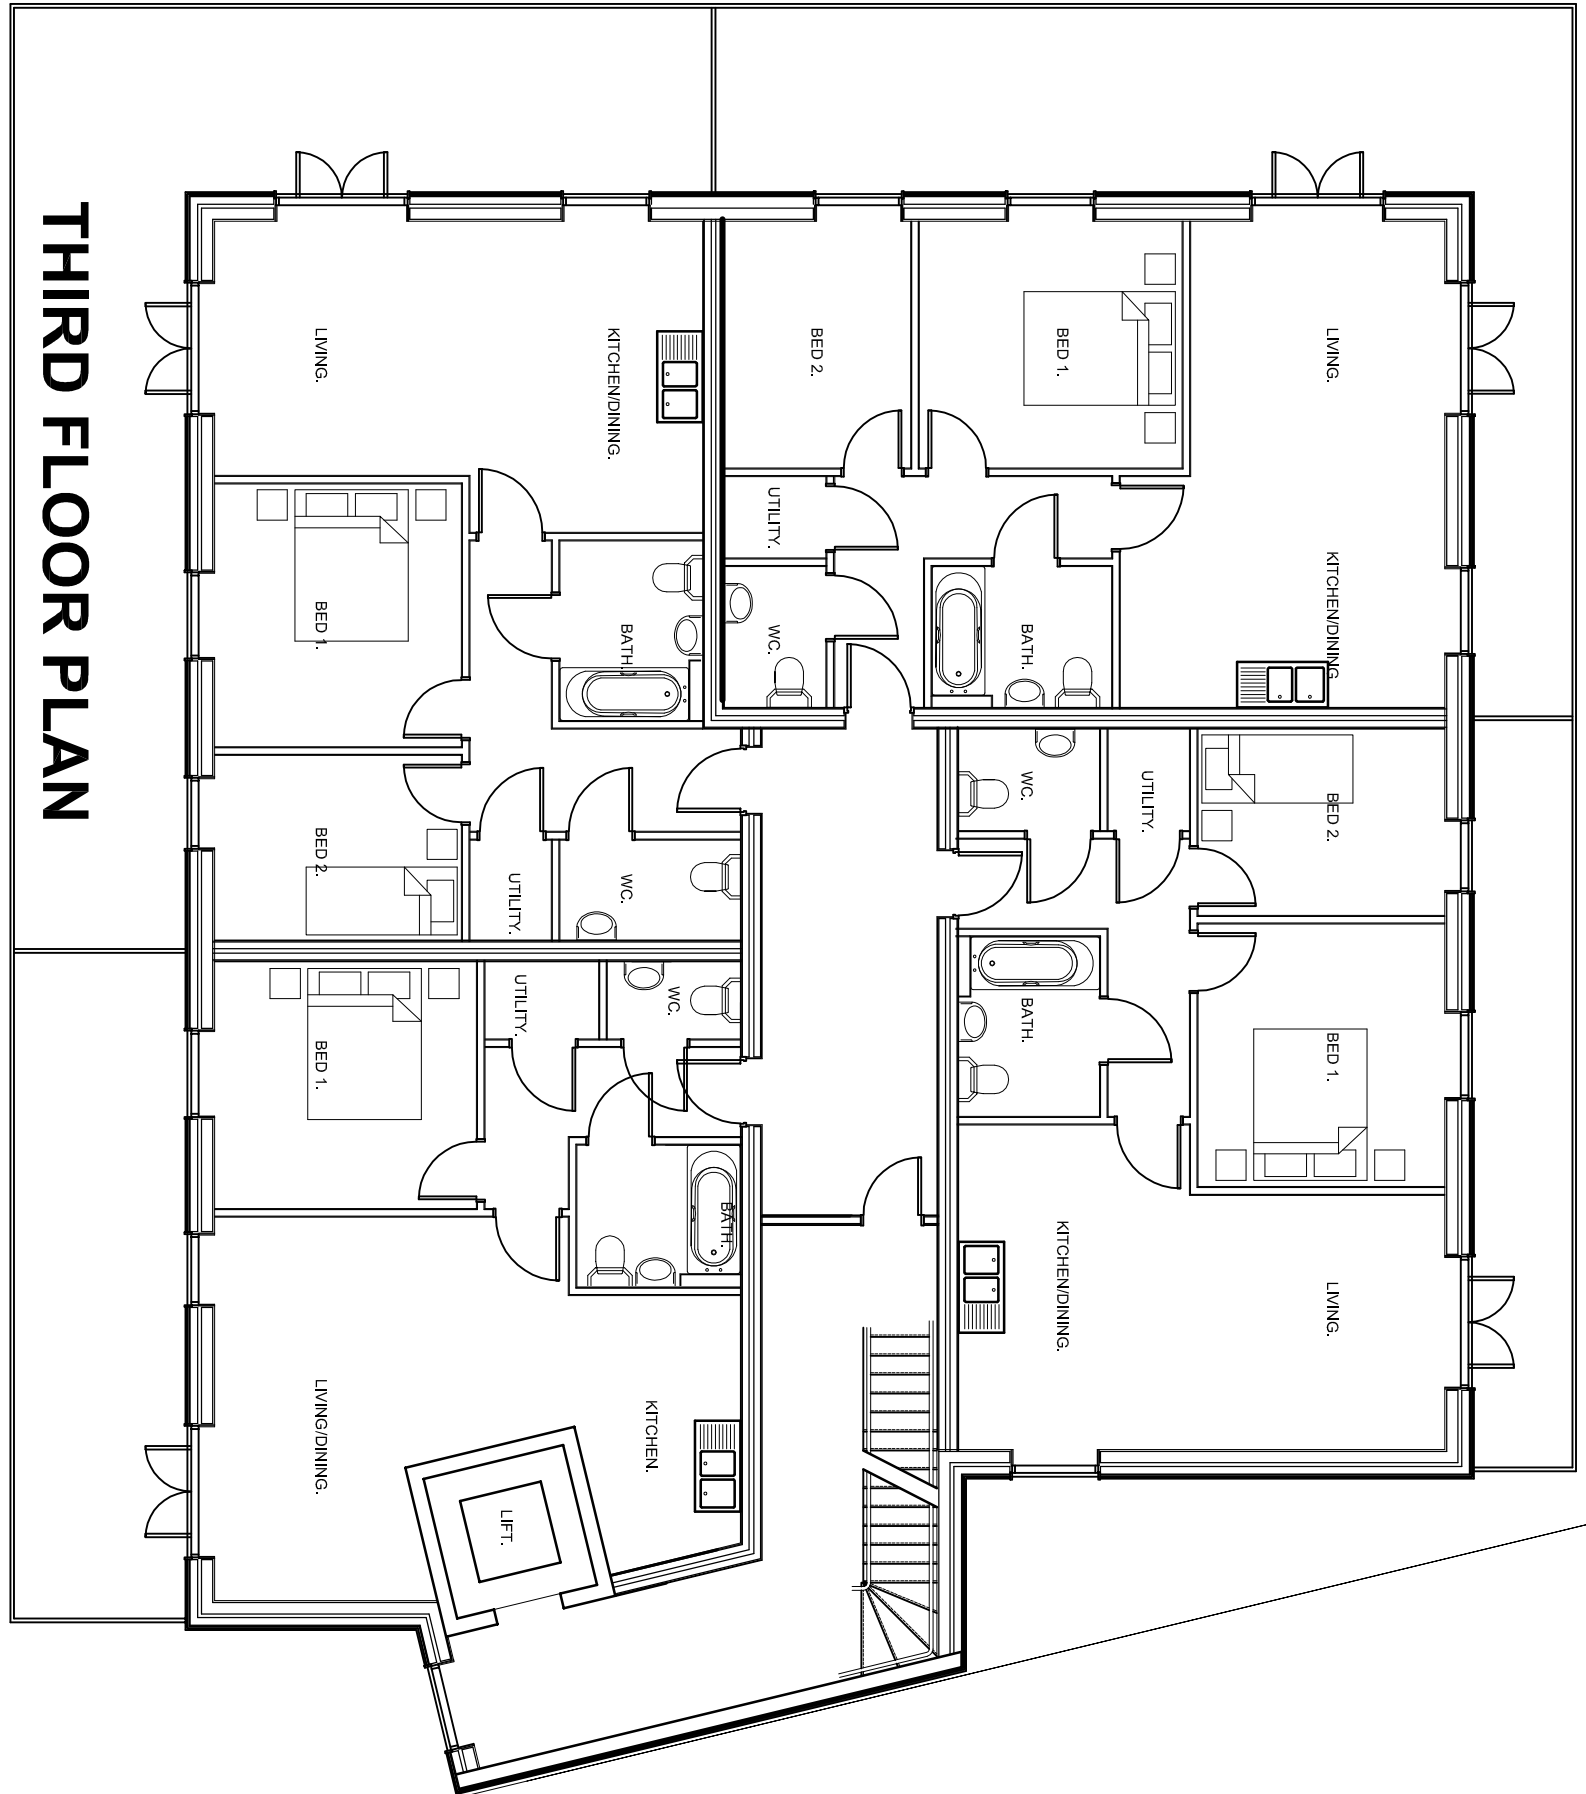

Town Planners
MARTIN CRITCHELL ARCHITECTS
Sovereigns House ■ Sovereigns Road ■ Midhurst ■ West Sussex ■ GU29 0LX
Tel: 01792 815539 Email: martin@martincritchell.co.uk

For

Project
Residential development
2-10 Queensway
Bognor Regis
West Sussex

Drawing
Proposed Floor Plans
First + Second + Third Floor 1:100

Scale: @A1

Date	Drawn	Checked
Job number	Drawing number	Revision
15.005	01	