



Notes


1. Do not scale from this drawing, except for plotting purposes. Use figured dimensions only.
2. All dimensions must be checked on site prior to commencement of work.
3. Where applicable this drawing is to be read in conjunction with other consultants' drawings.
4. O.S. Licence LIG 0337.
5. This drawing is the copyright of Martin Critchell Architects.

 


West Street (South) Elevation.

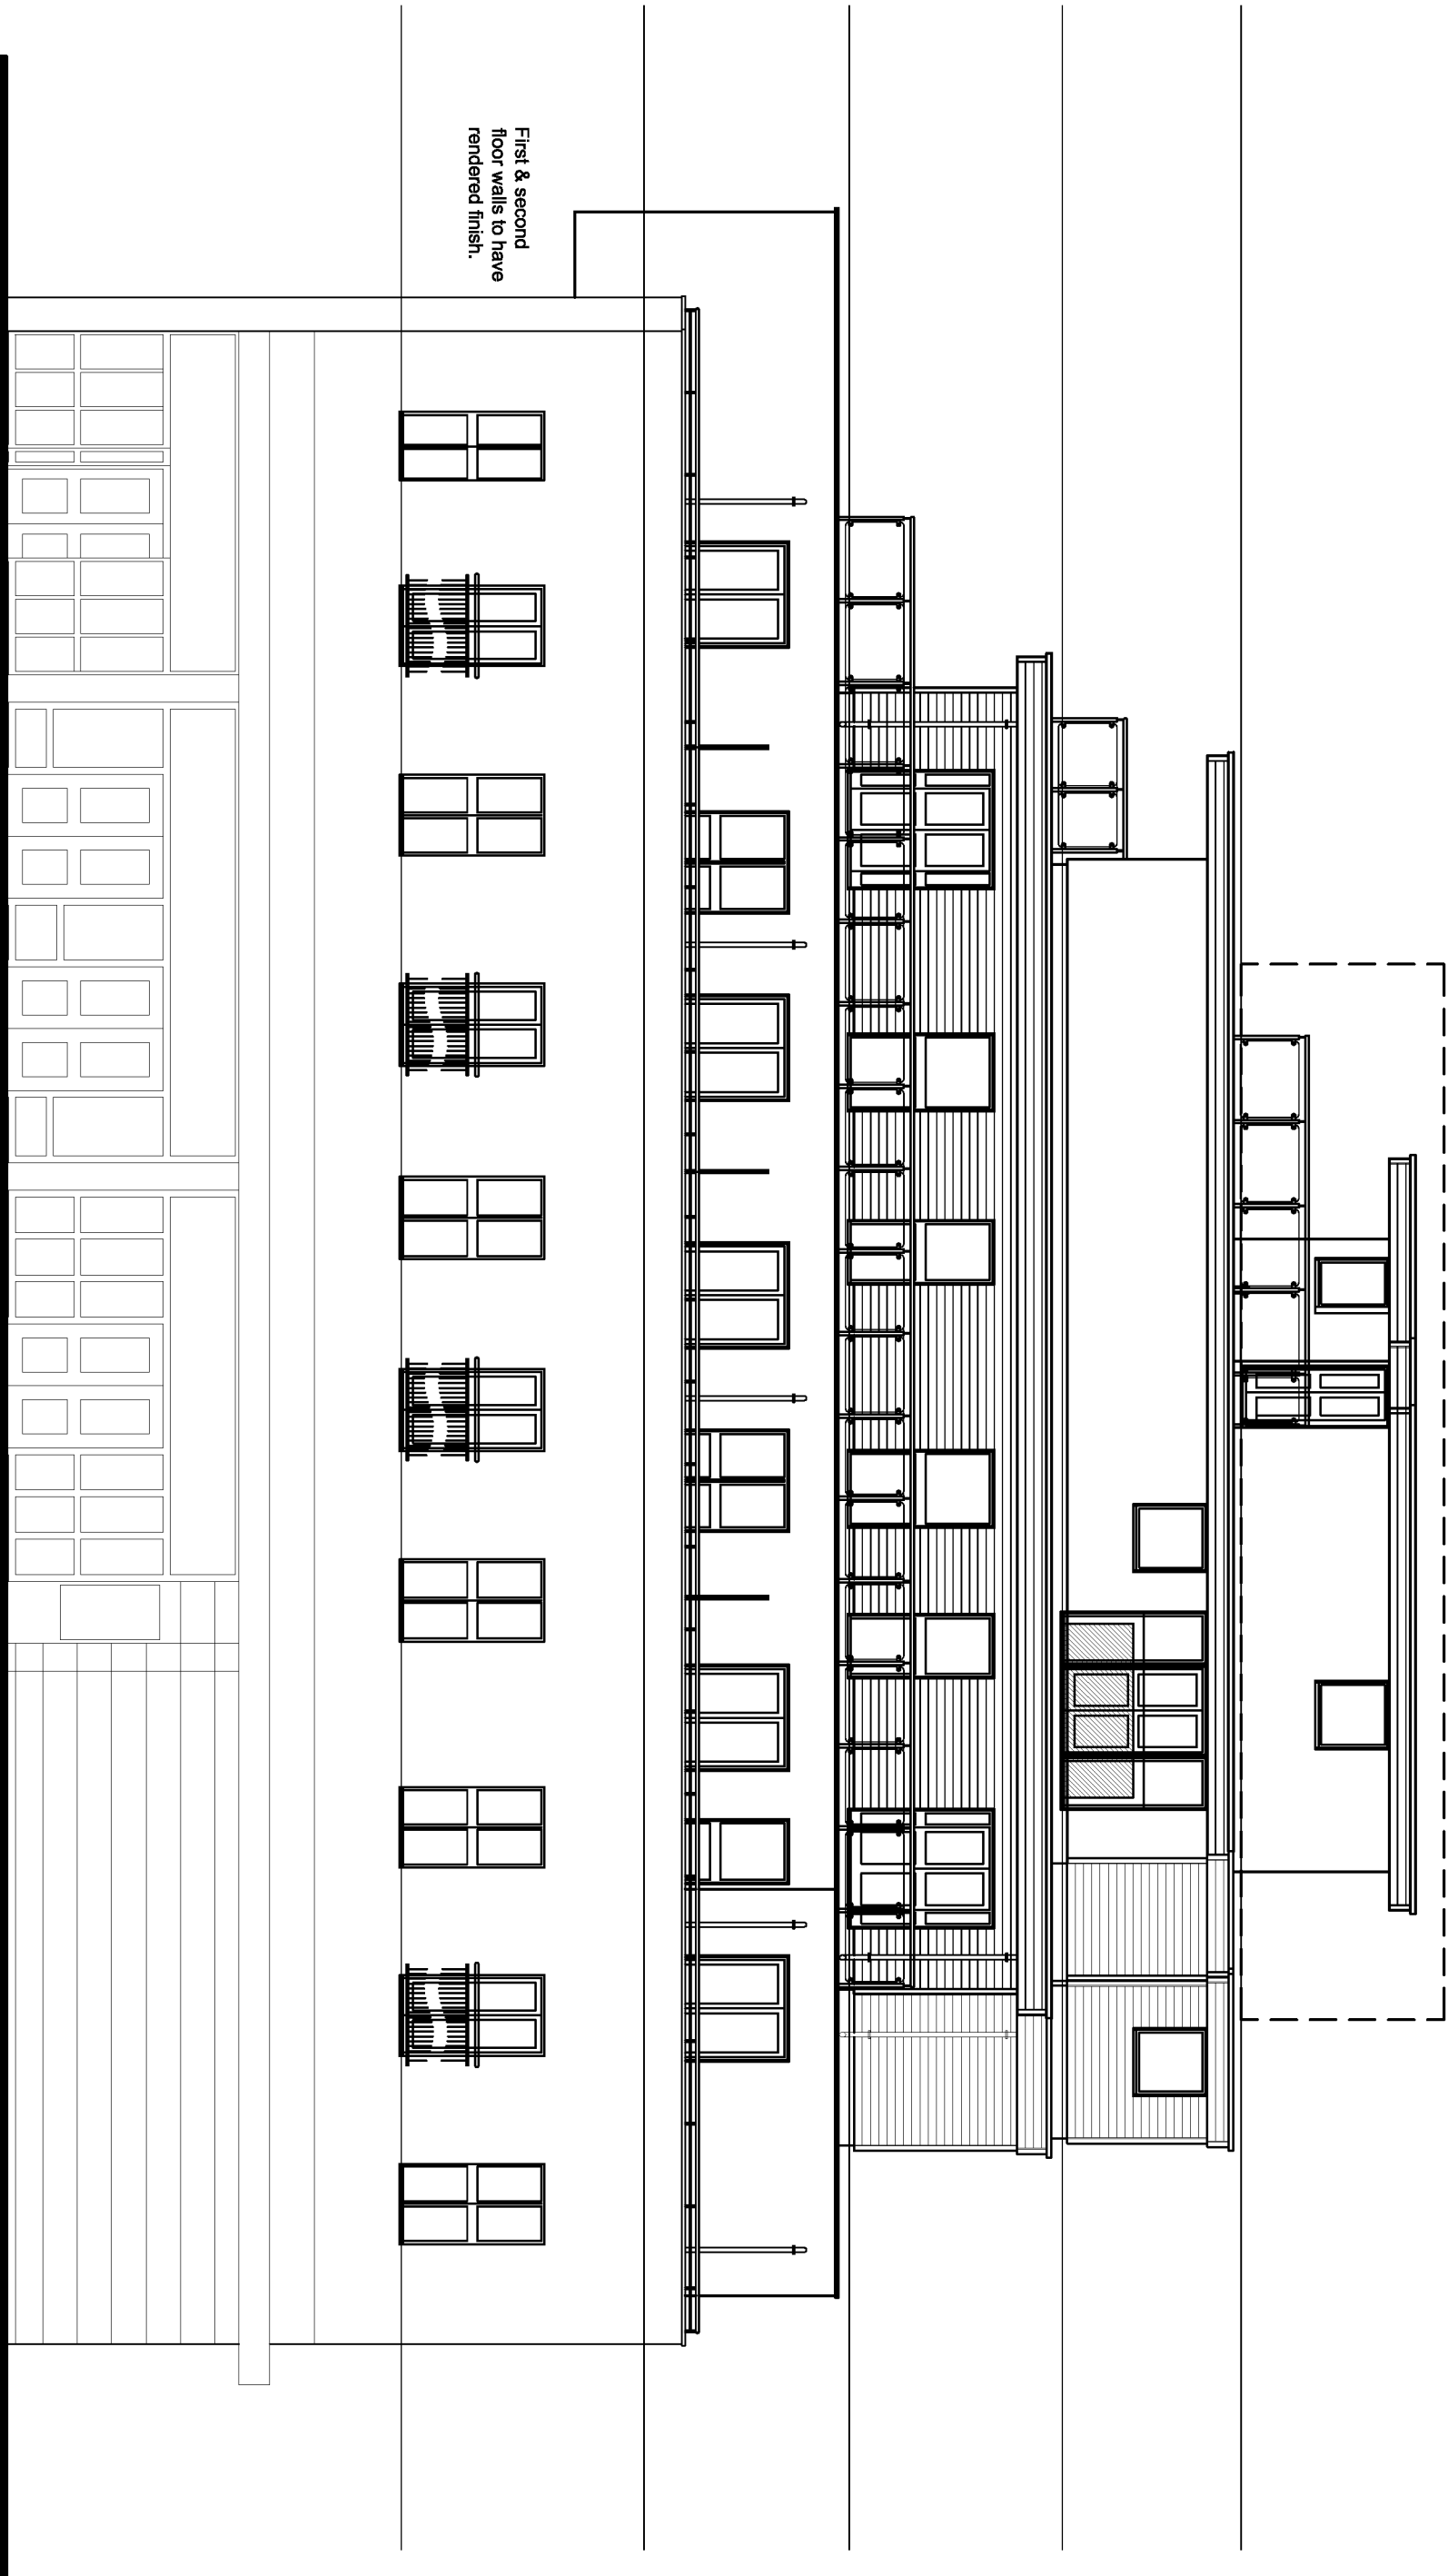

Queensway (East) Elevation.

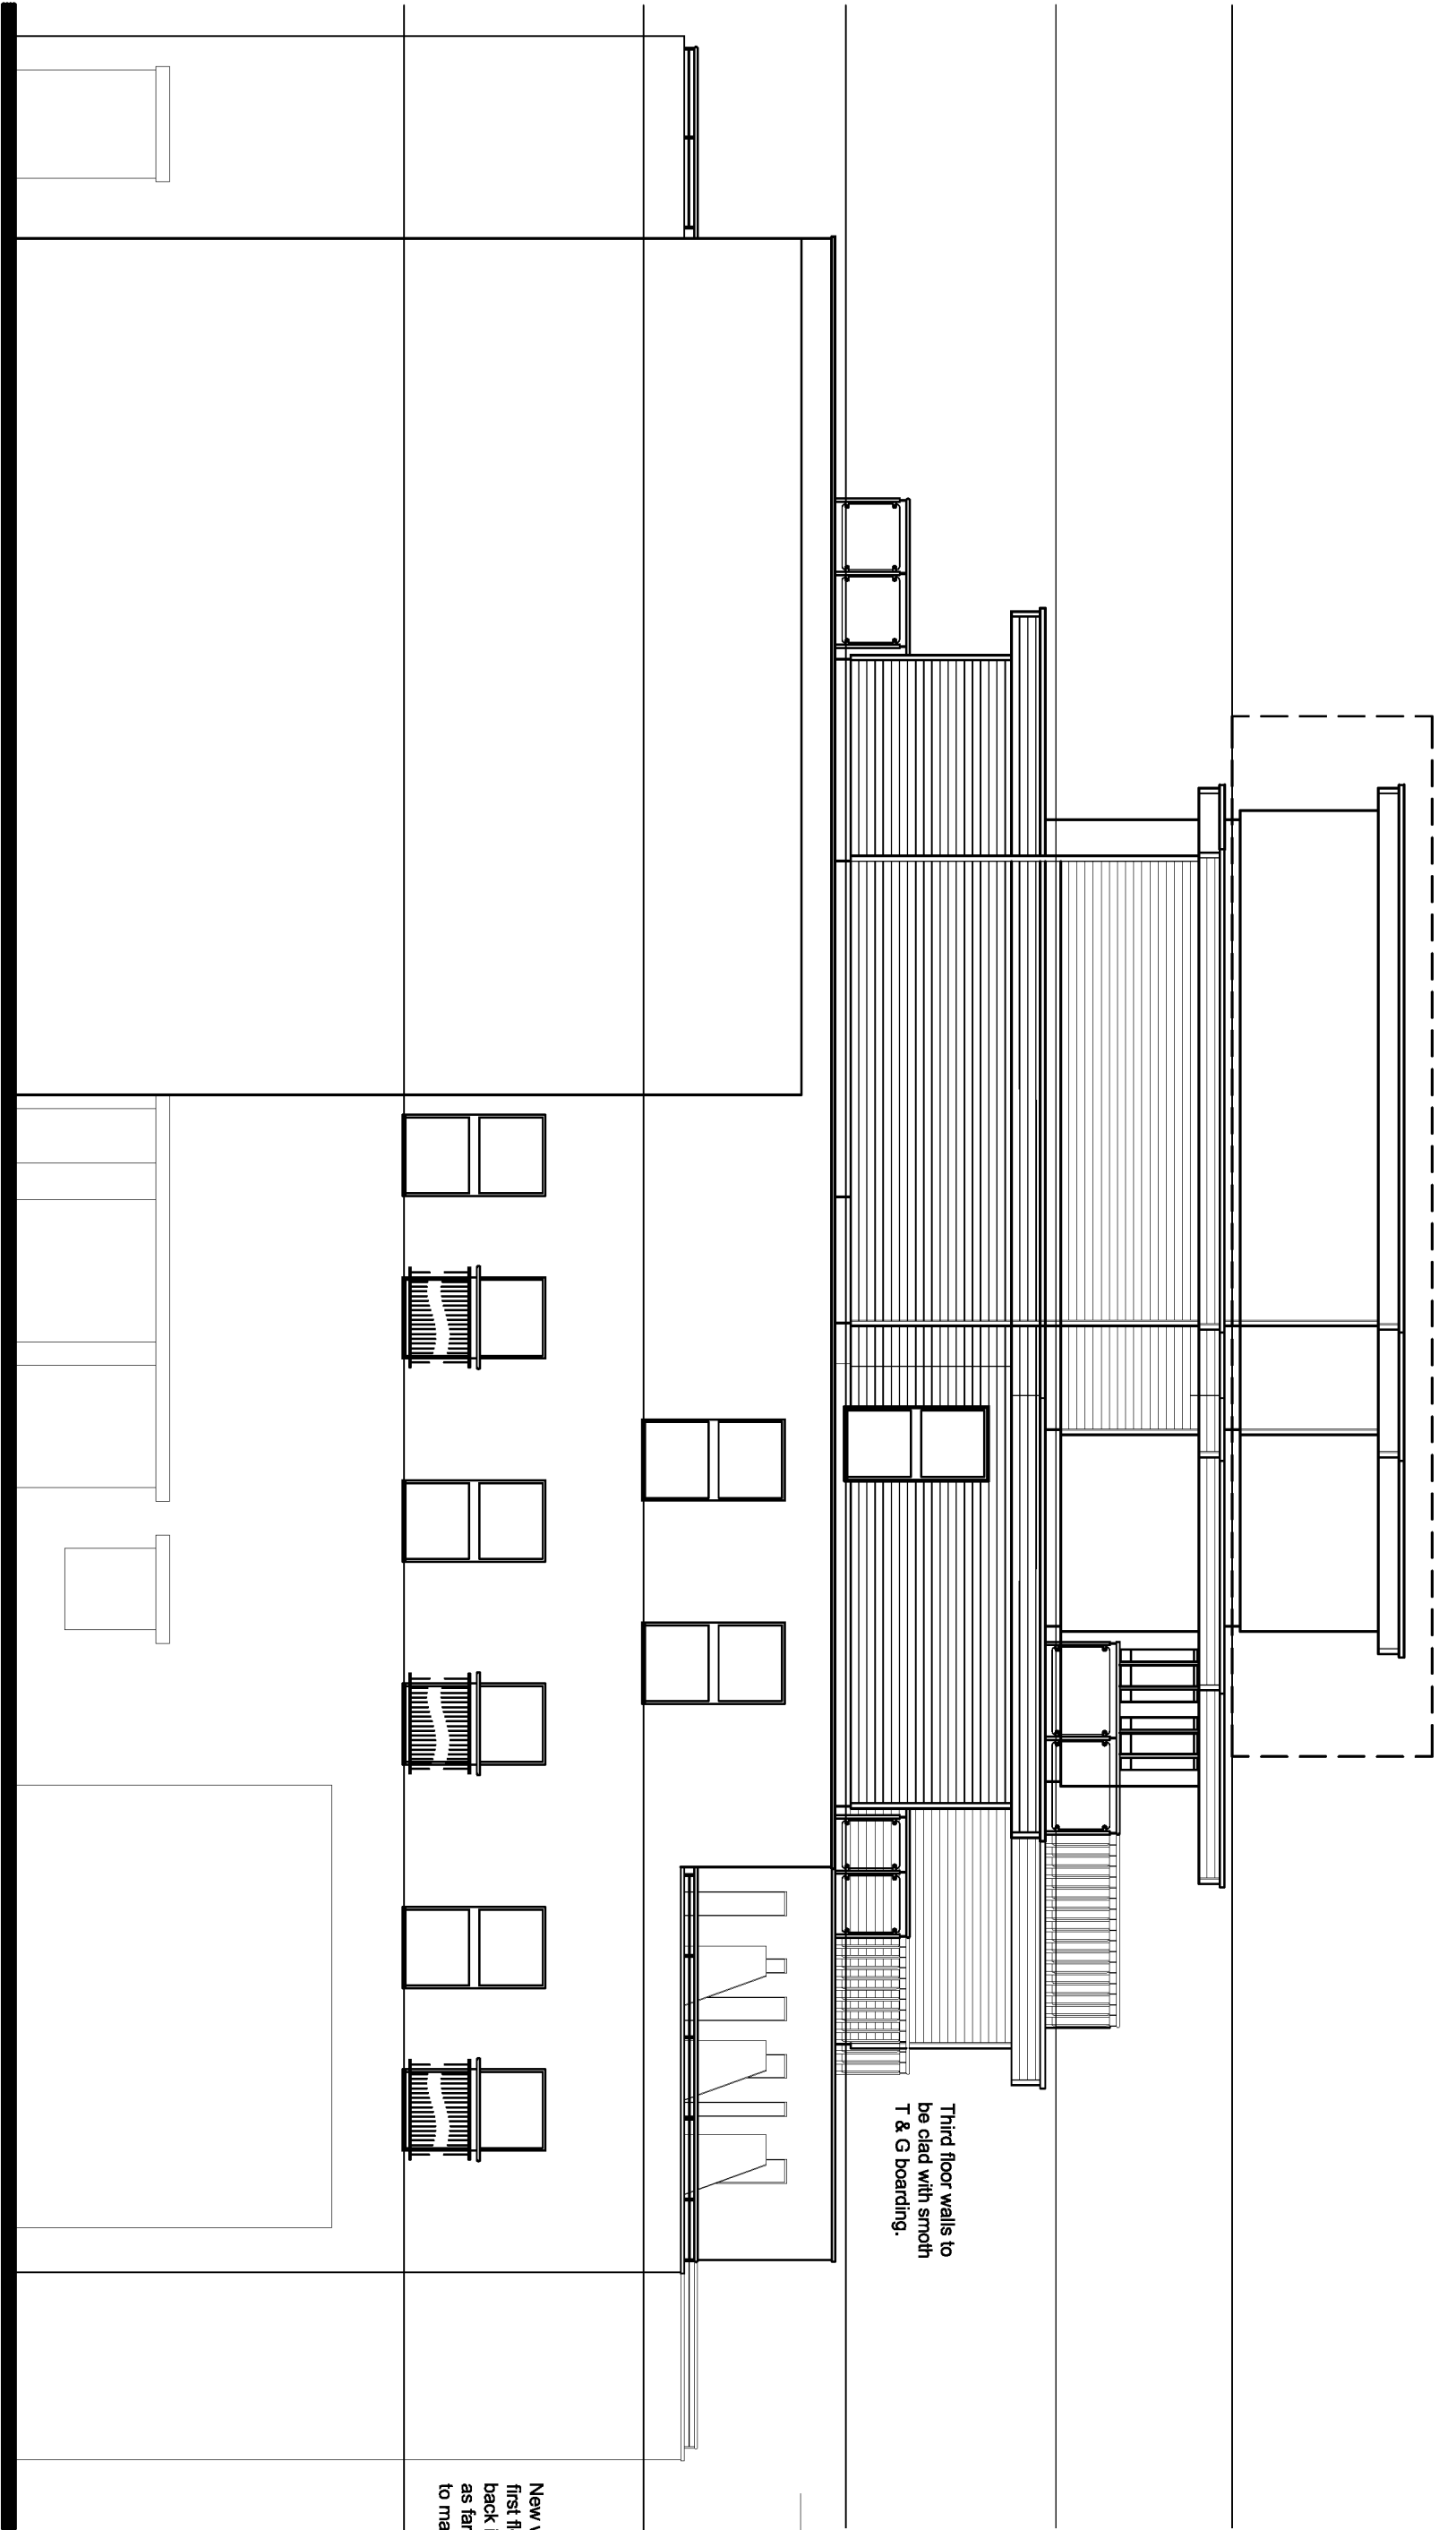

North Elevation.

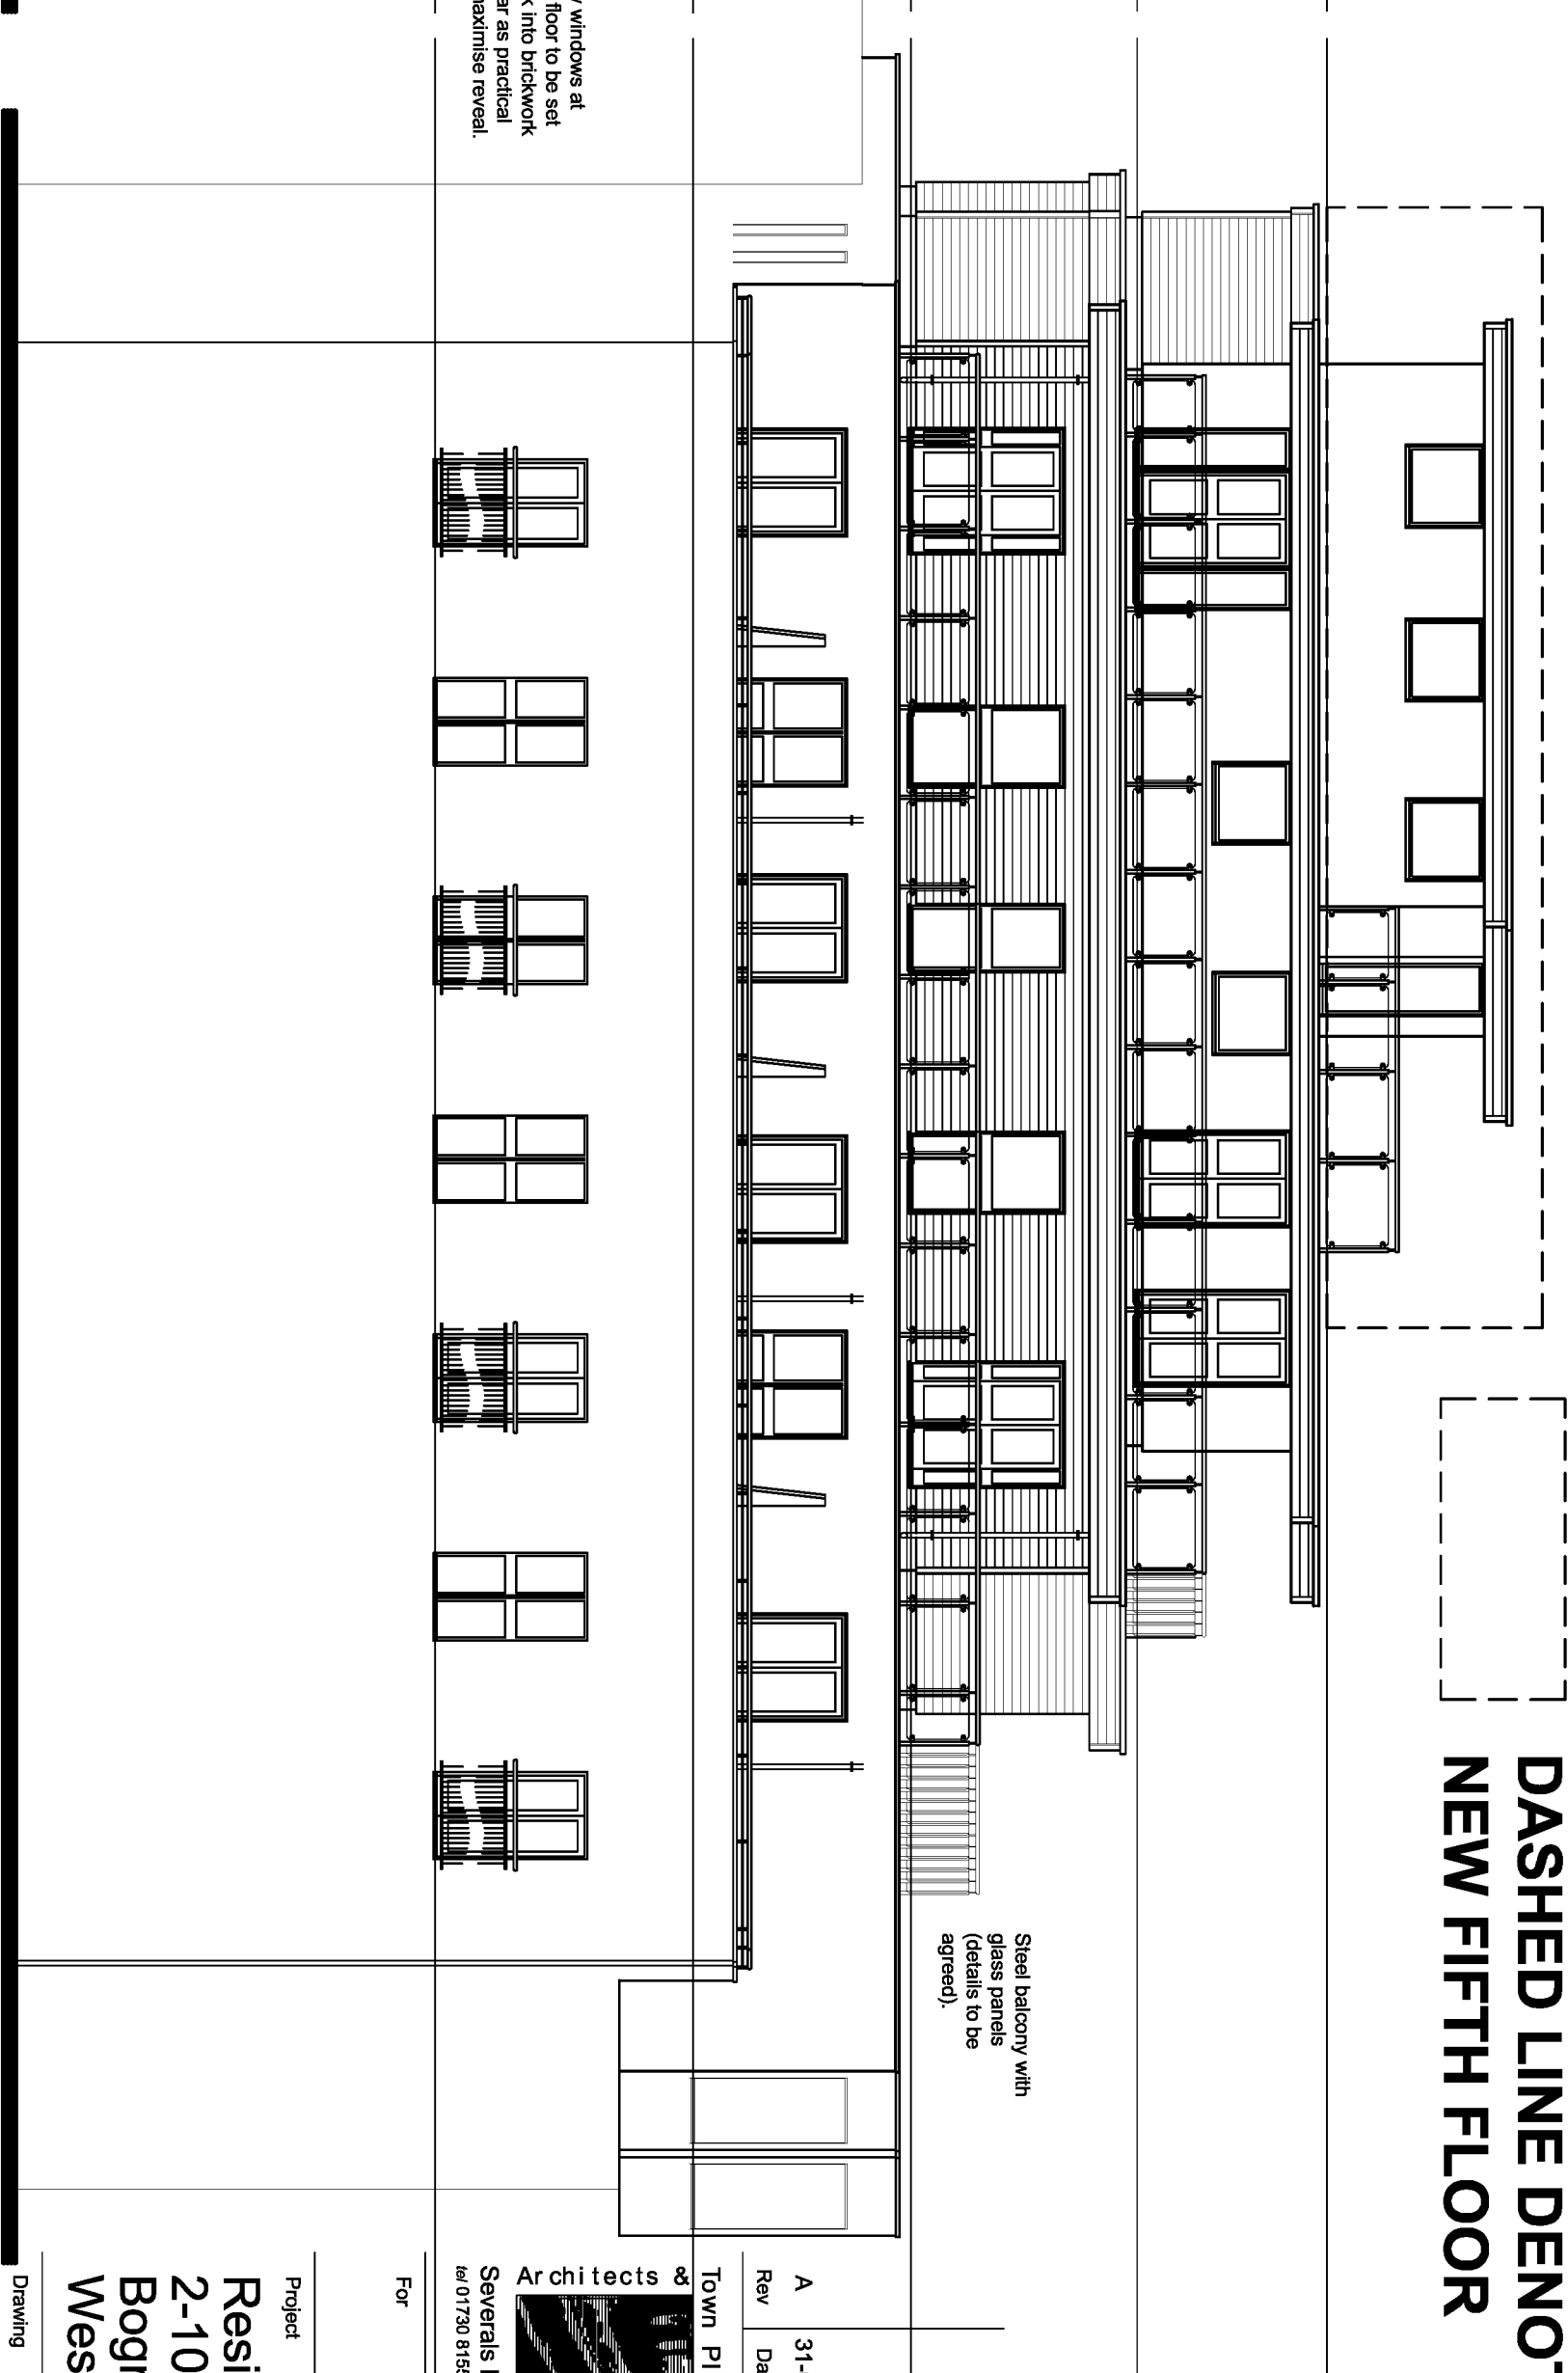

West Elevation.

DASHED LINE DENOTES
NEW FIFTH FLOOR

Third floor walls to
be clad with smooth
T & G boarding.

Steel balcony with
glass panels
(detail to be
agreed).

New windows at
first and second floor
to be set back into brickwork
as far as practical
to maintain reveal.



**M A R T I N
C R I T C H E L L
A R C H I T E C T S**

Town Planners
Sovereign House ■ Sovereign Road ■ Mithurst ■ West Sussex ■ GU29 0LX
tel 01750 816559 email martin.critchell@martincritchell.co.uk

For

Project
**Residential development
2-10 Queensway
Bognor Regis
West Sussex**

Drawing
Proposed Elevations

Scale@A1

1:100

Date	Drawn	Checked
Job number	Drawing number	Revision
15.005	03	A