


KEY:

- STUDIO UNIT
- 1B2P UNIT
- 2B3P UNIT
- 2B4P UNIT

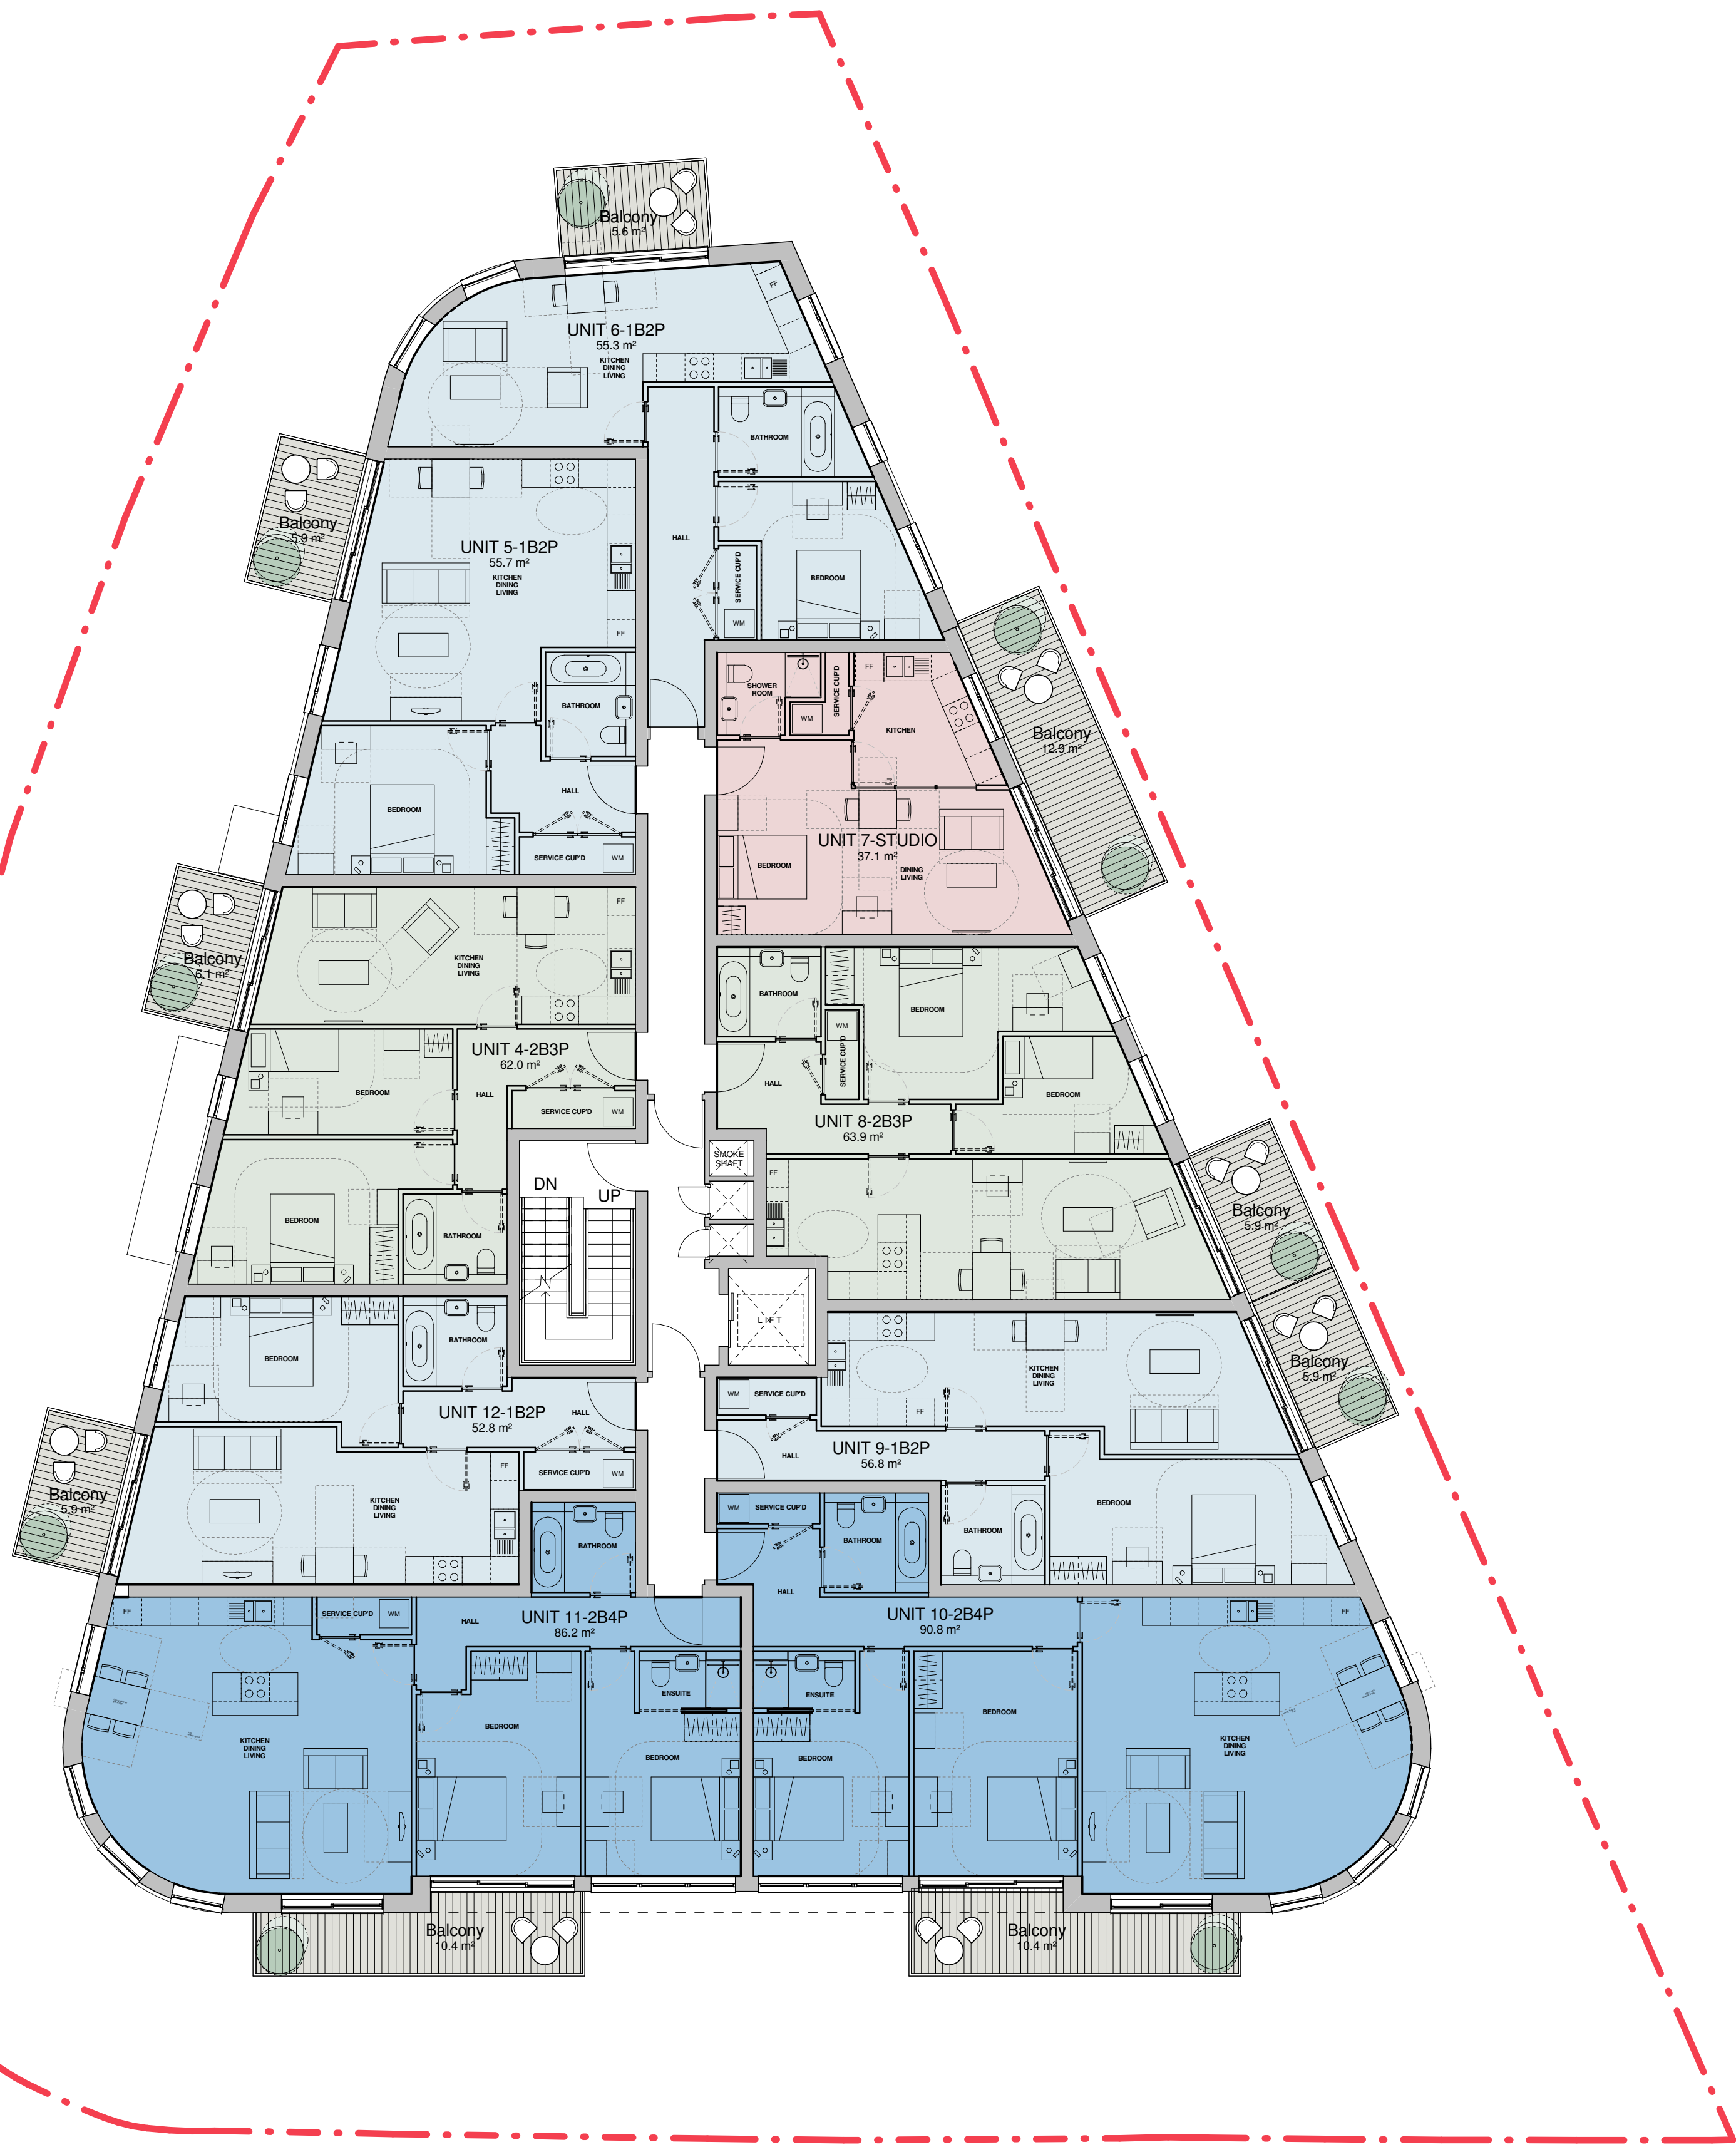

|   |            |                     |    |    |
|---|------------|---------------------|----|----|
| A | 02/11/2021 | ISSUED FOR APPROVAL | RM | GG |
| 1 | 17/09/2021 | ISSUED FOR COMMENT  | RM | GG |

Rev: Date: Notes: Drawn: Checked:

Project:  
**DURBAN ROAD/ASH GROVE**  
BOGNOR REGIS  
PHPM PROPERTIES LTD



drawing number:  
**2164(21)001**

rev:

**A**

**PROPOSED PLANS**  
**FIRST FLOOR**

SCALE 1 : 100@A1

Issued For:  
**APPROVAL**

Drawn by: RM  
Checked by: GG

STUDIO 8 | BEACONSFIELD STUDIOS | 25 DITCHLING RISE | BRIGHTON | BN1 4QL  
www.jdrmarcitecture.com



**1** **PROPOSED FIRST FLOOR PLAN**

1 : 100  
Scale in metres