


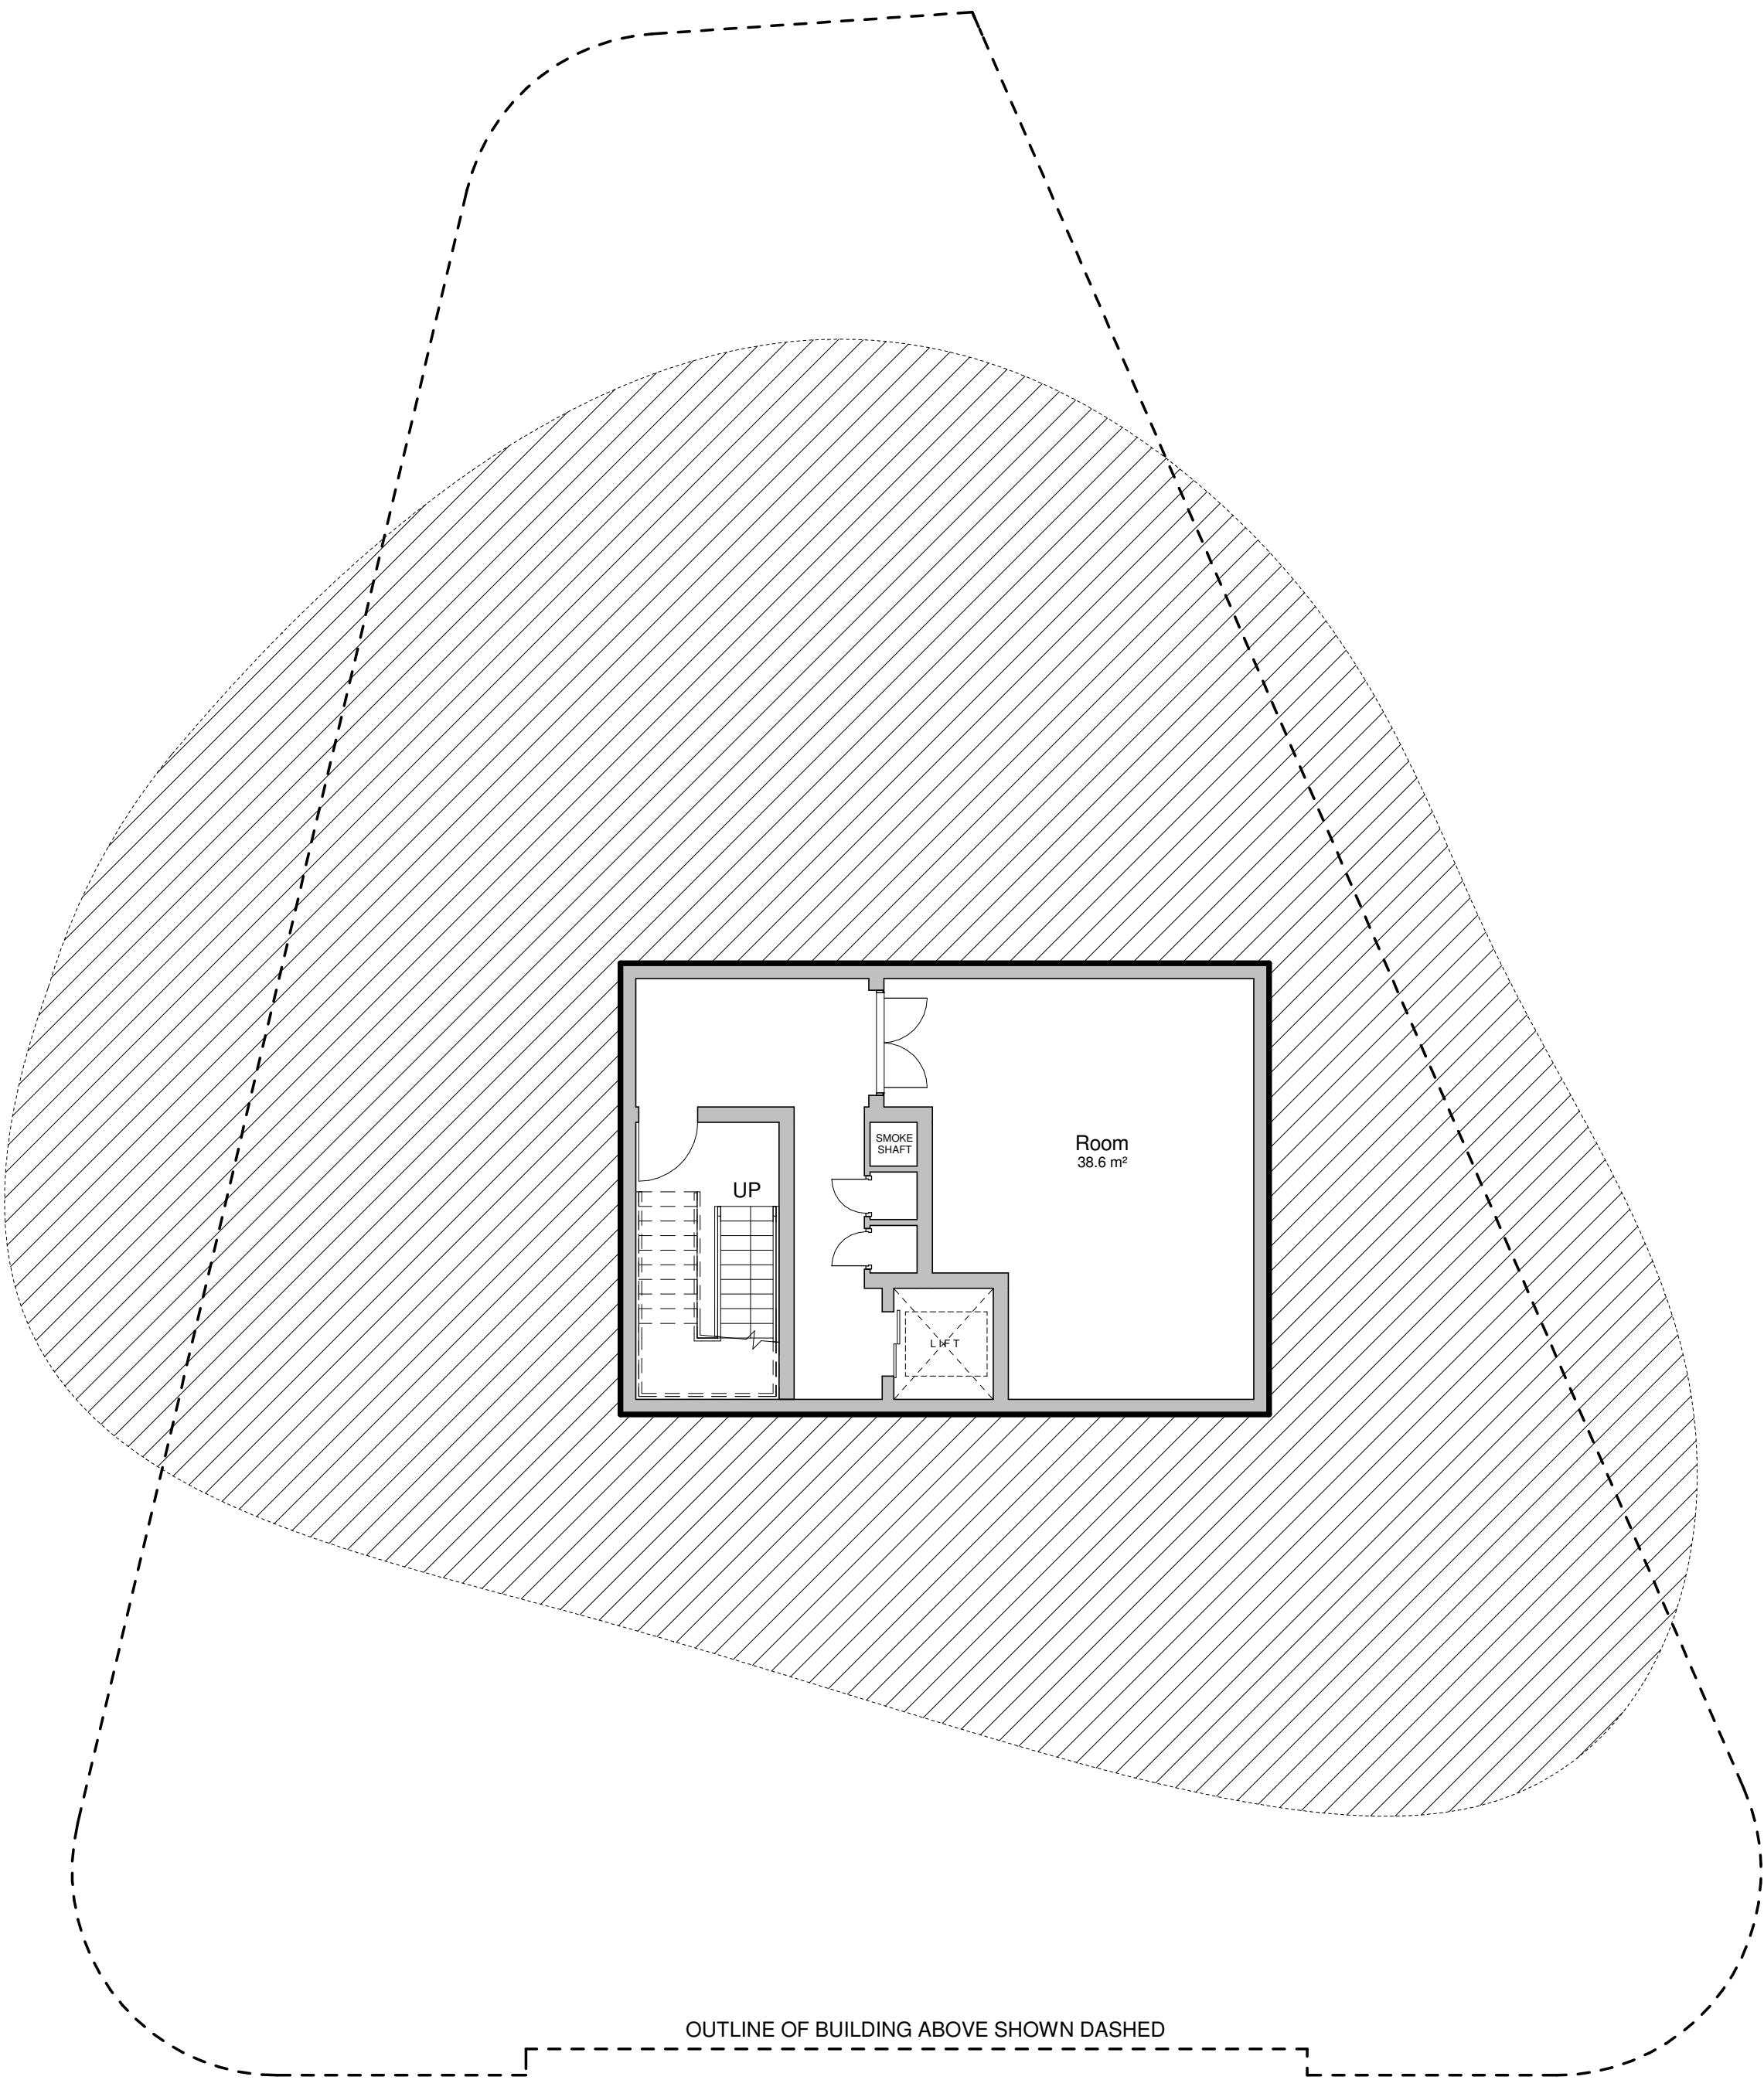

OUTLINE OF BUILDING ABOVE SHOWN DASHED

A	02/11/2021	ISSUED FOR APPROVAL	RM	GG
7	17/09/2021	ISSUED FOR COMMENT	RM	GG

Rev: Date: Notes: Drawn: Checked:

Project:
DURBAN ROAD/ASH GROVE
BOGNOR REGIS
PHPM PROPERTIES LTD



drawing number:
2164(21)005

rev:
A

**PROPOSED PLANS
BASEMENT**

SCALE 1 : 100@A1

Issued For:
APPROVAL

Drawn by: RM
Checked by: GG

STUDIO 8 | BEACONSFIELD STUDIOS | 25 DITCHLING RISE | BRIGHTON | BN1 4QL
www.jdrmarchitecture.com



1

PROPOSED BASEMENT FLOOR PLAN

1 : 100

0 0.5 1 2 3 4 5 10
Scale in metres