



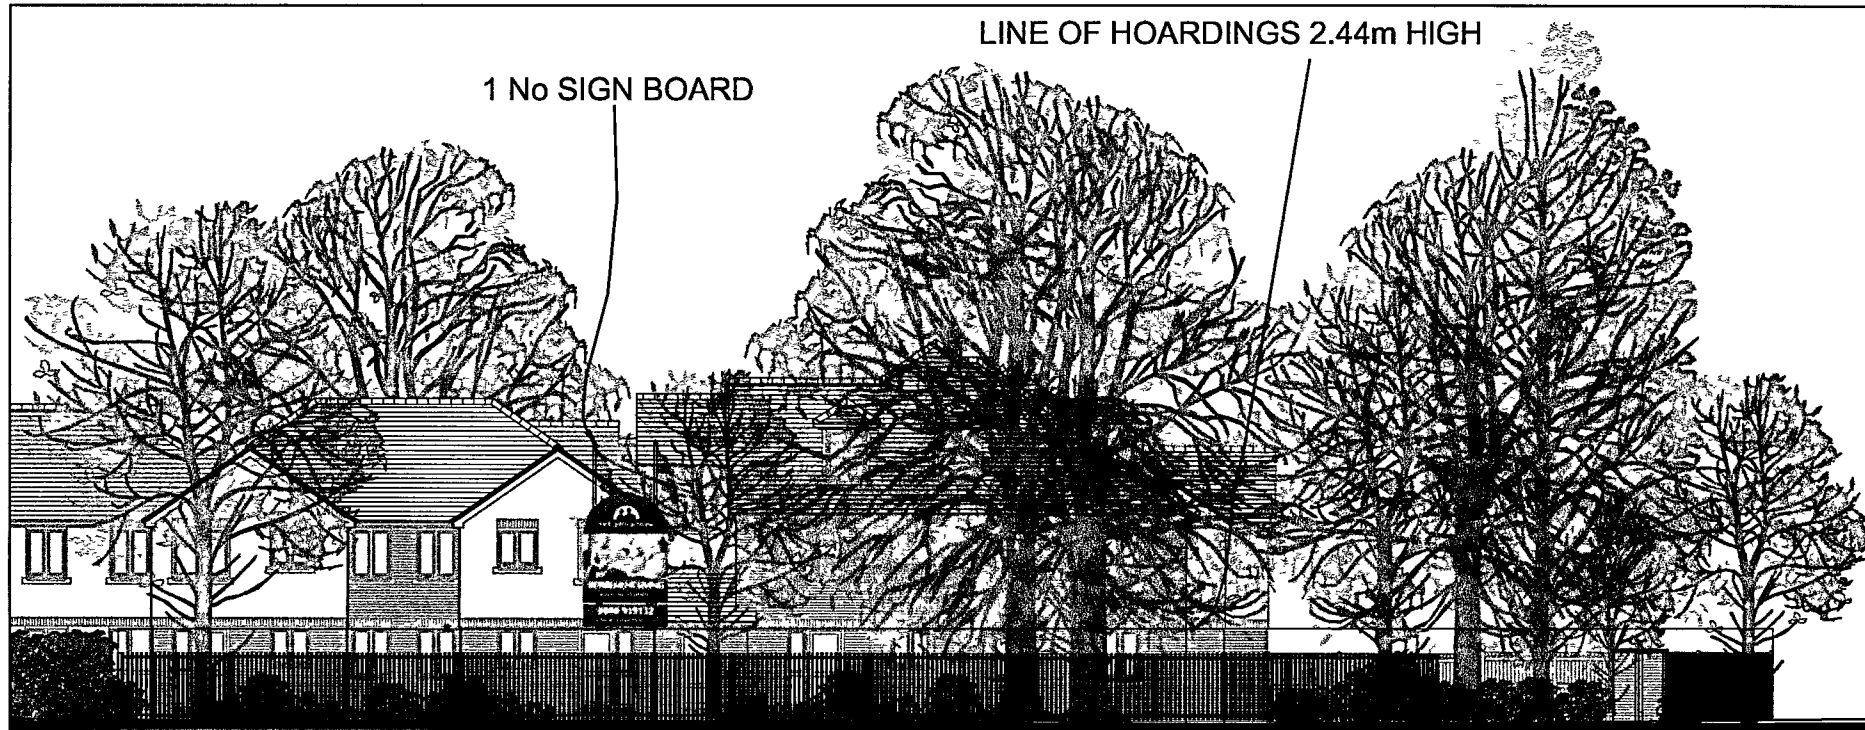


WEST MEADS DRIVE ELEVATION (scale 1:200)

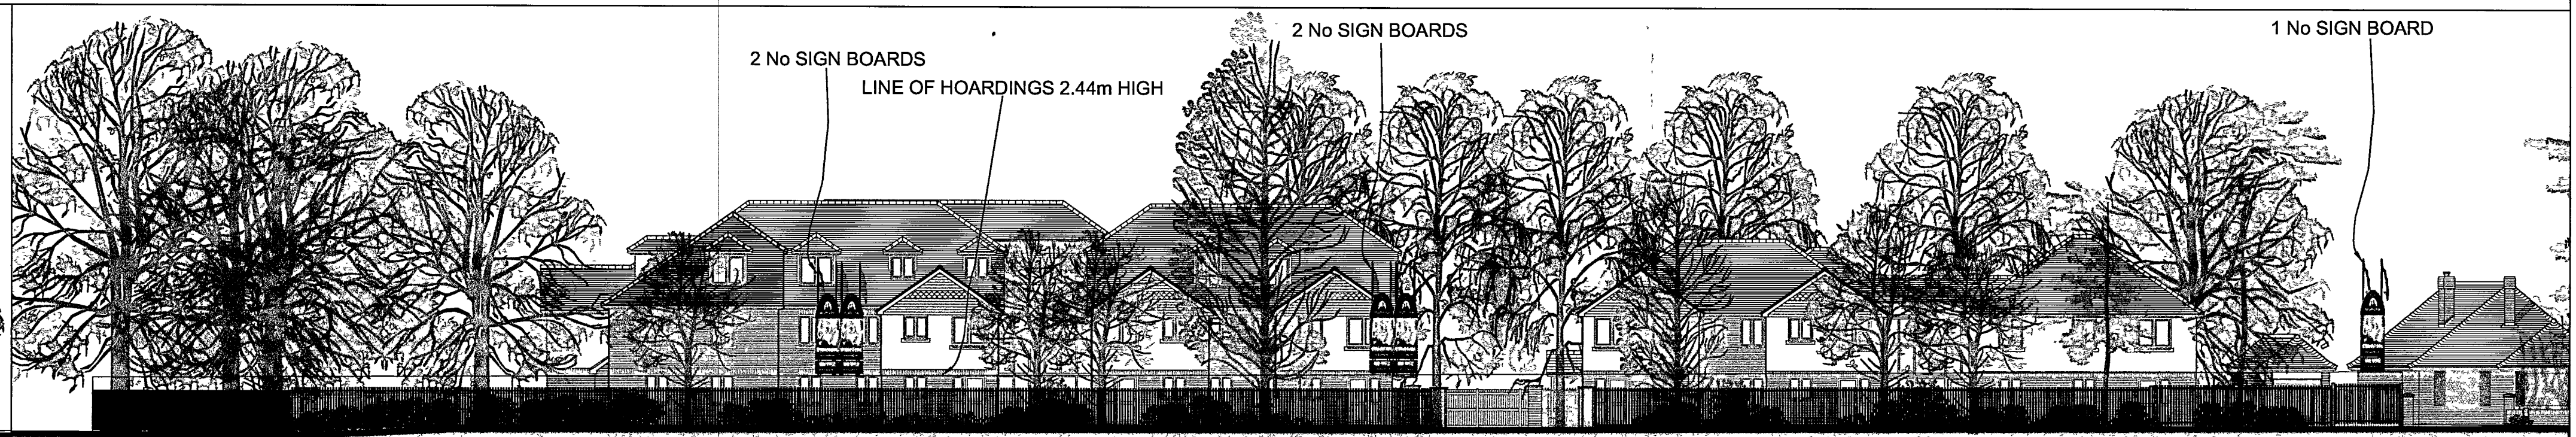

HAWTHORN ROAD ELEVATION (scale 1:200)

SIGNAGE DETAILS (scale 1:20)

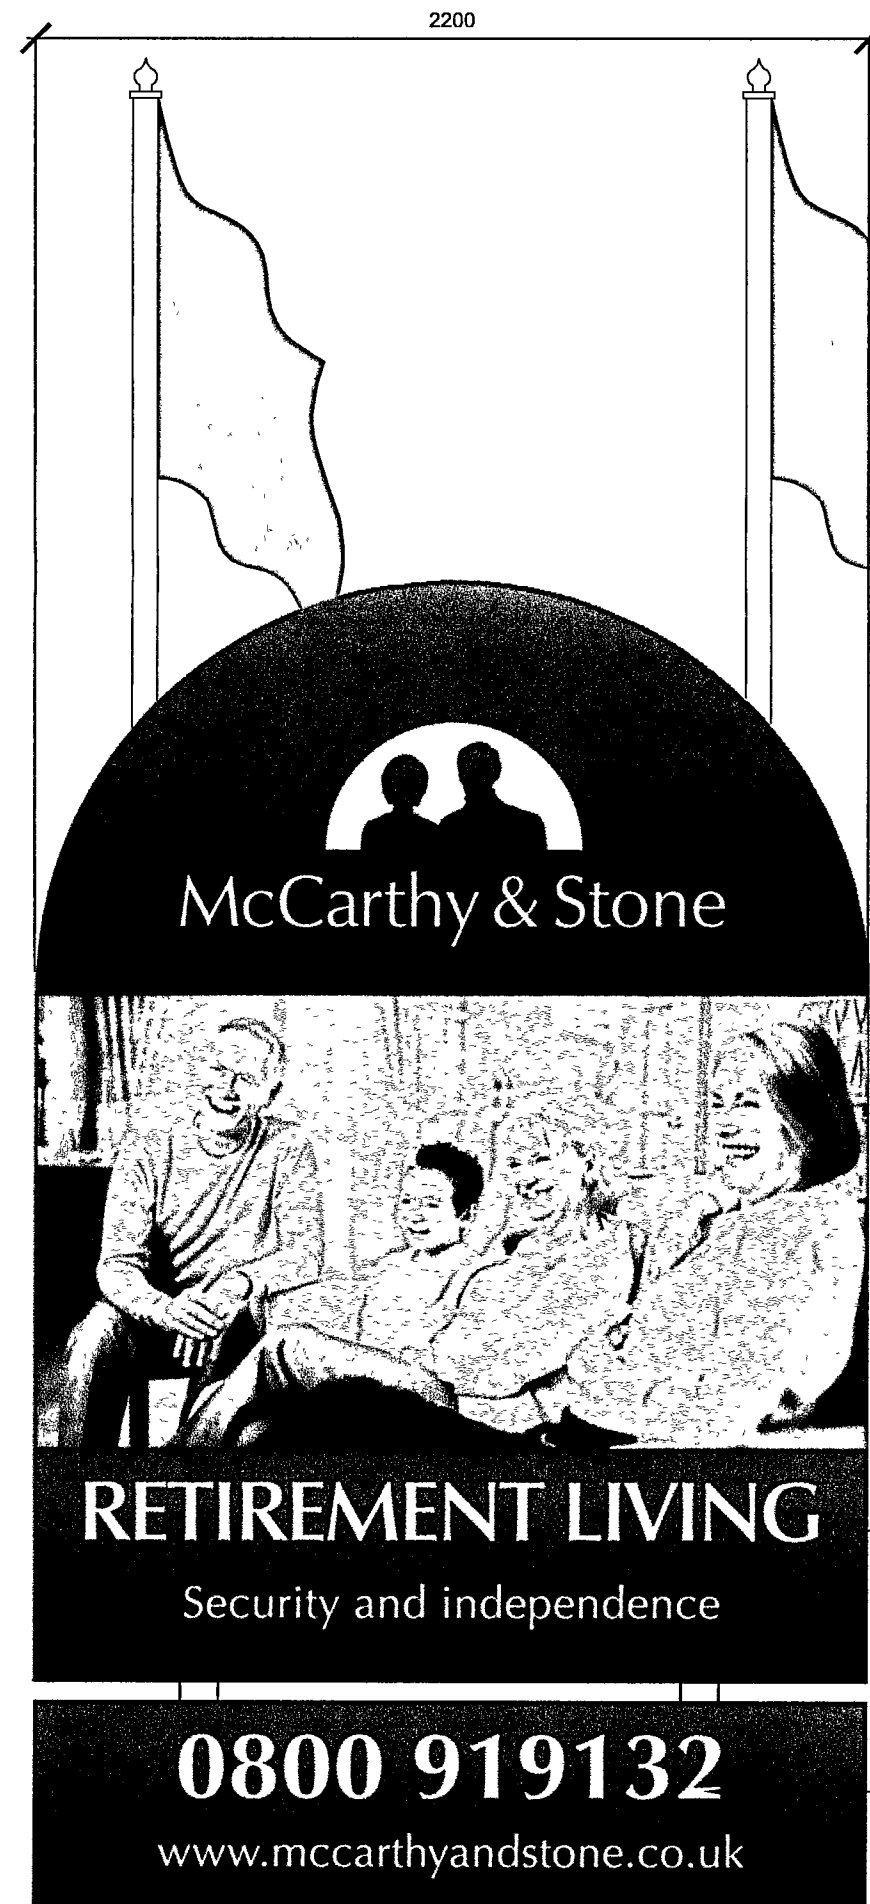


FRONT ELEVATION

MAIN 'D' BOARD:
Green (Pantone ref.354) and Black
lettering with Green (Pantone ref 354)
edging on white background

White lettering on Green (Pantone
ref 354) background


INFORMATION BOARD
White lettering on Green (Pantone
ref 354) background

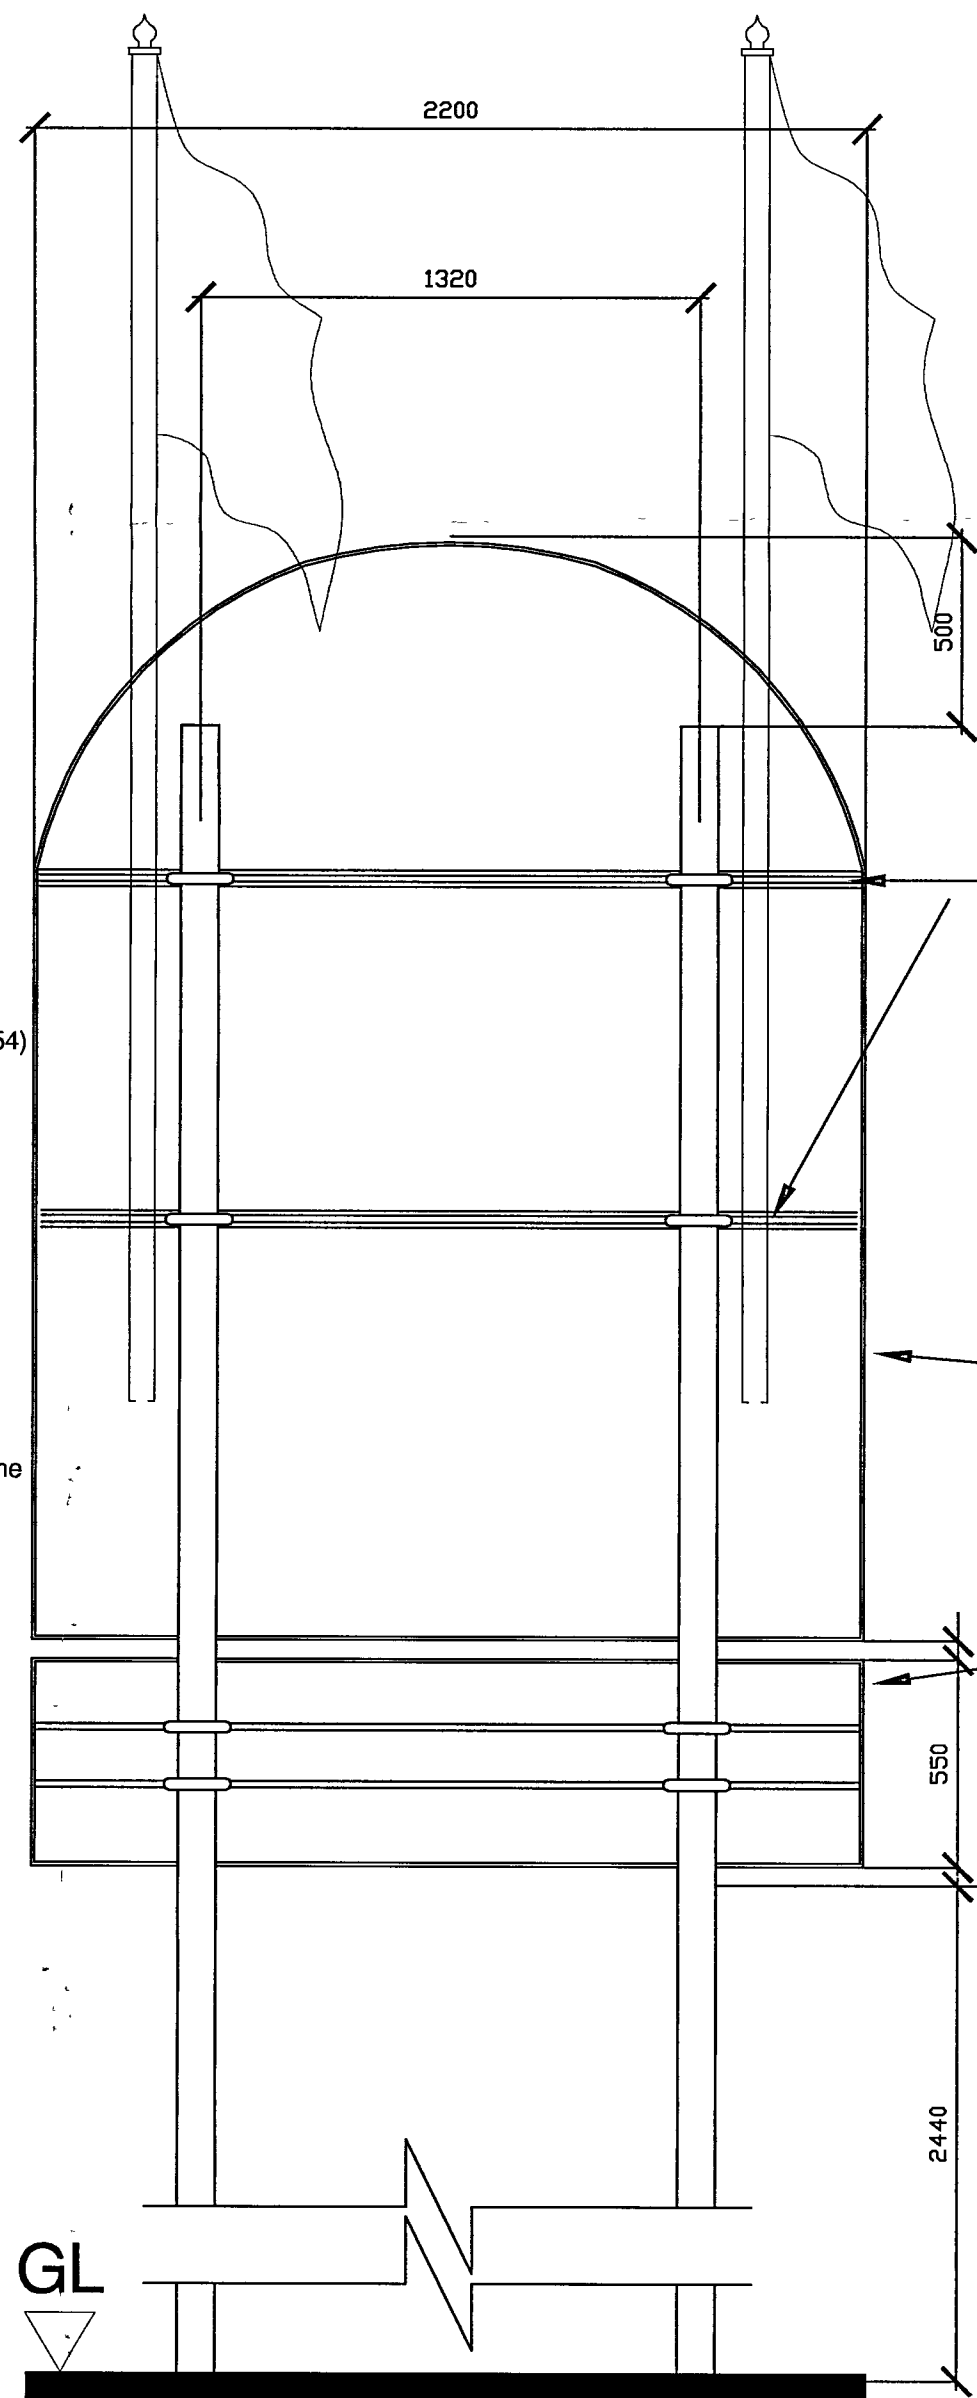

REAR ELEVATION


Panels secured to support post with
steel fixing straps

Medium duty Signfix aluminium fixing
channels fixed to panels

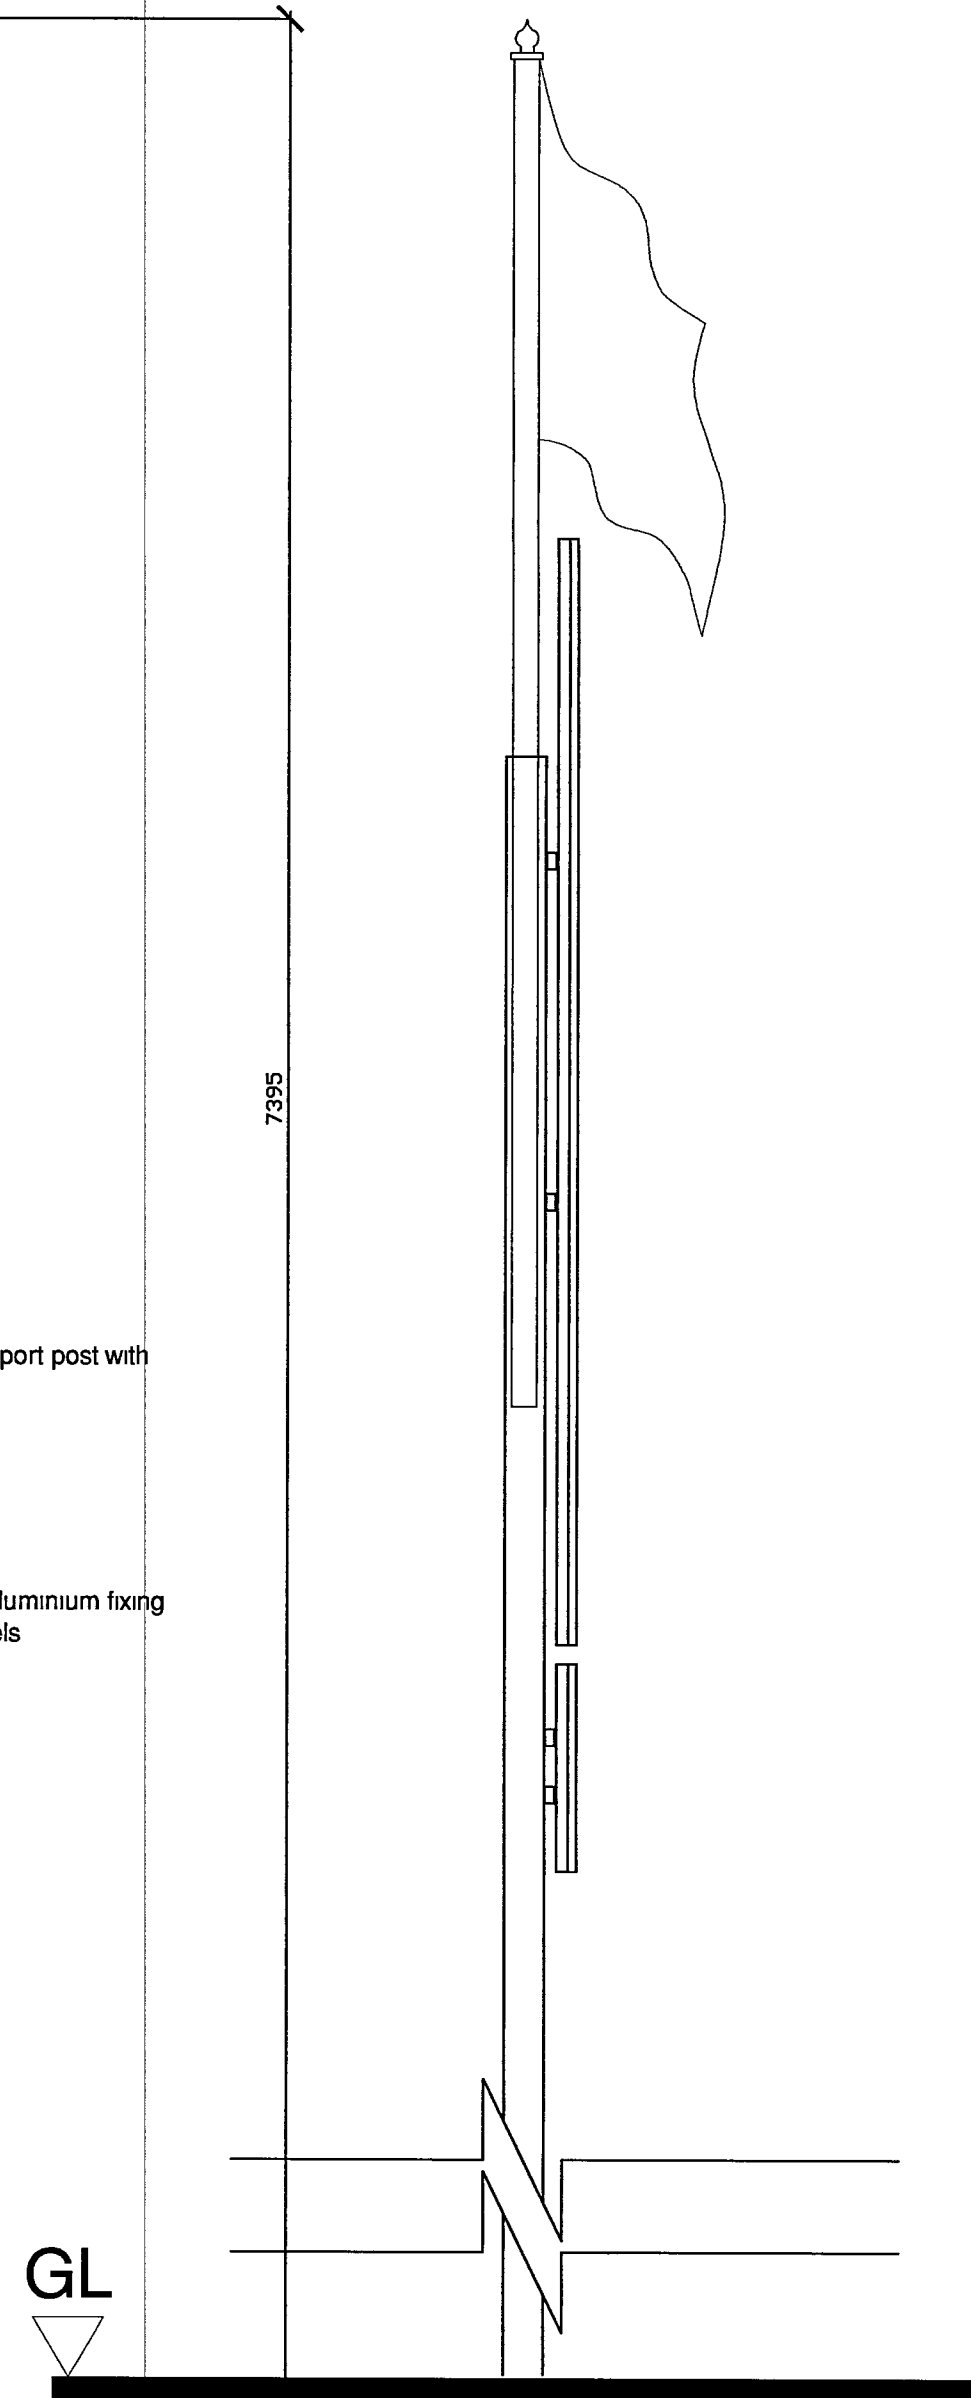

CROSS SECTION

SITE PLAN (scale 1:500)

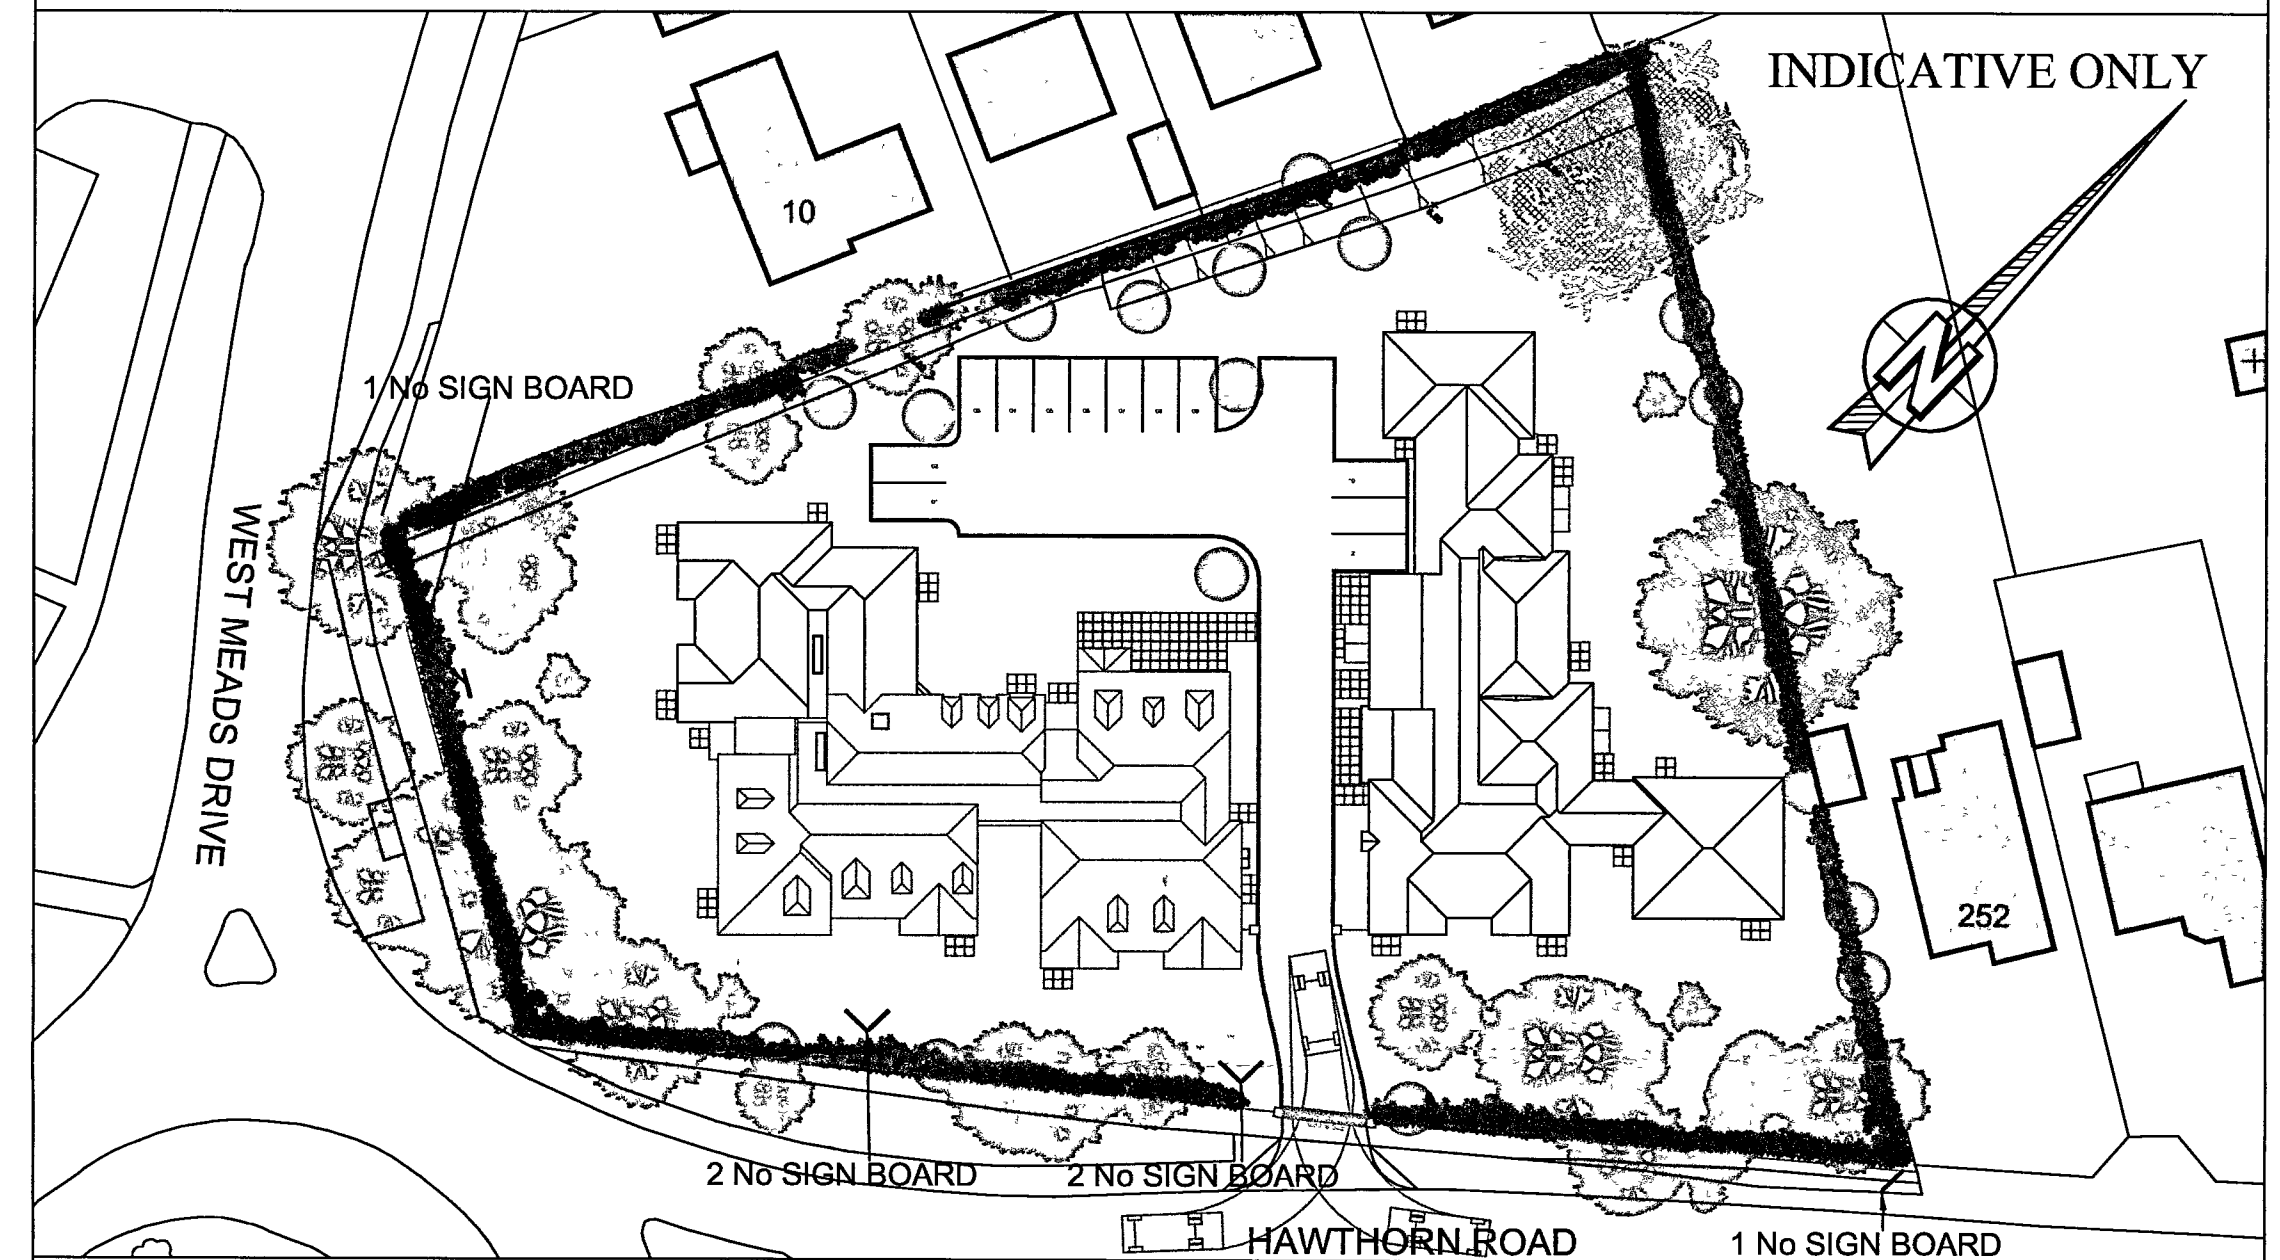

LOCATION PLAN (scale 1:1250)



REVISIONS

Rev	Date	By
A	20 08 08	AR

Copyright of McCarthy & Stone (Developments) Ltd.

ALL DIMENSIONS TO BE CHECKED ON SITE
WORK TO FIGURED DIMENSIONS ONLY
REPORT DISCREPANCIES TO THE REG ARCH
AT ONCE BEFORE PROCEEDING

**THE PLANNING BUREAU
LIMITED**

Architects
and
Town Planners

Design Director
Steve Gillingham B ARCH RIBA
Emerald House, 30-38 High Road, Ryfleet
Surrey, KT14 7QG
Telephone 01932-353211 Fax 01932-354714

Client
McCarthy & Stone
RETIREMENT LIVING

Project Title
**PROPOSED SHELTERED HOUSING
262 HAWTHORN ROAD
BOGNOR REGIS**

Drawing Title
**PROPOSED SIGNAGE
LOCATION & DETAILS**

Scale AS SHOWN @ A1 Date 20 08 08
Drawn AR Checked
Drawing No Rev

10/ALDWICK/S01 A