




THE CONTRACTOR MUST VERIFY ALL DIMENSIONS ON SITE BEFORE MAKING SHOP DRAWINGS OR COMMENCING WORK OF ANY KIND. NO DIMENSIONS TO BE SCALED FROM THIS DRAWING

1. THE BOUNDARIES SHOWN ARE BASED ON INFORMATION BY OTHERS. ALL BOUNDARIES TO BE VERIFIED ON SITE PRIOR TO COMMENCING CONSTRUCTION.


2. TOPOGRAPHICAL LEVELS TO BE CONFIRMED.

3. DESIGN & QUOTED AREAS ARE SUBJECT TO DESIGN DEVELOPMENT & STATUTORY CONSENTS.

4. ALL SURVEY INFORMATION SHOWN IS SUBJECT TO FURTHER SITE INVESTIGATION DURING DEMOLITION.

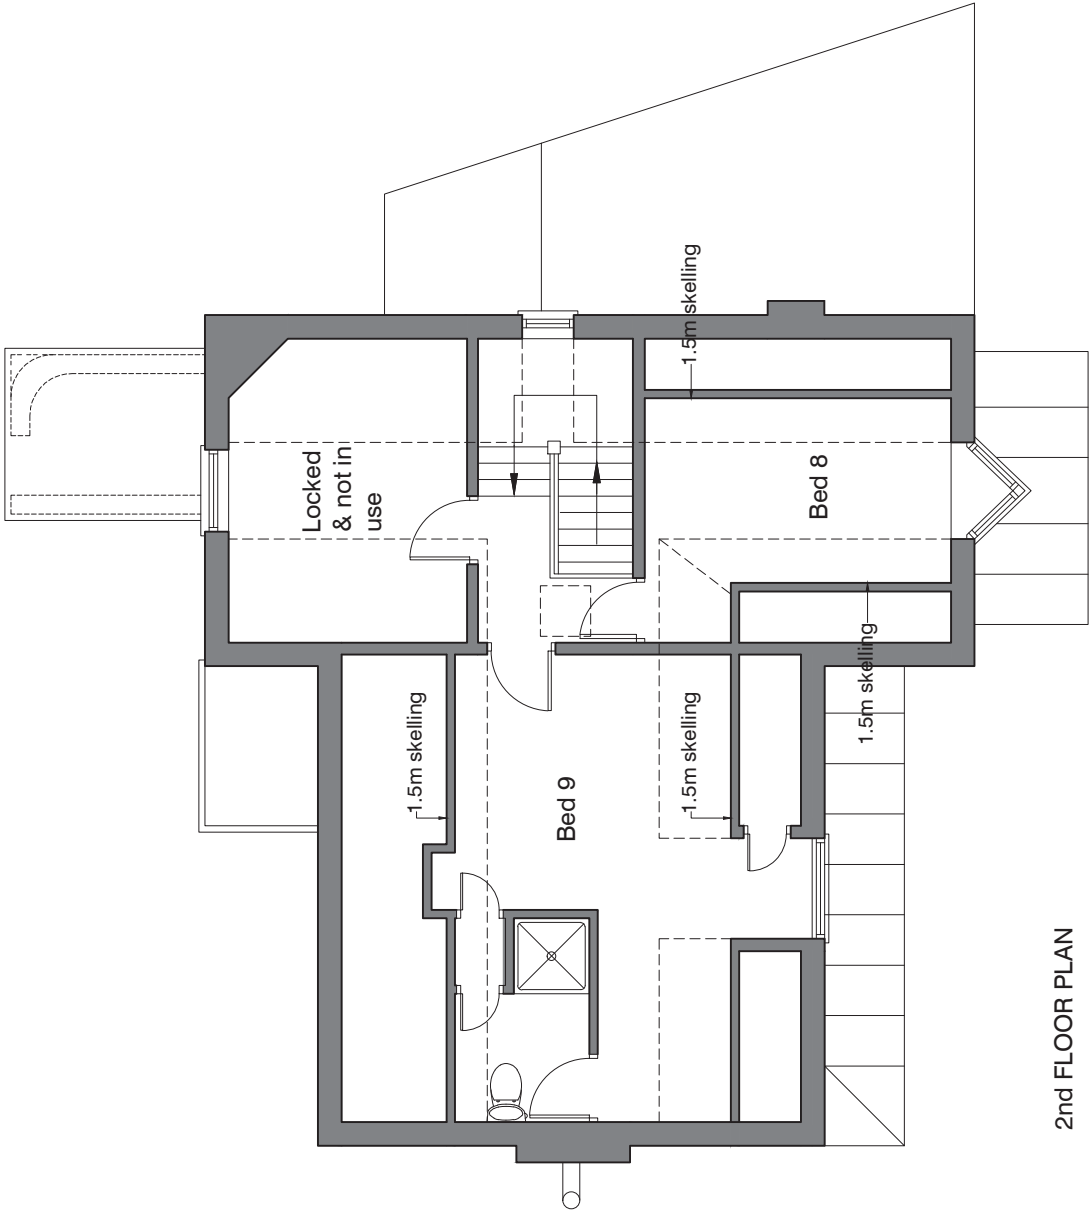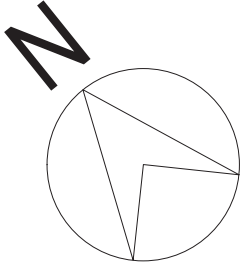 

2nd FLOOR PLAN
Scale 1:100 @ A3

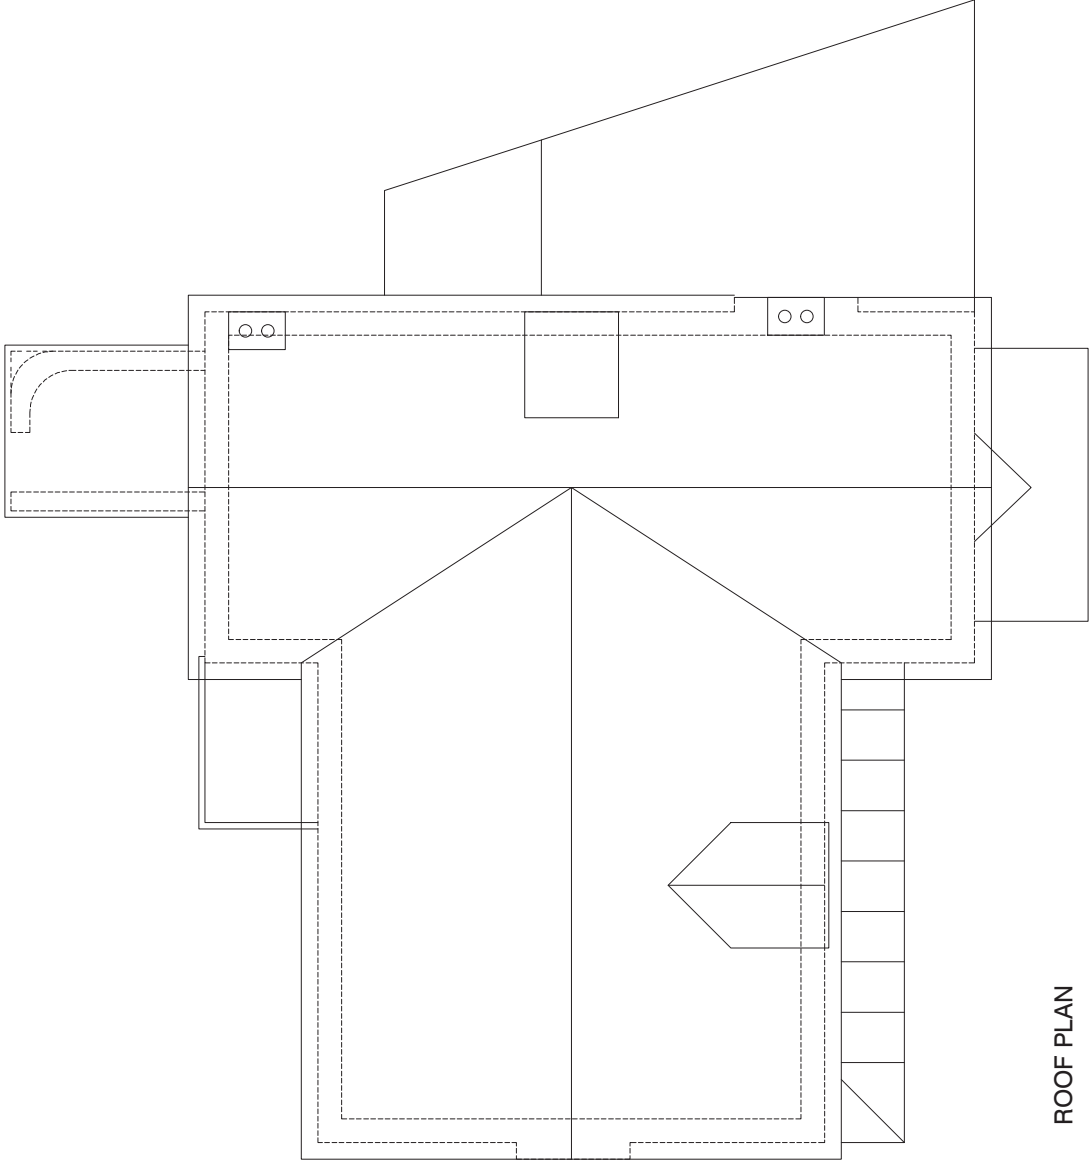

ROOF PLAN
Scale 1:100 @ A3

REV	DATE	REVISIONS	MC	CHK
X	XX.XX.XX	-		

**mohsin
cooper**

ARCHITECTS

MOHSIN COOPER LIMITED, 7 HOVE MANOR PARADE,
HOVE STREET, HOVE, EAST SUSSEX, BN3 2DF
www.mohsincooper.com

© COPYRIGHT EXISTS ON THE DESIGN
AND INFORMATION SHOWN ON THIS DRAWING

PROJECT :

The Gables Hotel, 28 Crescent Road,
Bognor Regis, PO21 1QG

CLIENT :

The Gables Hotel, Bognor Regis Limited

DRAWING TITLE :

Existing 2nd Floor and Roof Plans

SCALE : 1:100@A3	DRAWN : AM	DATE : NOV 2021
	CHECKED : MC	DATE : NOV 2021

NUMBER:	REVISION:
0423-P03	-

STATUS:	PLANNING APPLICATION
S2	