




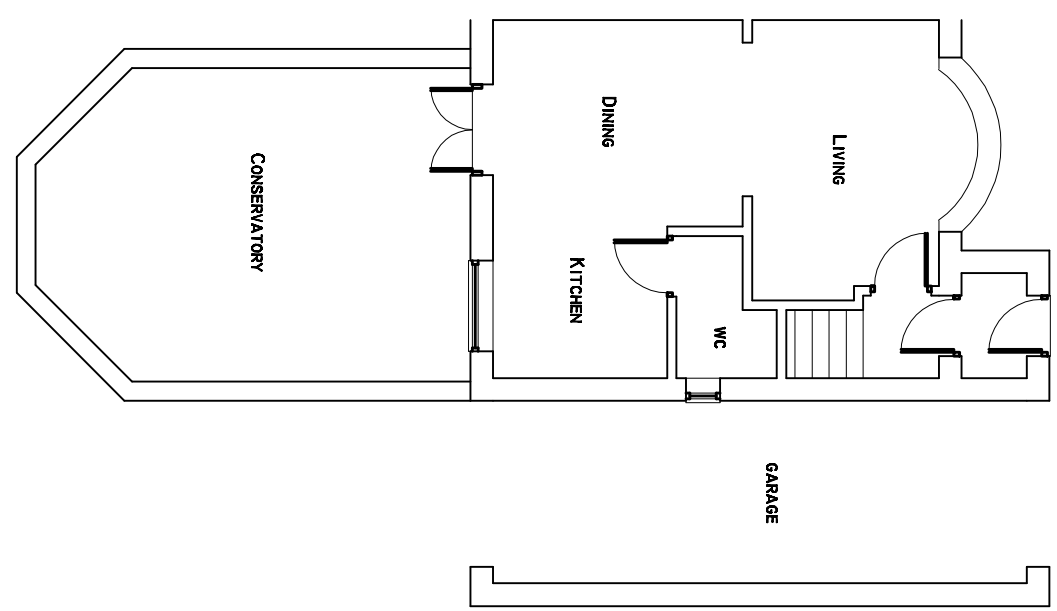


EXISTING GROUND FLOOR PLAN
SCALE 1:100

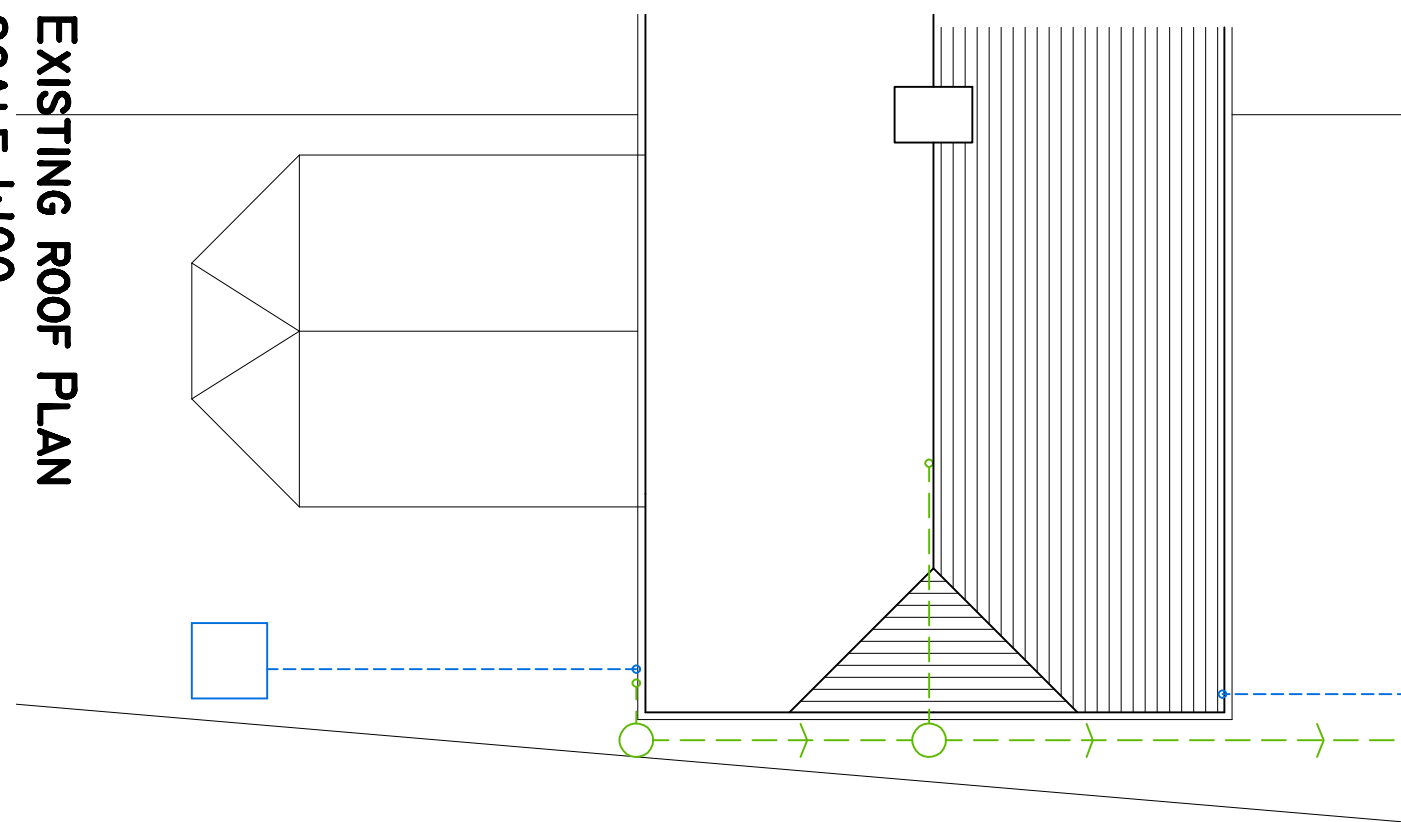


EXISTING ROOF PLAN
SCALE 1:100

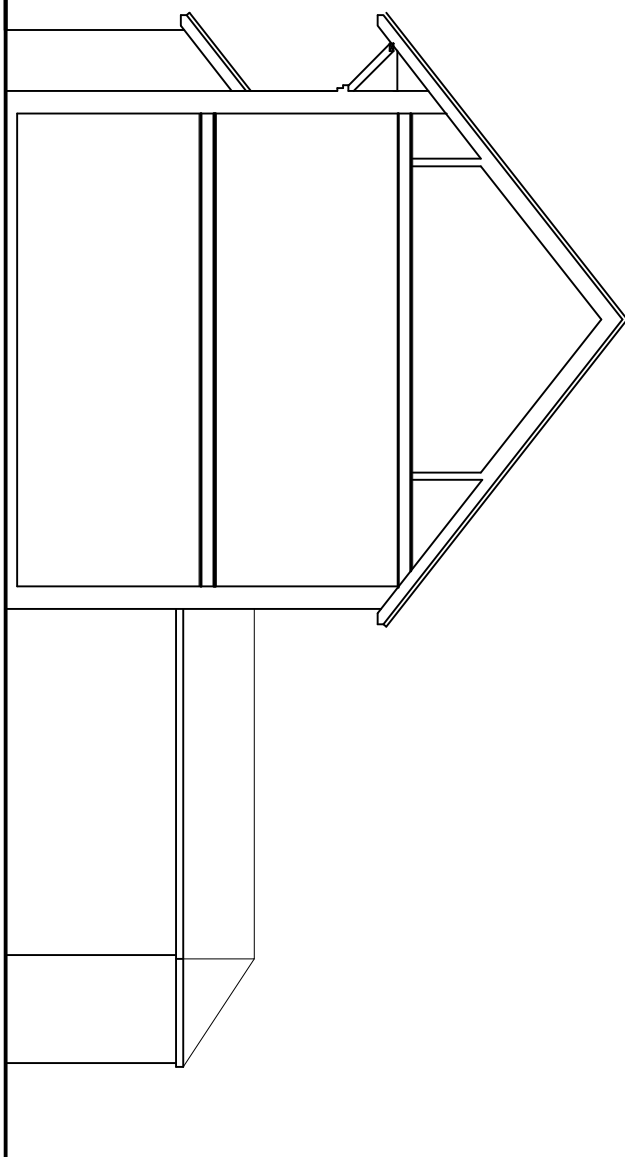


EXISTING SIDE ELEVATION
SOUTH WEST SCALE 1:100

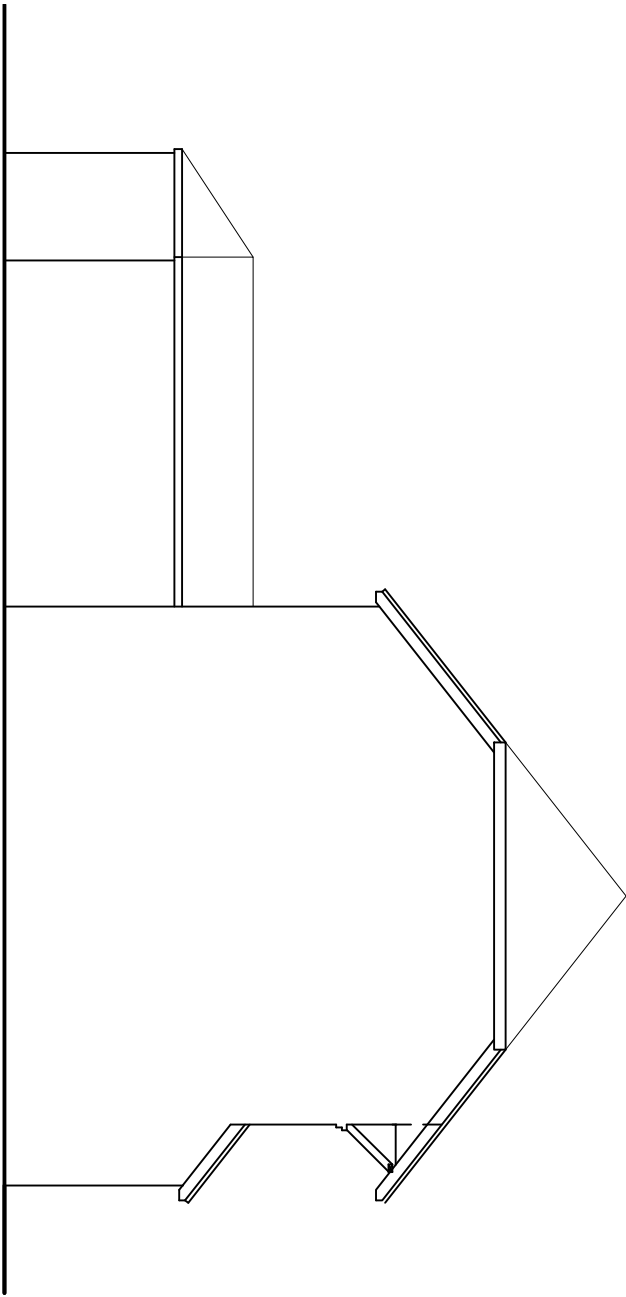


EXISTING SIDE ELEVATION
NORTH EAST SCALE 1:100

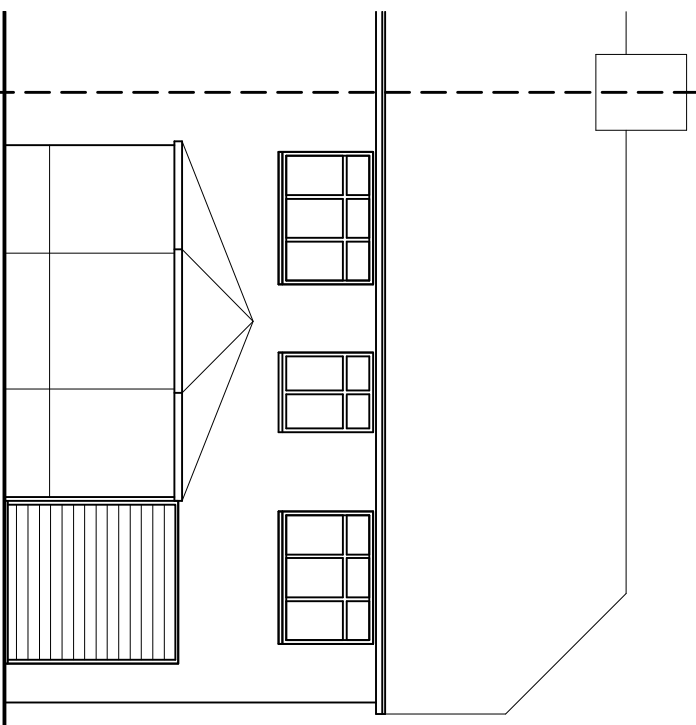


EXISTING REAR ELEVATION
SOUTH EAST SCALE 1:100

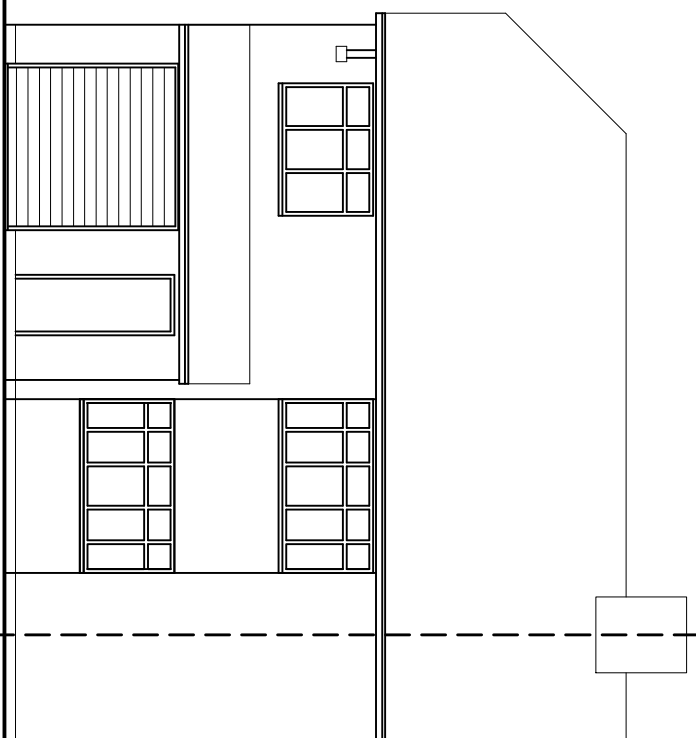


EXISTING WEST ELEVATION
NORTH WEST SCALE 1:100

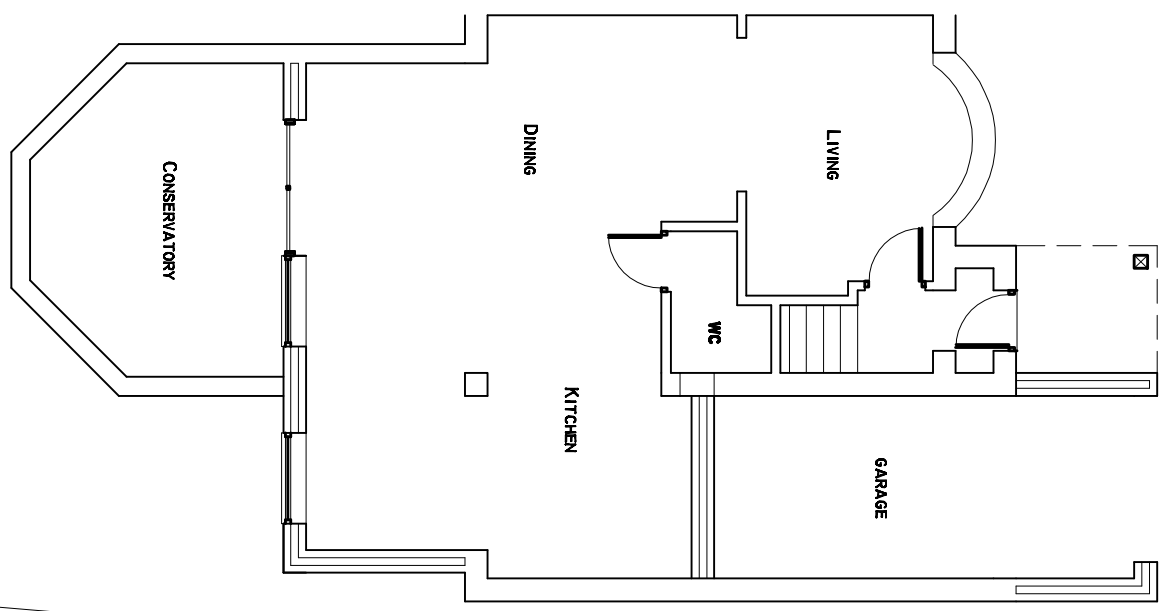


PROPOSED GROUND FLOOR PLAN
SCALE 1:100

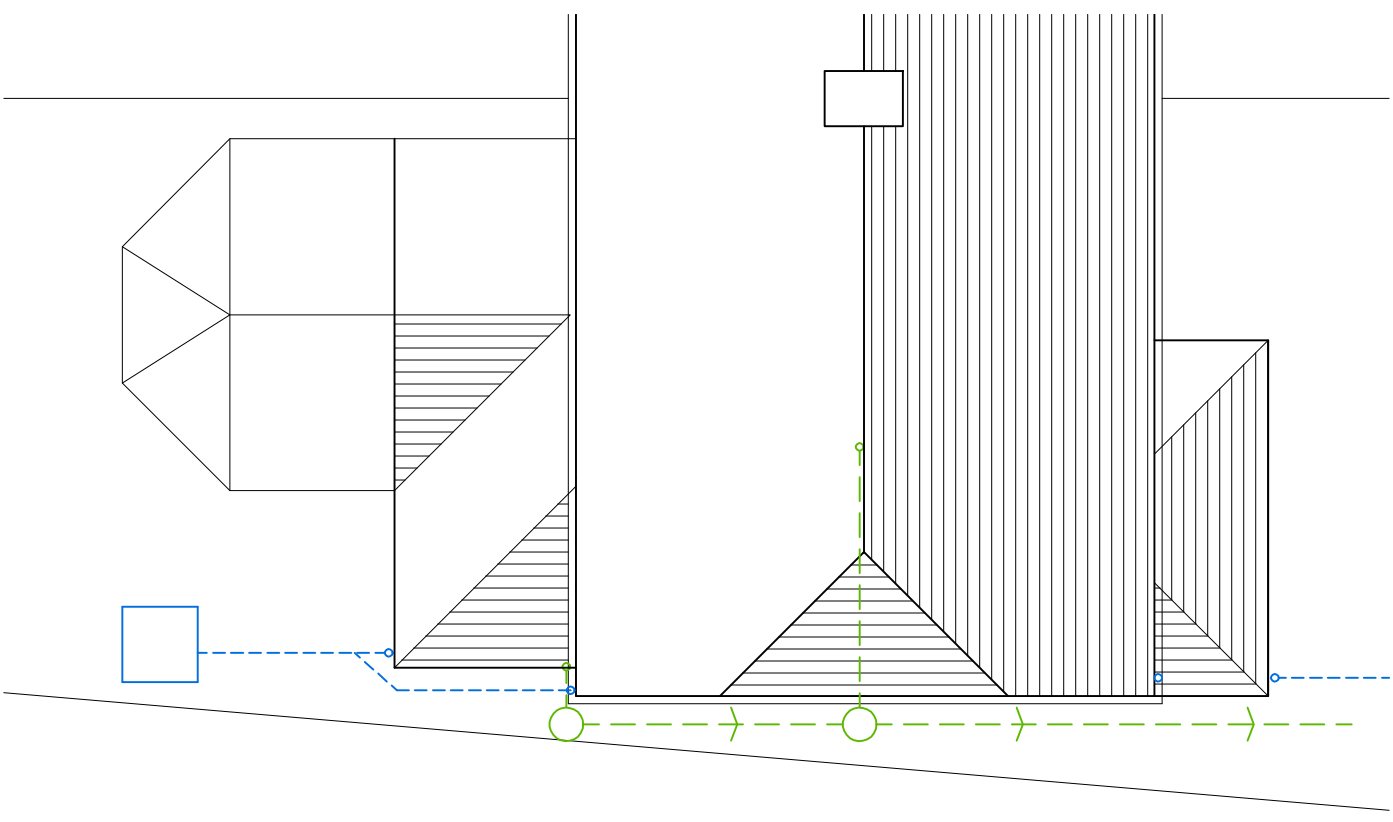

PROPOSED ROOF PLAN
SCALE 1:100

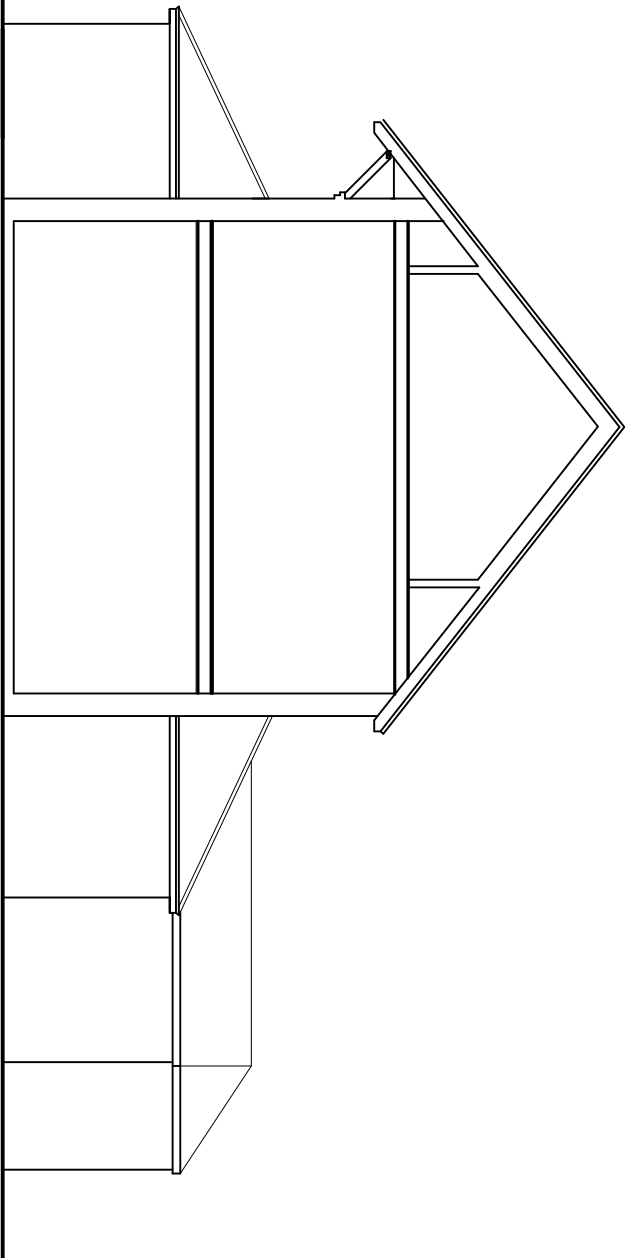


PROPOSED SIDE ELEVATION
SOUTH WEST SCALE 1:100

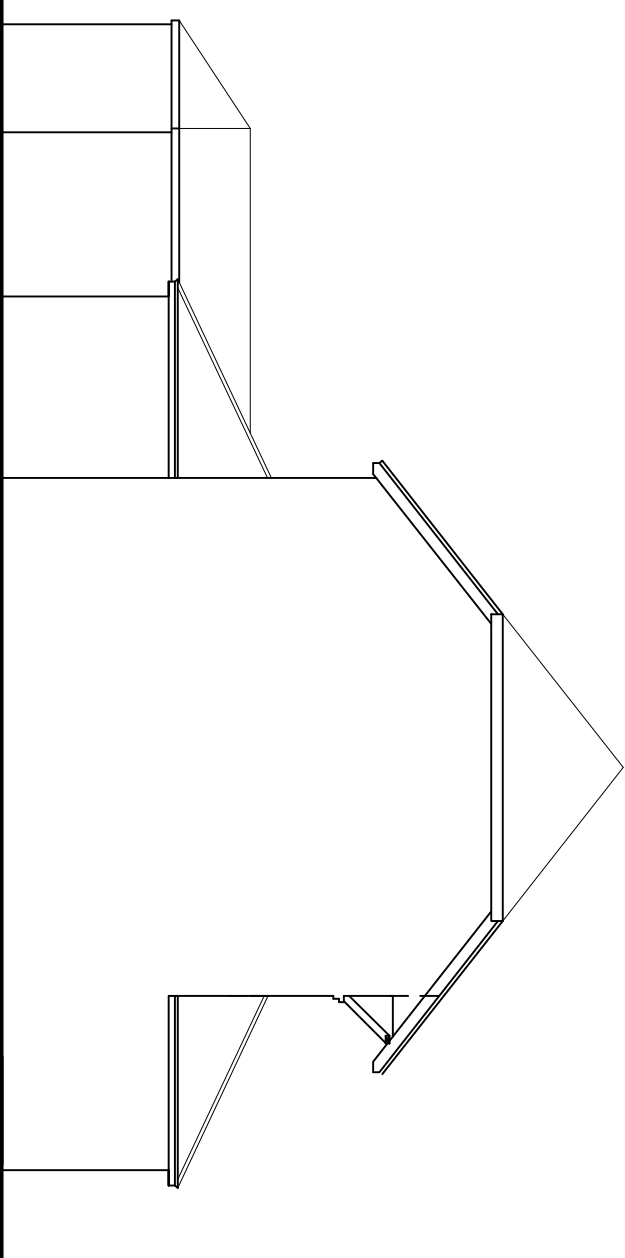


PROPOSED SIDE ELEVATION
NORTH EAST SCALE 1:100


PROPOSED REAR ELEVATION
SOUTH EAST SCALE 1:100

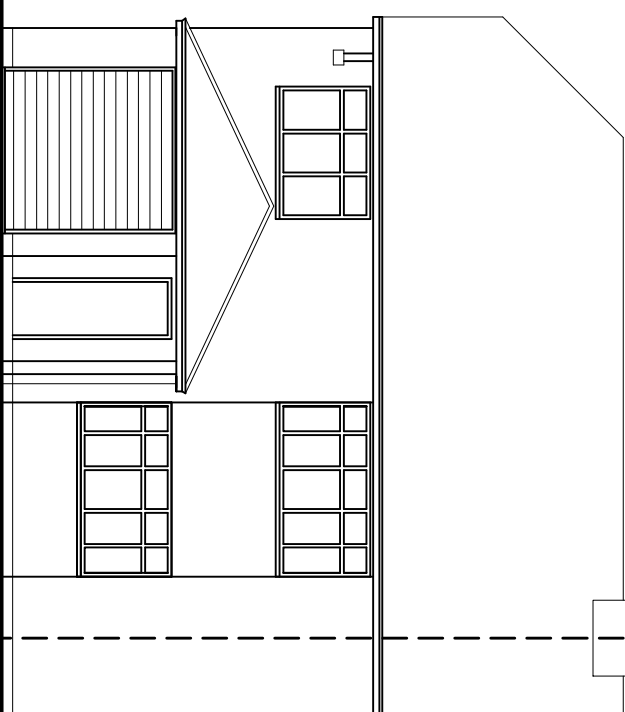

PROPOSED ELEVATION
NORTH WEST SCALE 1:100

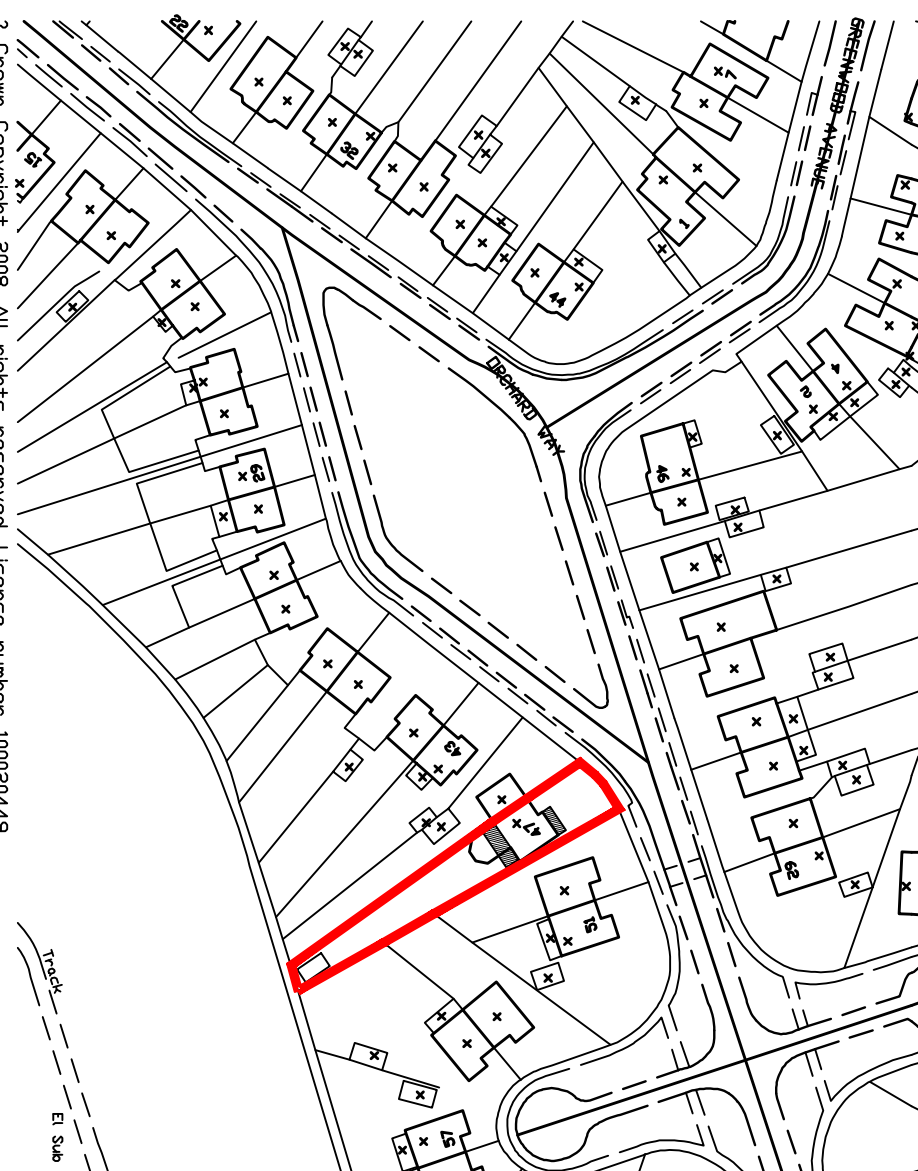

LOCATION PLAN
SCALE 1:1250

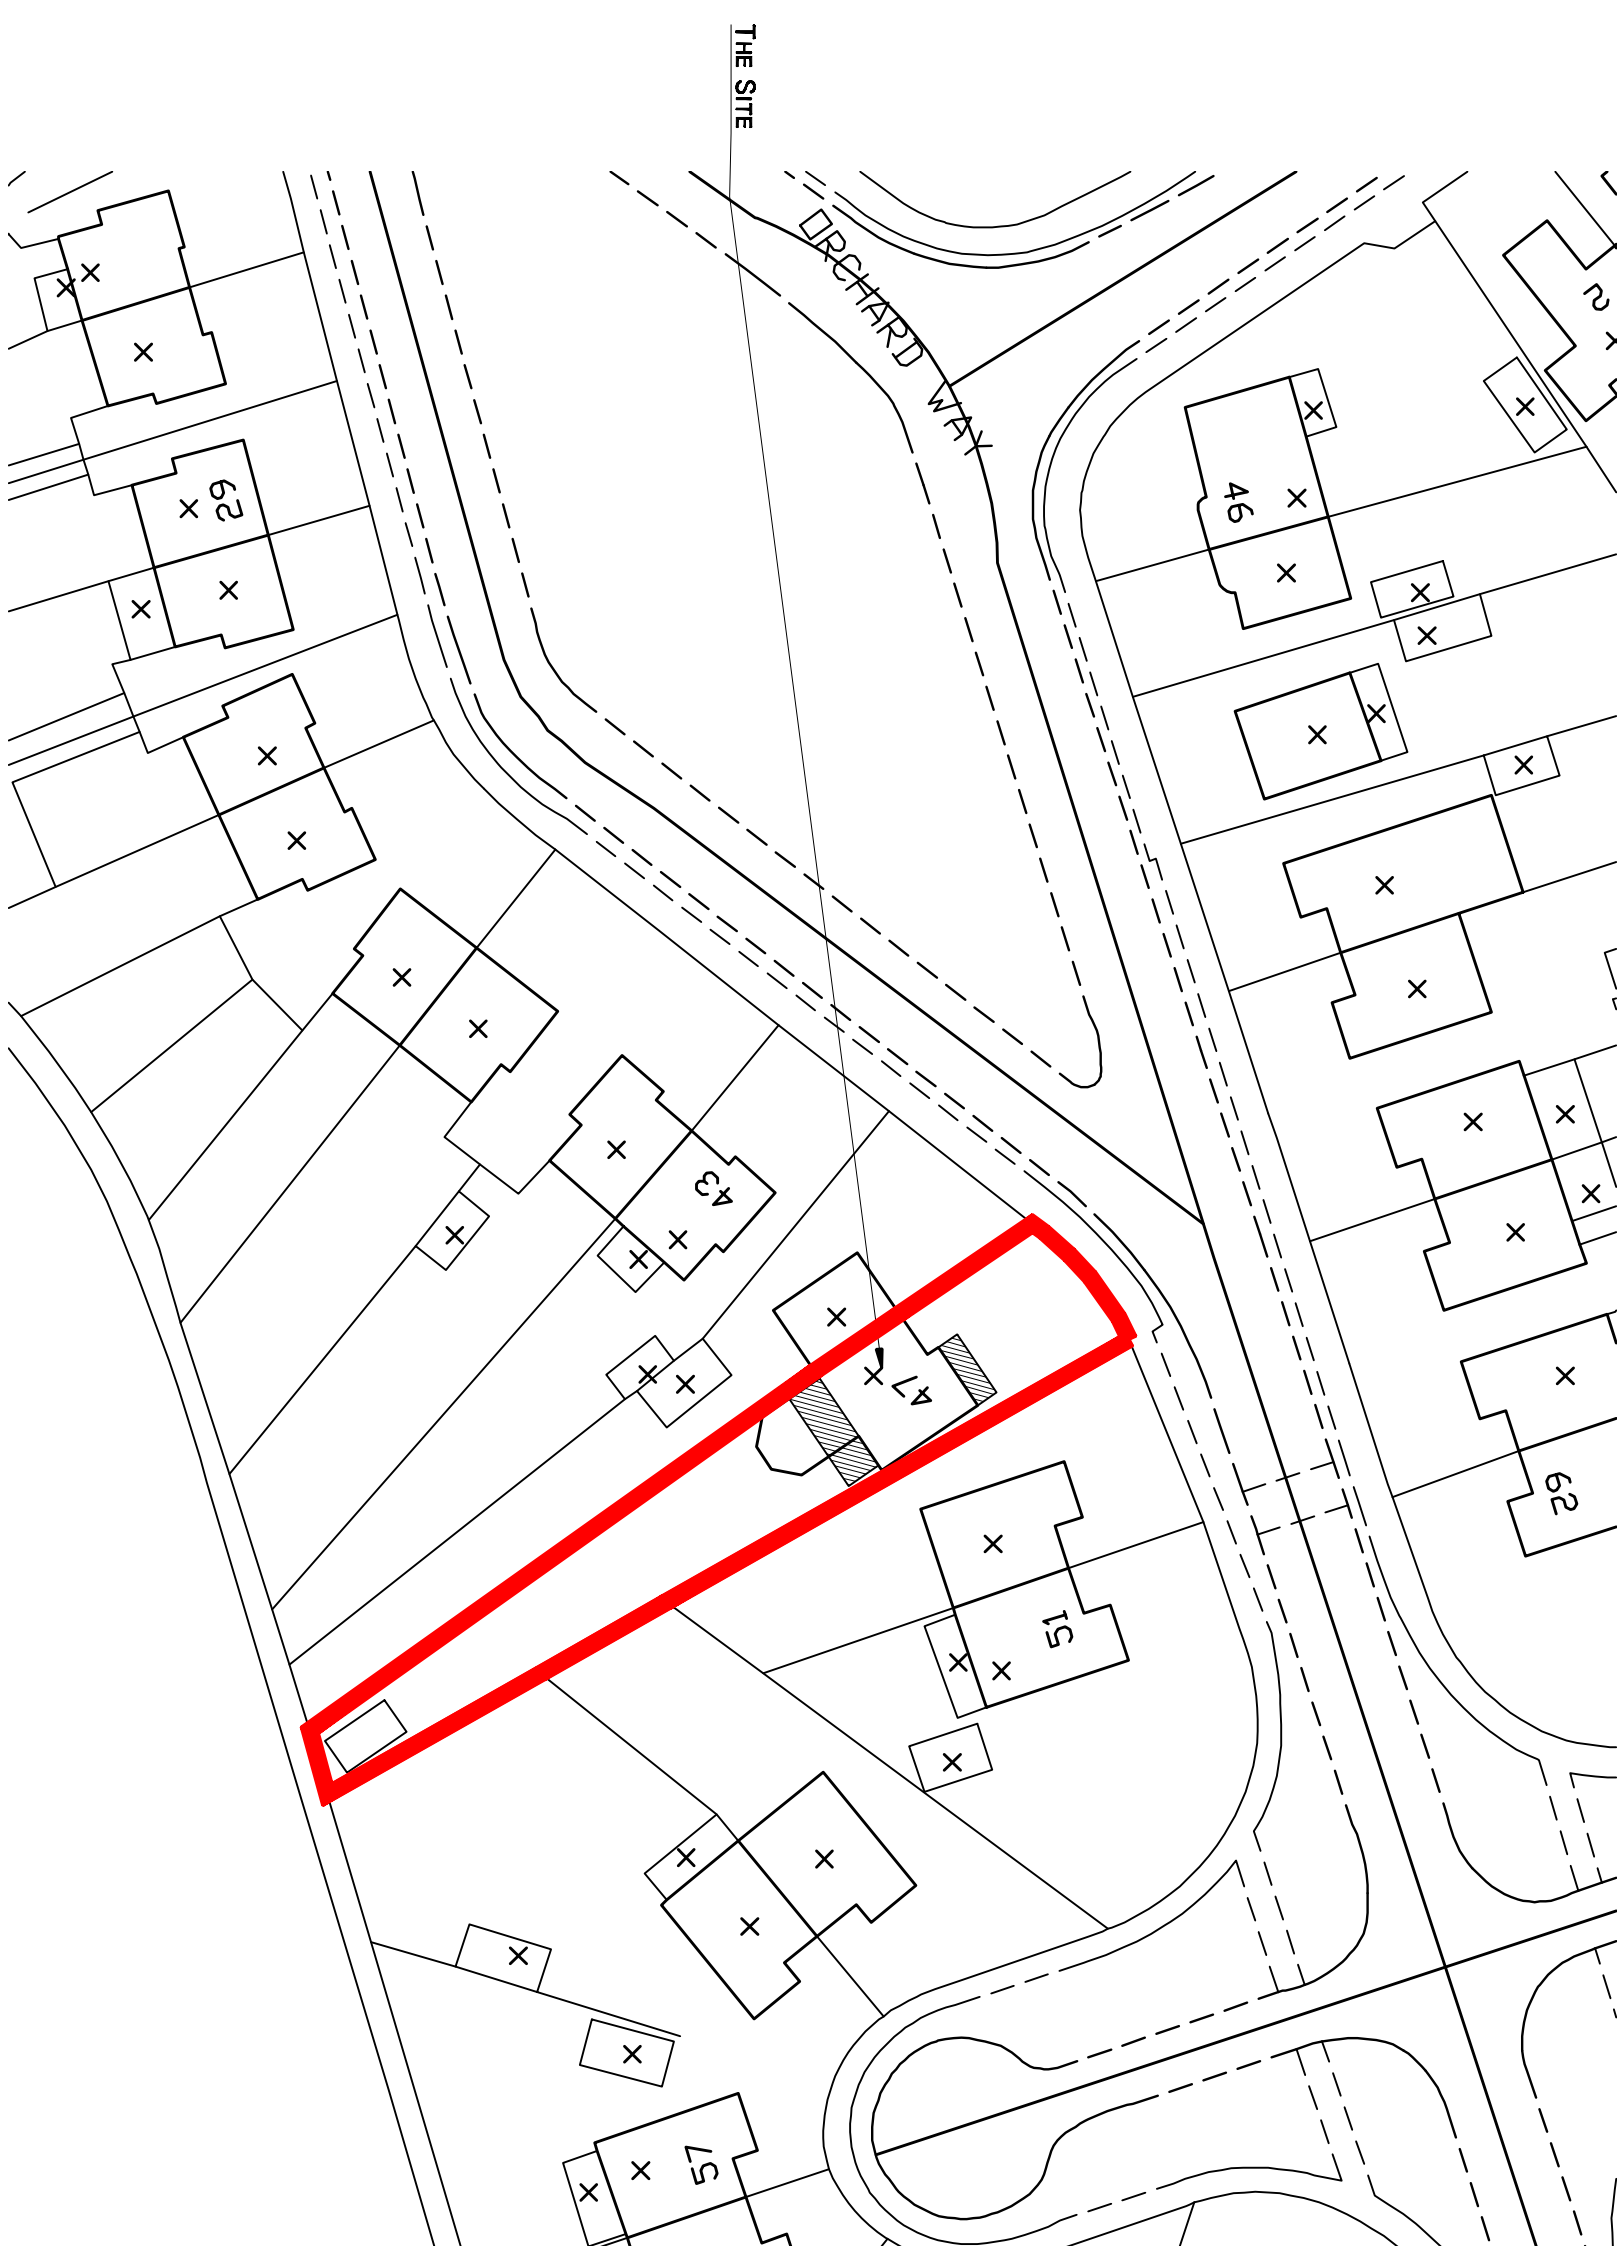

SITE PLAN
SCALE 1:500



Pope Stevens Architecture Ltd.
Crossways | 2 Beach Avenue
Chichester | West Sussex | PO19 3DR
Telephone: 01243 782 796
Email: pope.stevens@btinternet.com



Chartered Practice

Project
47 Orchard Way
Bognor Regis
West Sussex

Drawing
Planning Application
Location, Site, Floor Plans
and elevations

Date	Drawn by	Scale
Jan 2016	CDP	as shown
Drawing No.		Revision
DP/A01		00