



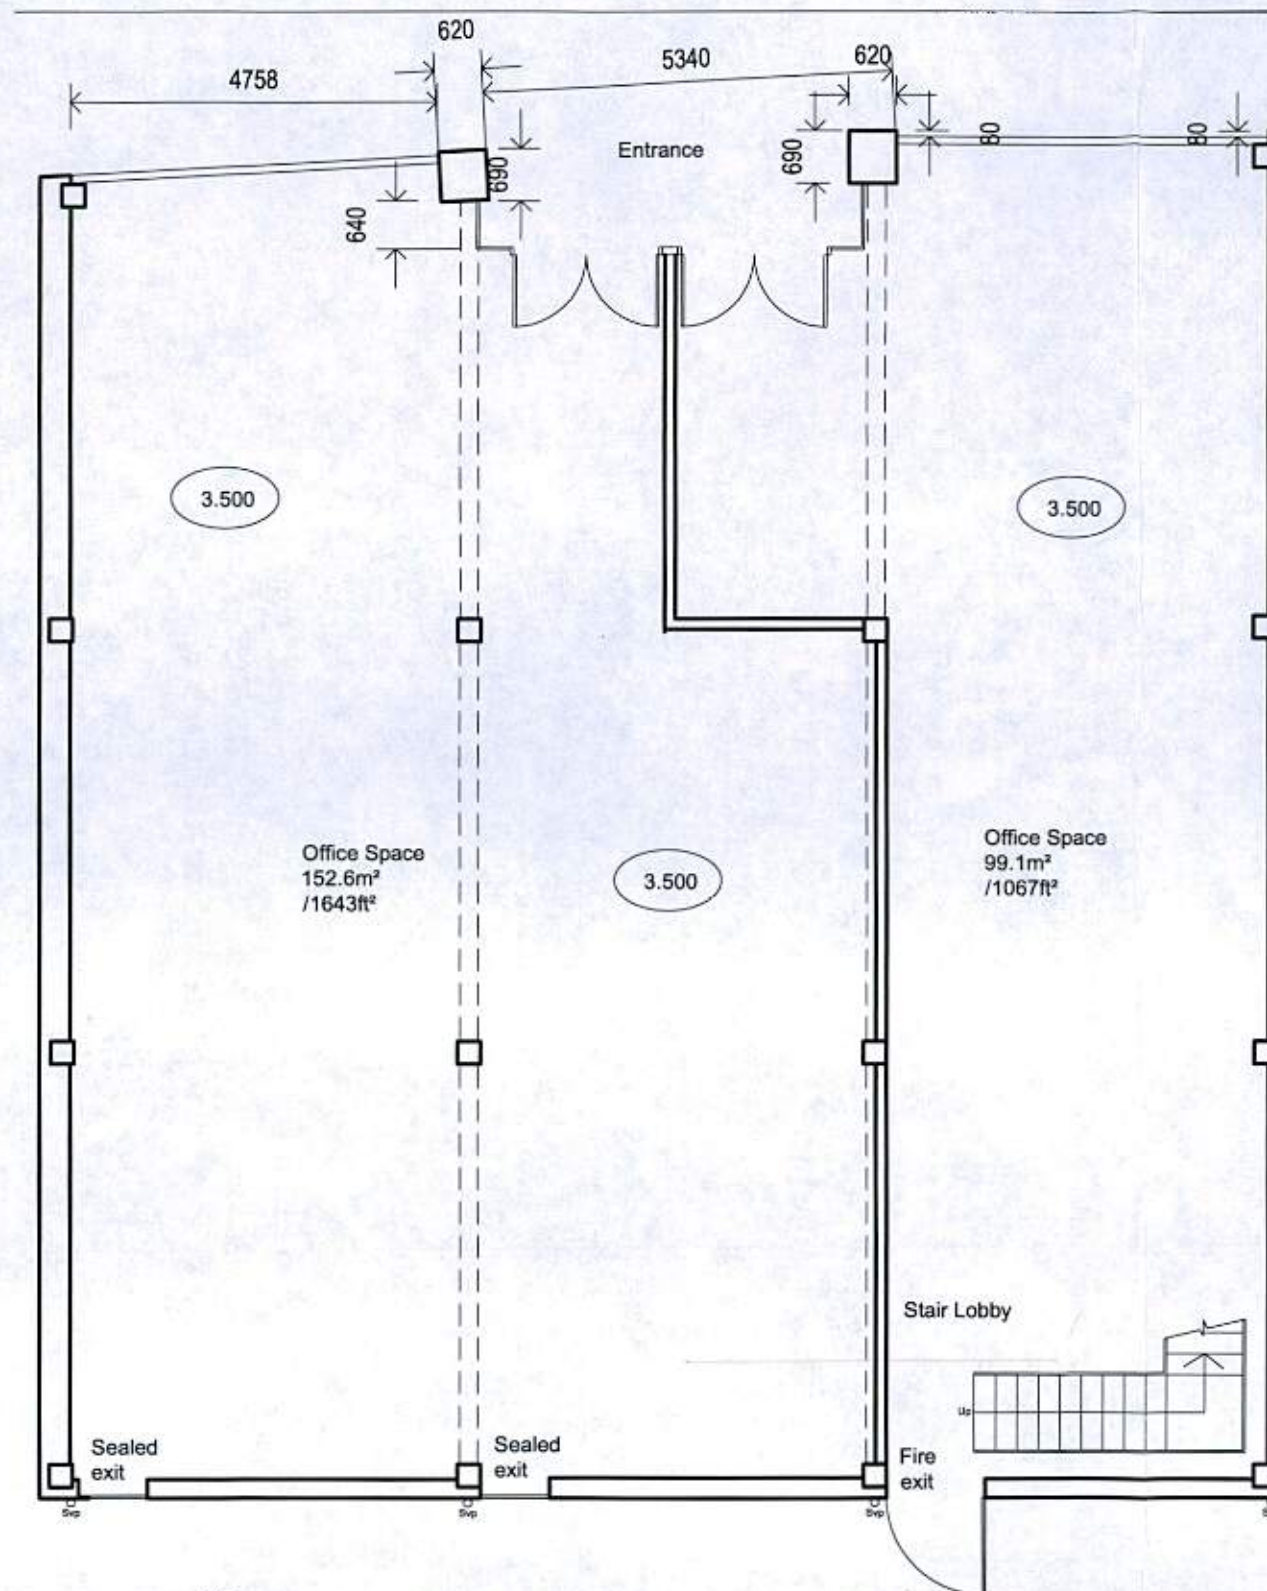

ground floor
existing floor plan
scale 1:100

 

B. Drawing updated following site survey 20/04/17

A. Sealed exits incorporated and additional steps added to the staircase. 30/09/16

REVISIONS

All dimensions and particulars are to be checked on site before work commences and any discrepancy to be reported to Hughes Jay & Panter Ltd.

hjp o o o

Grove House
84 Sutton Grove
Sutton, Surrey, SM1 4LP

Tel: 020 8861 2228
Fax: 020 8861 7561
mail@hjsurveyors.com
www.hjsurveyors.com

Operating throughout the UK
from London & West Sussex

hughes jay & panter ltd
chartered surveyors & property consultants

e-mail: mail@hjsurveyors.com website: www.hjsurveyors.com

Project
**Conversion
Store Twenty One
56 High Street Bognor**

Drawing
**Existing Ground Floor
Plan**

Job Number	Drawing Number:	Revision
4547		01: B

Drawn	Computer Reference
ER	-
Date	Scale
July 2016	As Shown

Client
Reynolds