



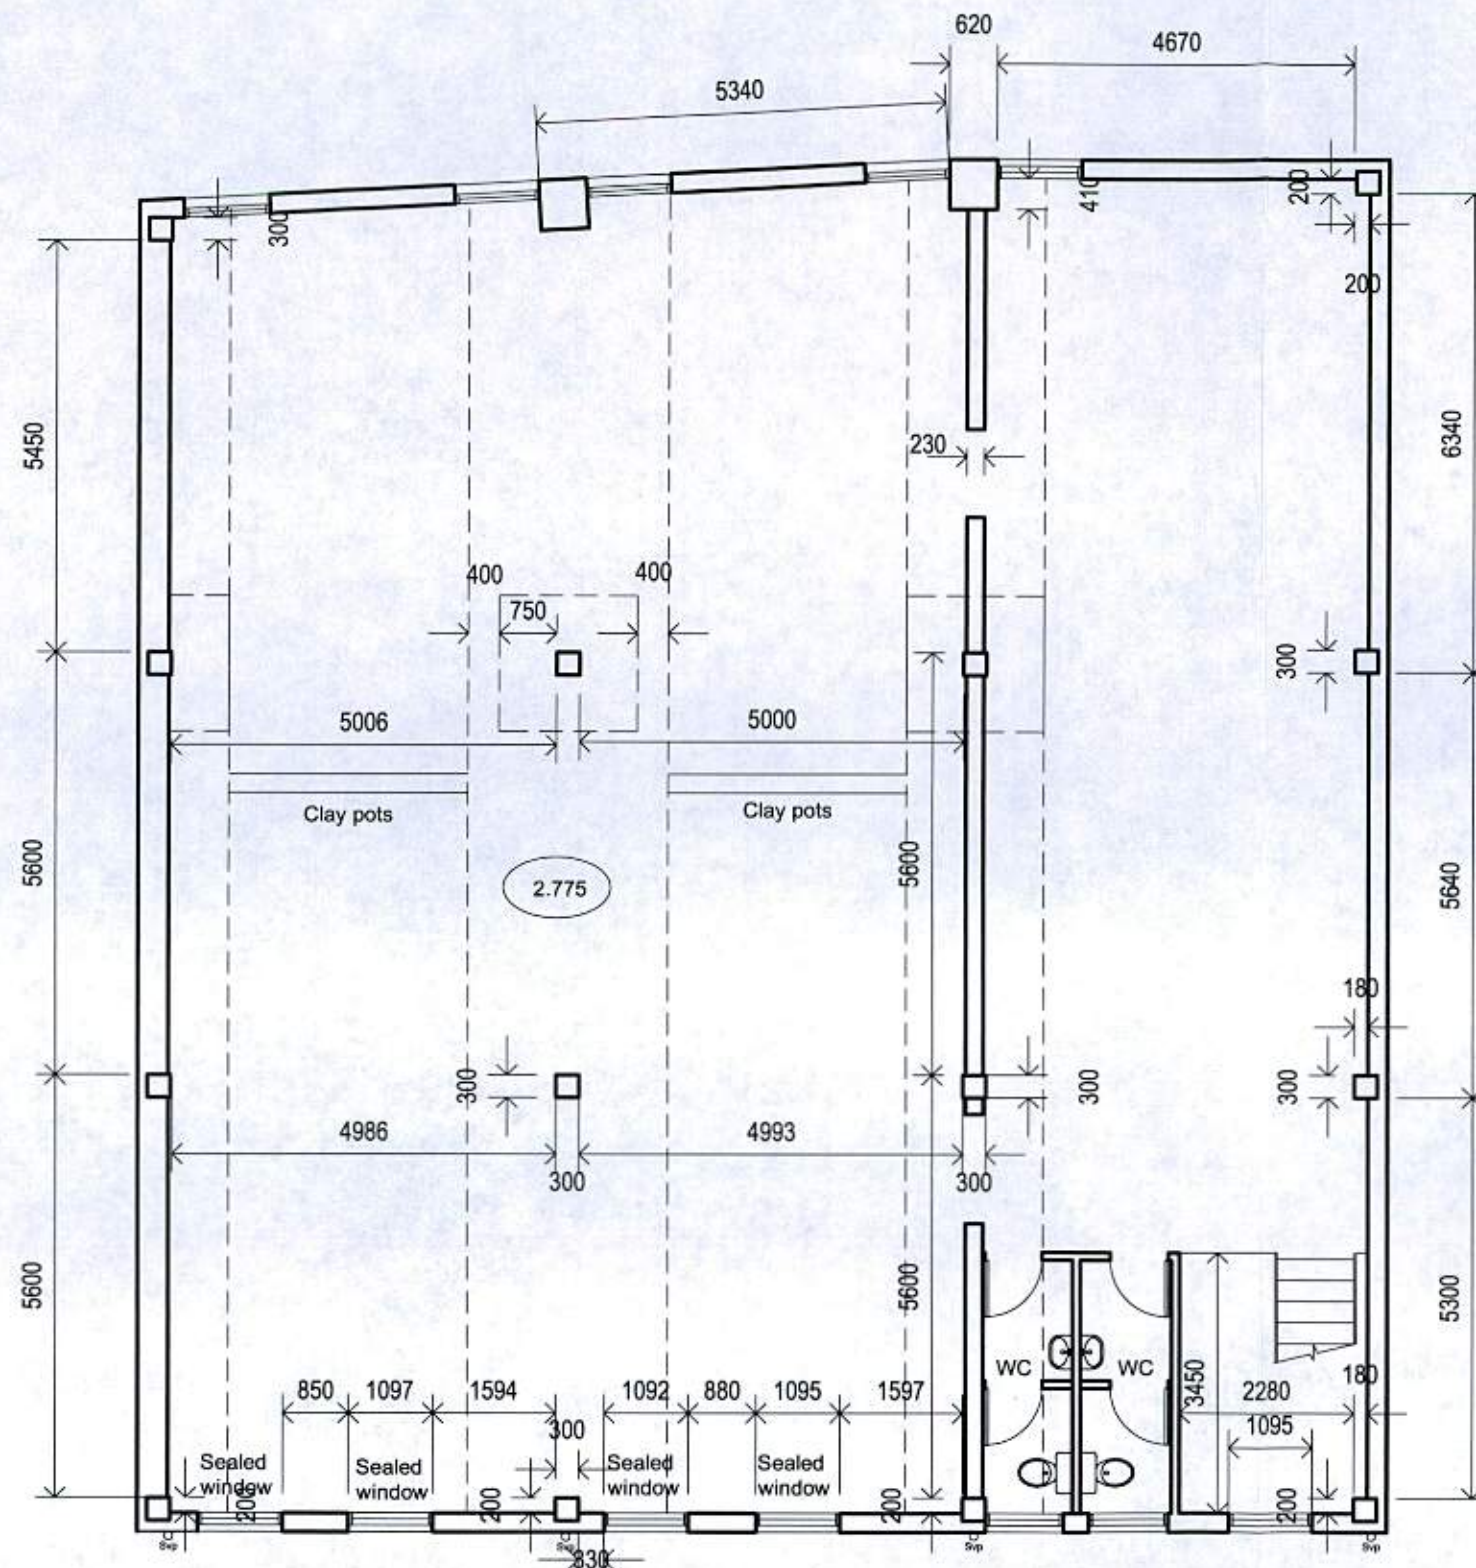

first floor
existing floor plan
scale 1:100

 

B. Drawing updated following site survey 20/04/17
A. Sealed windows added to rear of building and top of staircase added. 30/09/16

REVISIONS

All dimensions and particulars are to be checked on site before work commences and any discrepancy to be reported to Hughes Jay & Panter Ltd.

hjp o o o

hughes jay & panter ltd
chartered surveyors & property consultants

Grove House
84 Sutton Grove
Sutton, Surrey, SM1 4LP
Tel: 020 8861 2225
Fax: 020 8861 7551
mail@hjsurveyors.com
www.hjsurveyors.com

Operating throughout the UK
from London & West Sussex

e-mail: mail@hjsurveyors.com website: www.hjsurveyors.com

Project
**Conversion
Store Twenty One
56 High Street Bognor**

Drawing
**Existing First Floor
Plan**

Job Number	Drawing Number :	Revision
4547		02: B

Drawn	Computer Reference
ER	-
Date	Scale
July 2016	As Shown

Client
Reynolds