
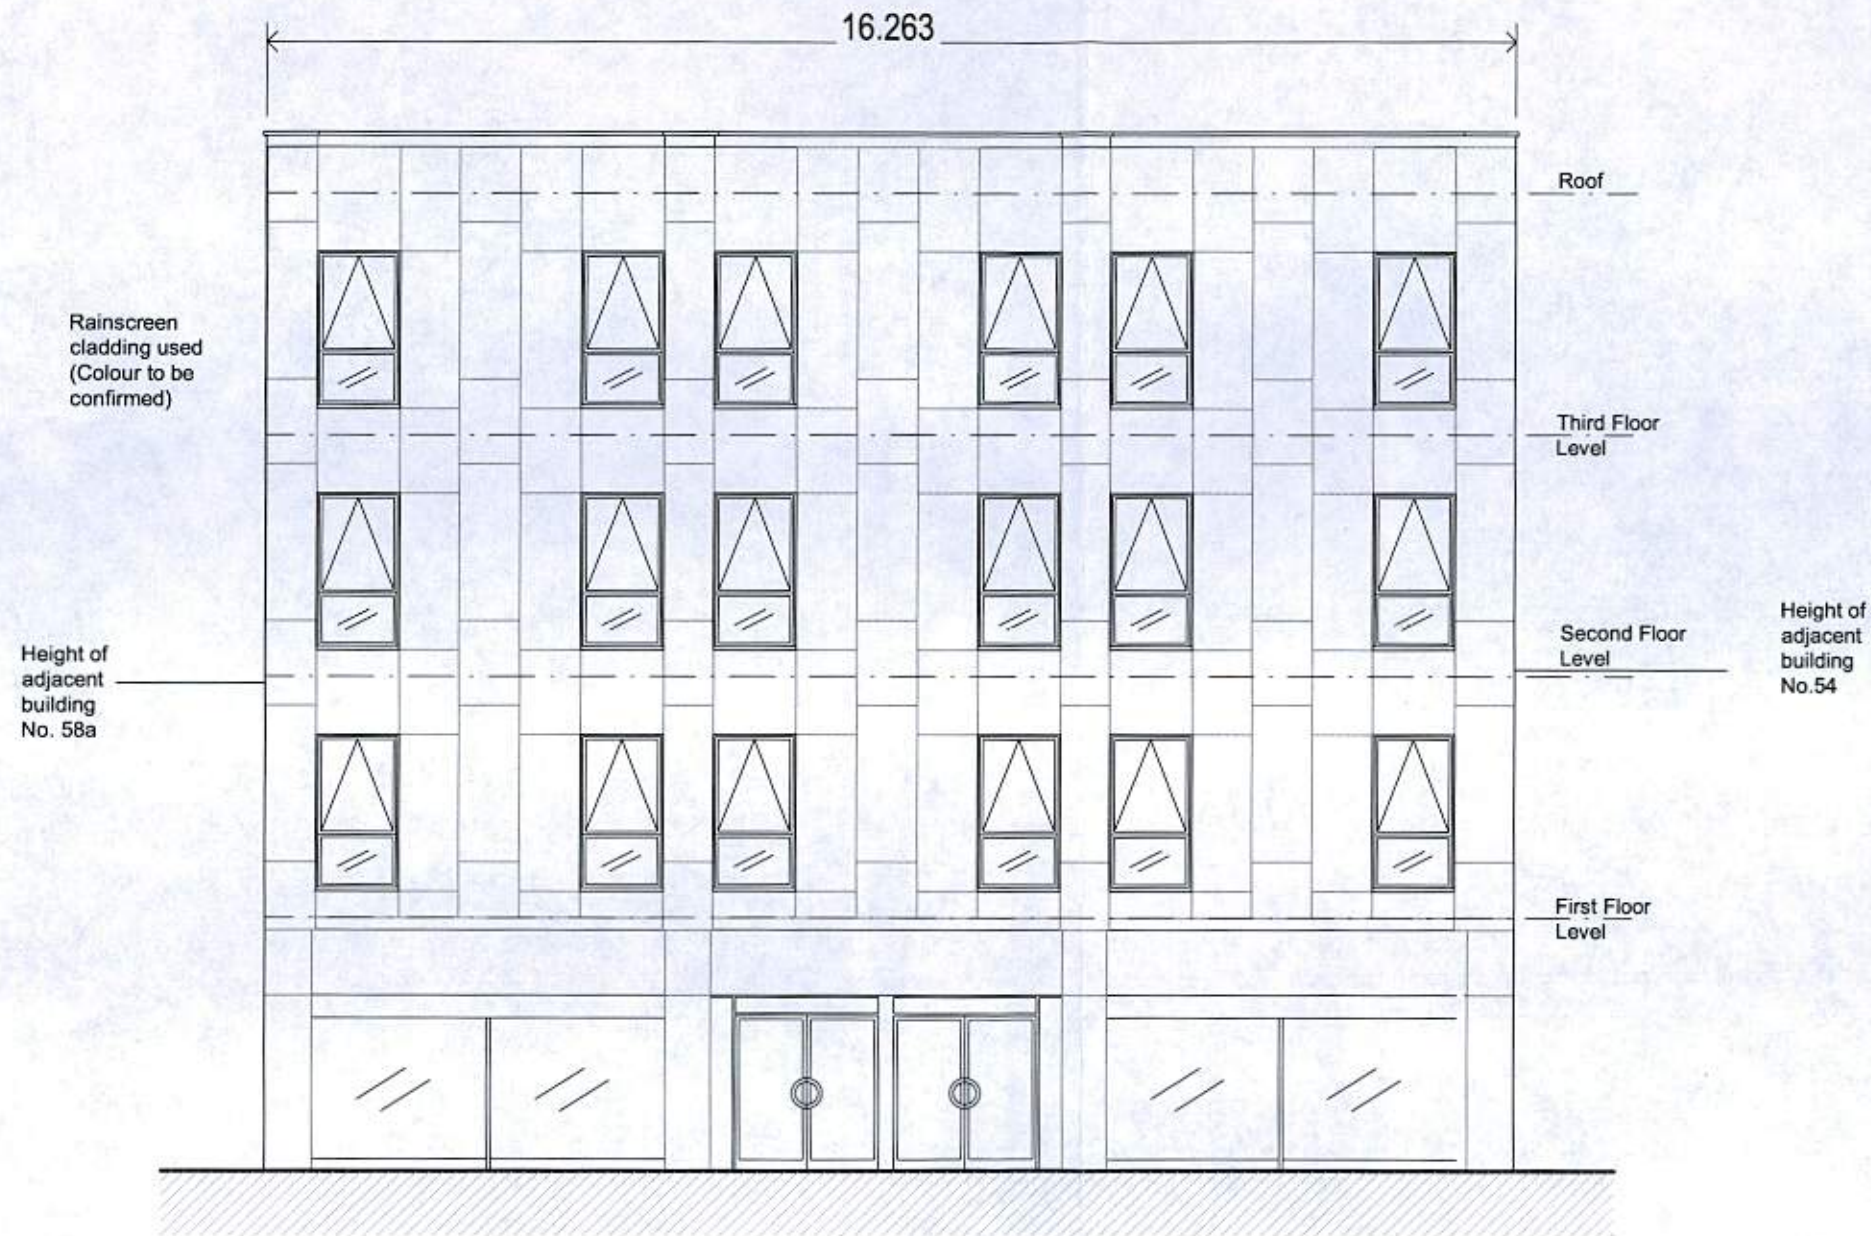


 

front
proposed Elevation
scale 1:100

REVISIONS

All dimensions and particulars are to be checked on site before work commences and any discrepancy to be reported to Hughes Jay & Panter Ltd.

hjp ○ ○ ○

hughes jay & panter ltd
chartered surveyors & property consultants

Grove House
84 Sutton Grove
Sutton, Surrey, SM1 4LP
Tel: 020 8661 2228
Fax: 020 8661 7551
mail@hjpsurveyors.com
www.hjpsurveyors.com

Operating throughout the UK
from London & West Sussex

e-mail: mail@hjpsurveyors.com website: www.hjpsurveyors.com

Project
**Conversion
Store Twenty One
56 High Street Bognor**

Drawing
Proposed Front Elevation

Job Number	Drawing Number : Revision
4547	09: -
Drawn WP	Computer Reference -
Date April 2017	Scale As Shown
Client Reynolds	