


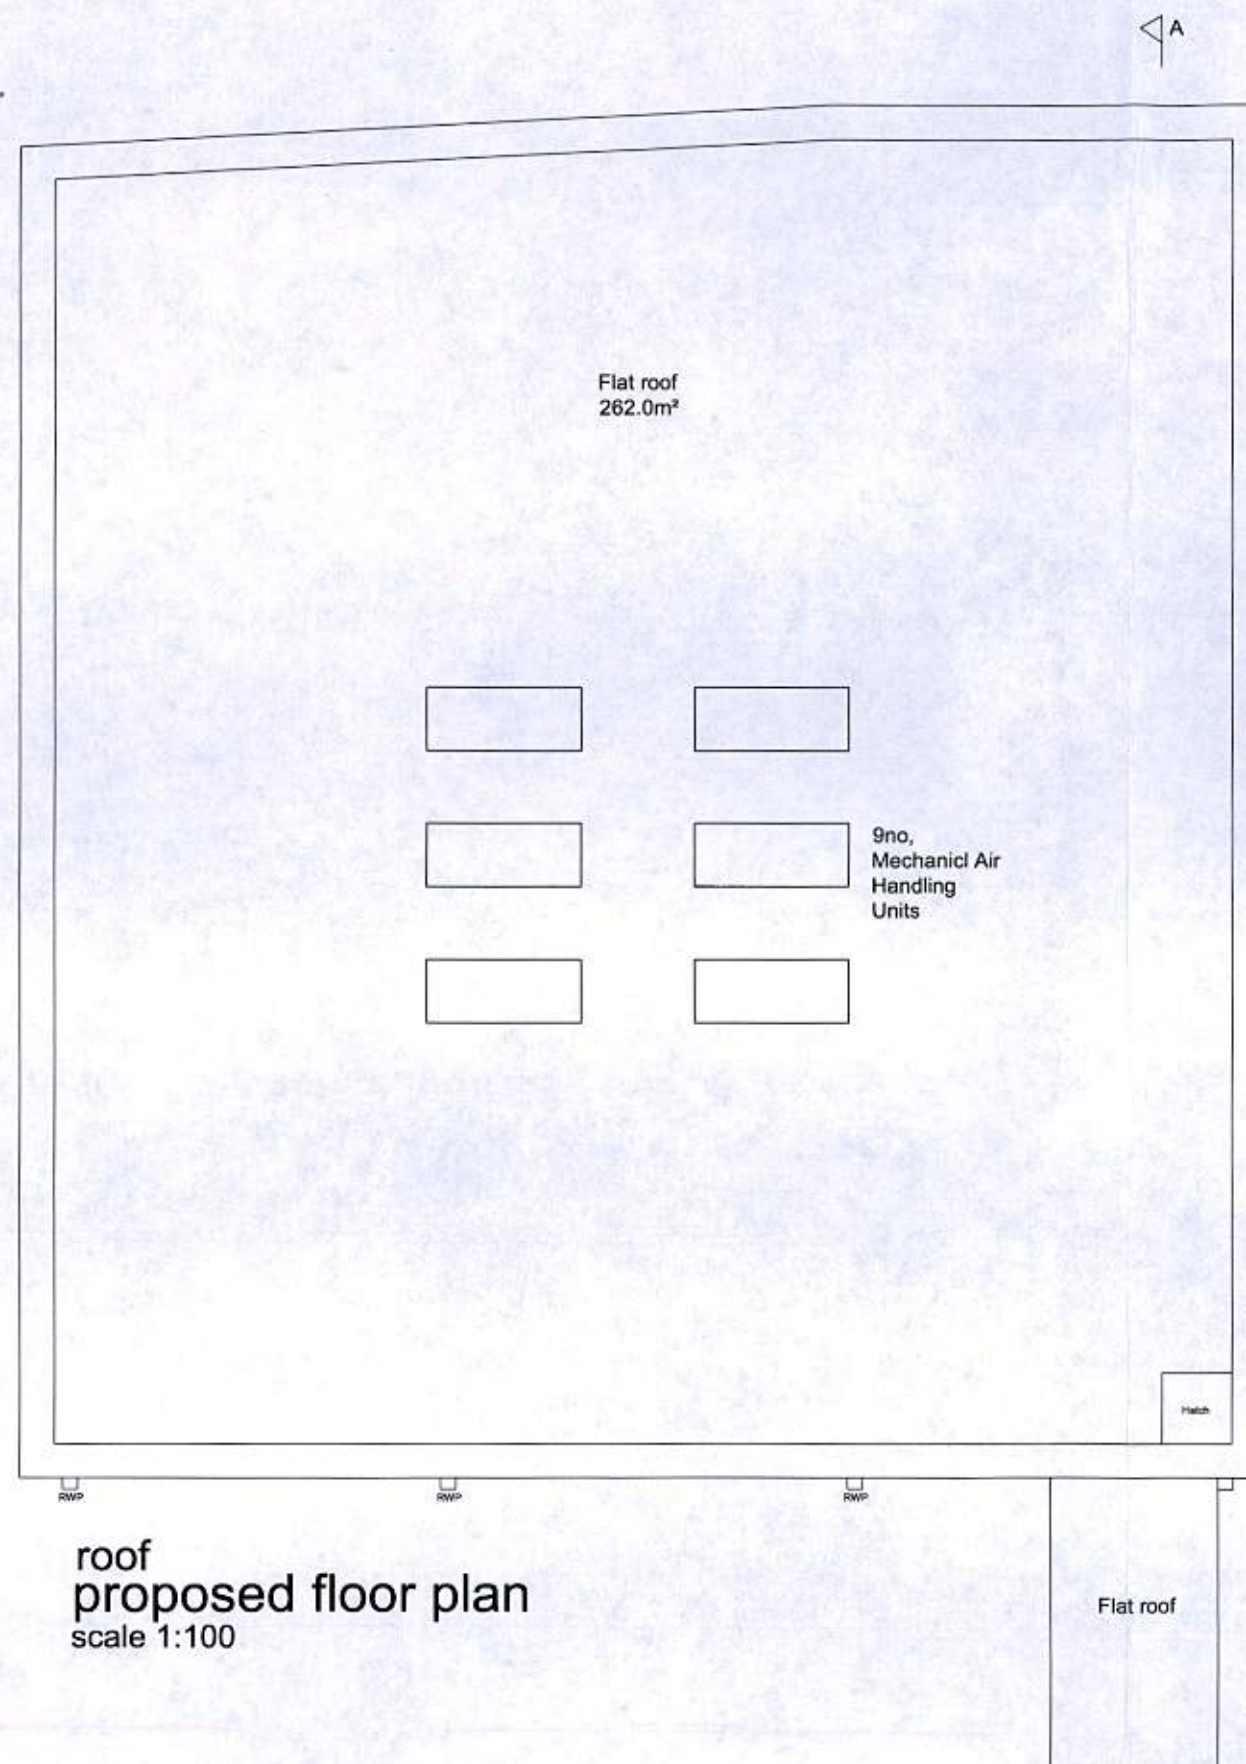

0 1 2 3 4 5m
Scale 1:100

A. Stair plan revised to suit M&E electrical cupboard
New cat ladder added

04/08/2017

REVISIONS

All dimensions and particulars are to be checked on site before work commences and any discrepancy to be reported to Hughes Jay & Panter Ltd.

hjp o o o

Grove House
84 Sutton Grove
Sutton, Surrey, SM1 4LP
Tel: 020 8961 2228
Fax: 020 8961 7551
mail@hjsurveyors.com
www.hjsurveyors.com

Operating throughout the UK
from London & West Sussex

Hughes Jay & Panter Ltd
Chartered Surveyors & Property Consultants

e-mail: mail@hjsurveyors.com website: www.hjsurveyors.com

Project
**Conversion
Store Twenty One
56 High Street Bognor**

Drawing
Proposed Roof Plan

Job Number Drawing Number : Revision
4547 08: A

Drawn Computer Reference
ER -
Date Scale
April 2017 As Shown

Client
Reynolds