


Room Key

- Circulation
- Bedroom
- Ensuite
- Kitchen
- Support

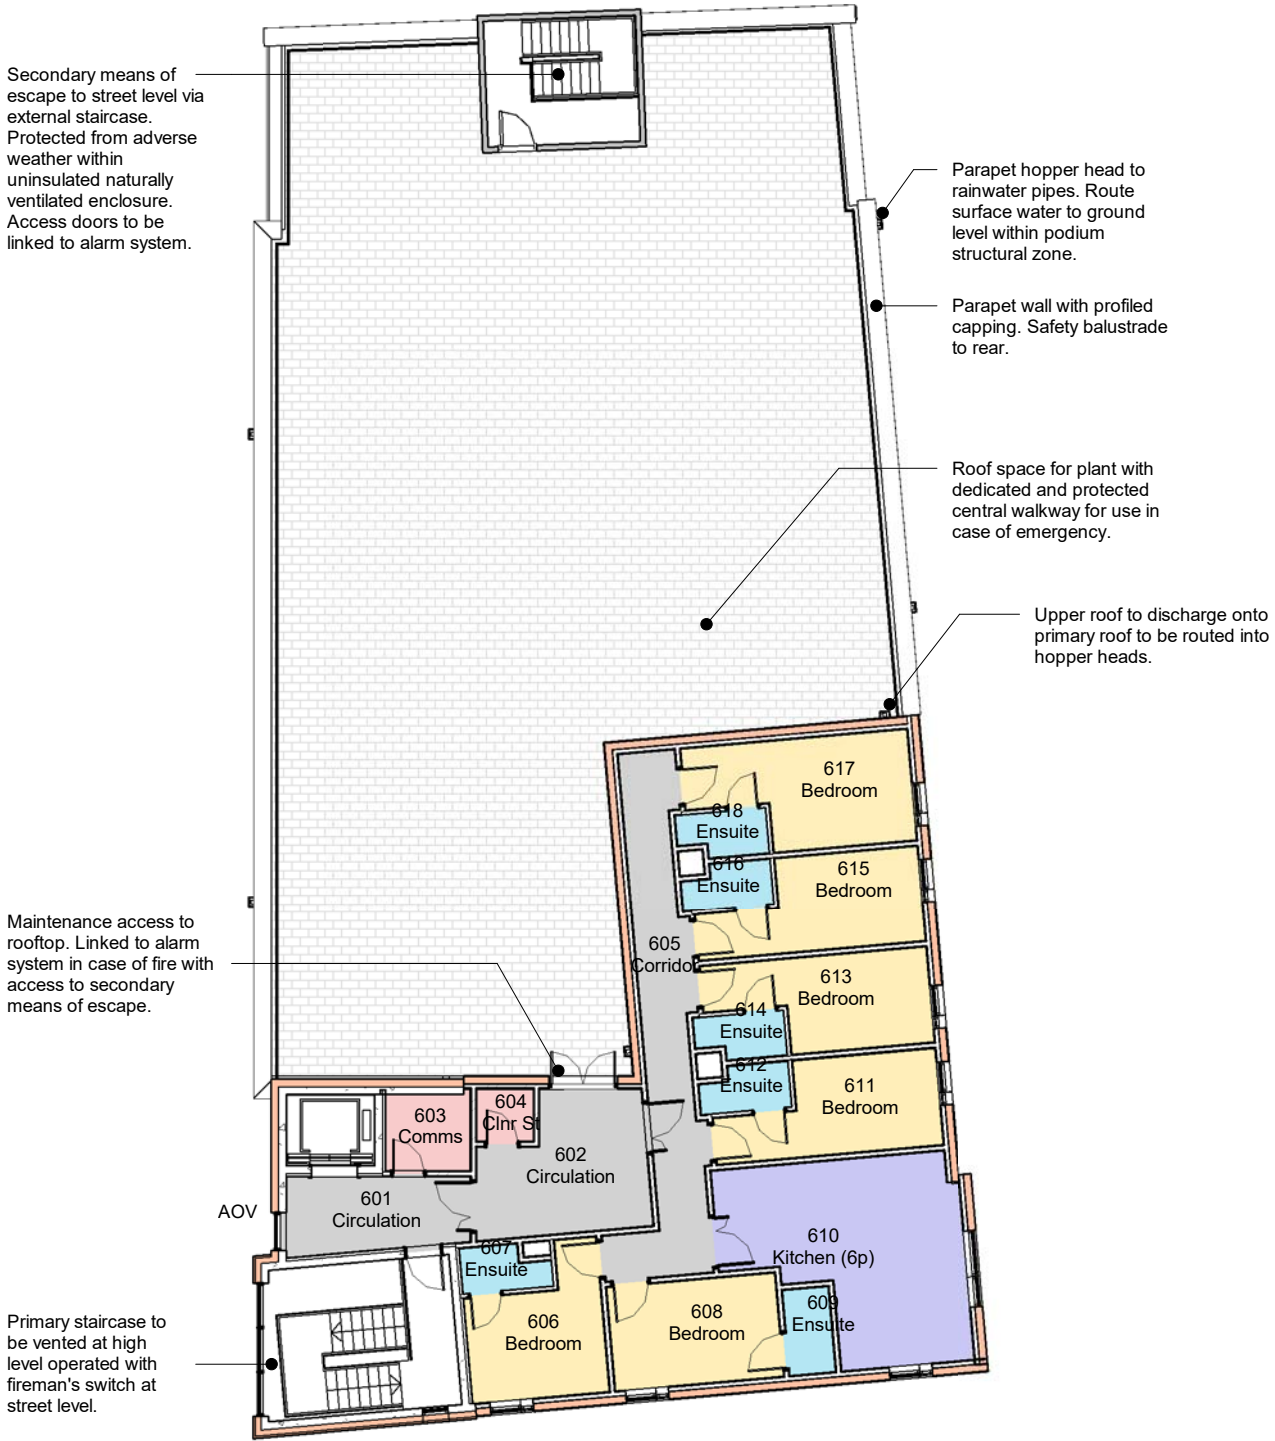

05-Fifth Floor
1 : 200

REVISIONS				
Rev	Description	by	chk	date
P1	Redesign to single storey block	JAH	DJS	25.11.2017
P2	Redesigned to four bed flats	JAH	DJS	15.12.2017
P3	Secondary means of escape added	JAH	DJS	12.07.2018

Project name: Vahnea Student Residences, Bognor Regis	Project No: 16102	Drawing No: P209	Revision: P3	Status: PRELIMINARY	This drawing is the copyright of Cover Storey Architects LLP All dimensions must be verified on site prior to construction Do not scale this drawing except for planning application purposes
Drawing name: Fifth Floor Plan Proposed	Scale @ A3: 1 : 200	Drawn By: JAH	Checked By: DJS	Date NOV 2017	

Cover Storey

Architects

Cover Storey Architects LLP
Tel. 02392 006266

18 St Georges Avenue, Havant
info@coverstoreyarchitects.co.uk

PO9 2RX
www.coverstorey.co.uk