




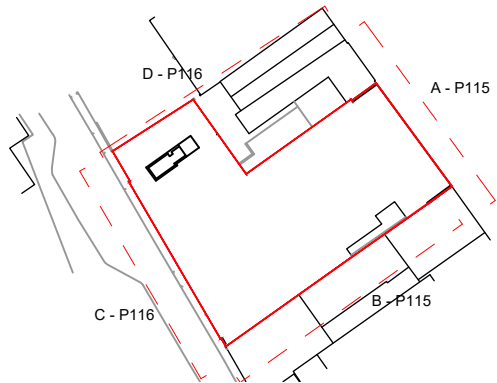


key plan 1:1250

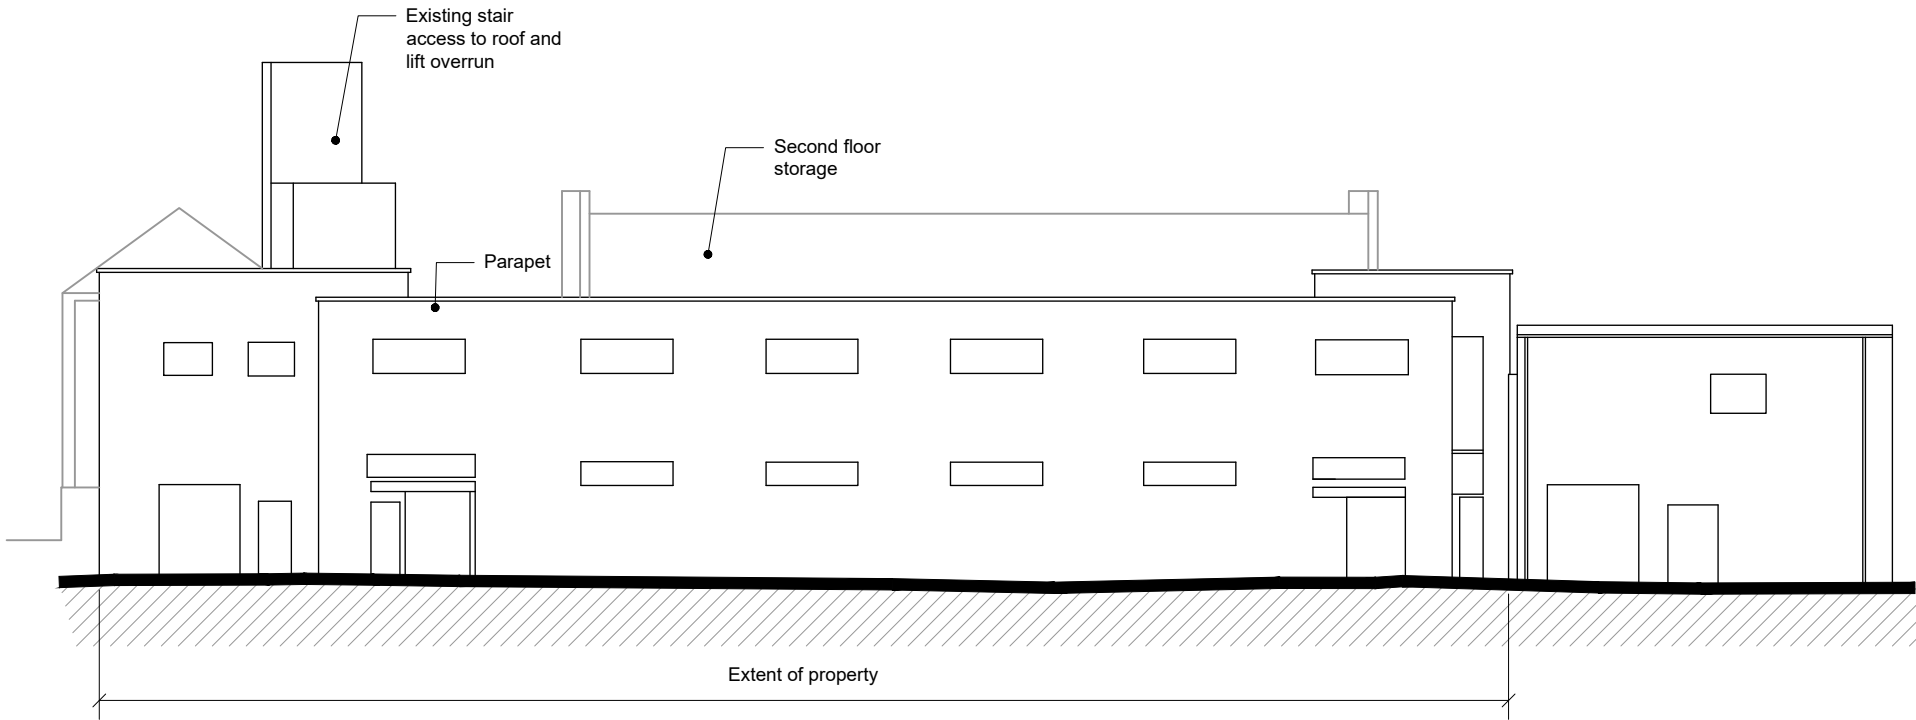

existing south west elevation C 1:200

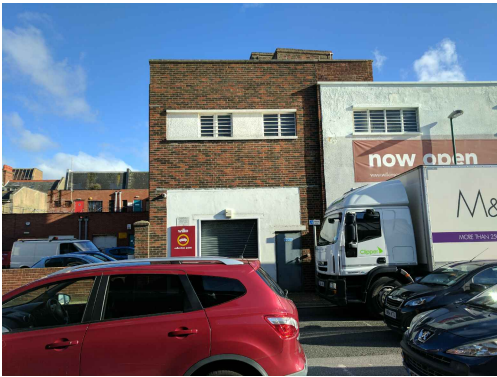

- Existing Materials**
- White and grey render - primary
 - Mixed brown brick - secondary
 - Louvred windows
 - Timber and metal windows

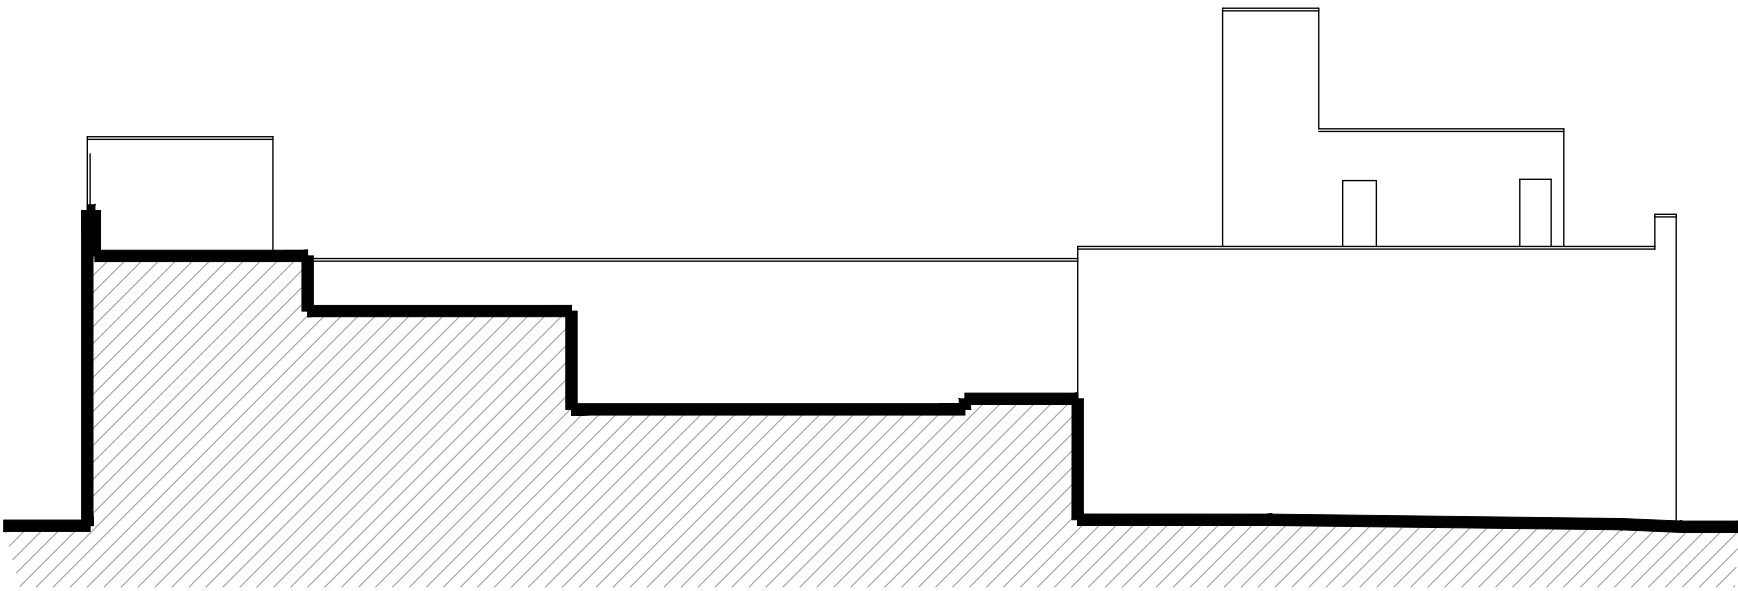

existing north west elevation D 1:200

P1	Revised to include material notes	JAH	DJS	05.04.18
Rev.	Description	by	check	date

REVISIONS

Cover Storey

Architects

Cover Storey Architects LLP

The Studio, 18 St Georges Avenue, Havant

Tel. 02392 006266

PO9 2RX

info@coverstorey.co.uk

www.coverstorey.co.uk

Project name: Vahnea Student Residences, Bognor Regis	Project no.: 16102	Drawing no.: P116	Revision: P1	Status: PLANNING	This drawing is copyright of Cover Storey Architects LLP
Drawing name: Existing Elevations 2	Scale @ A3 1:200	Drawn by JAH	Checked by DJS	Date JAN 2018	All dimensions must be verified on site prior to construction
ARUN DISTRICT COUNCIL BR/270/18/PL					Do not scale this drawing except for planning application purposes