


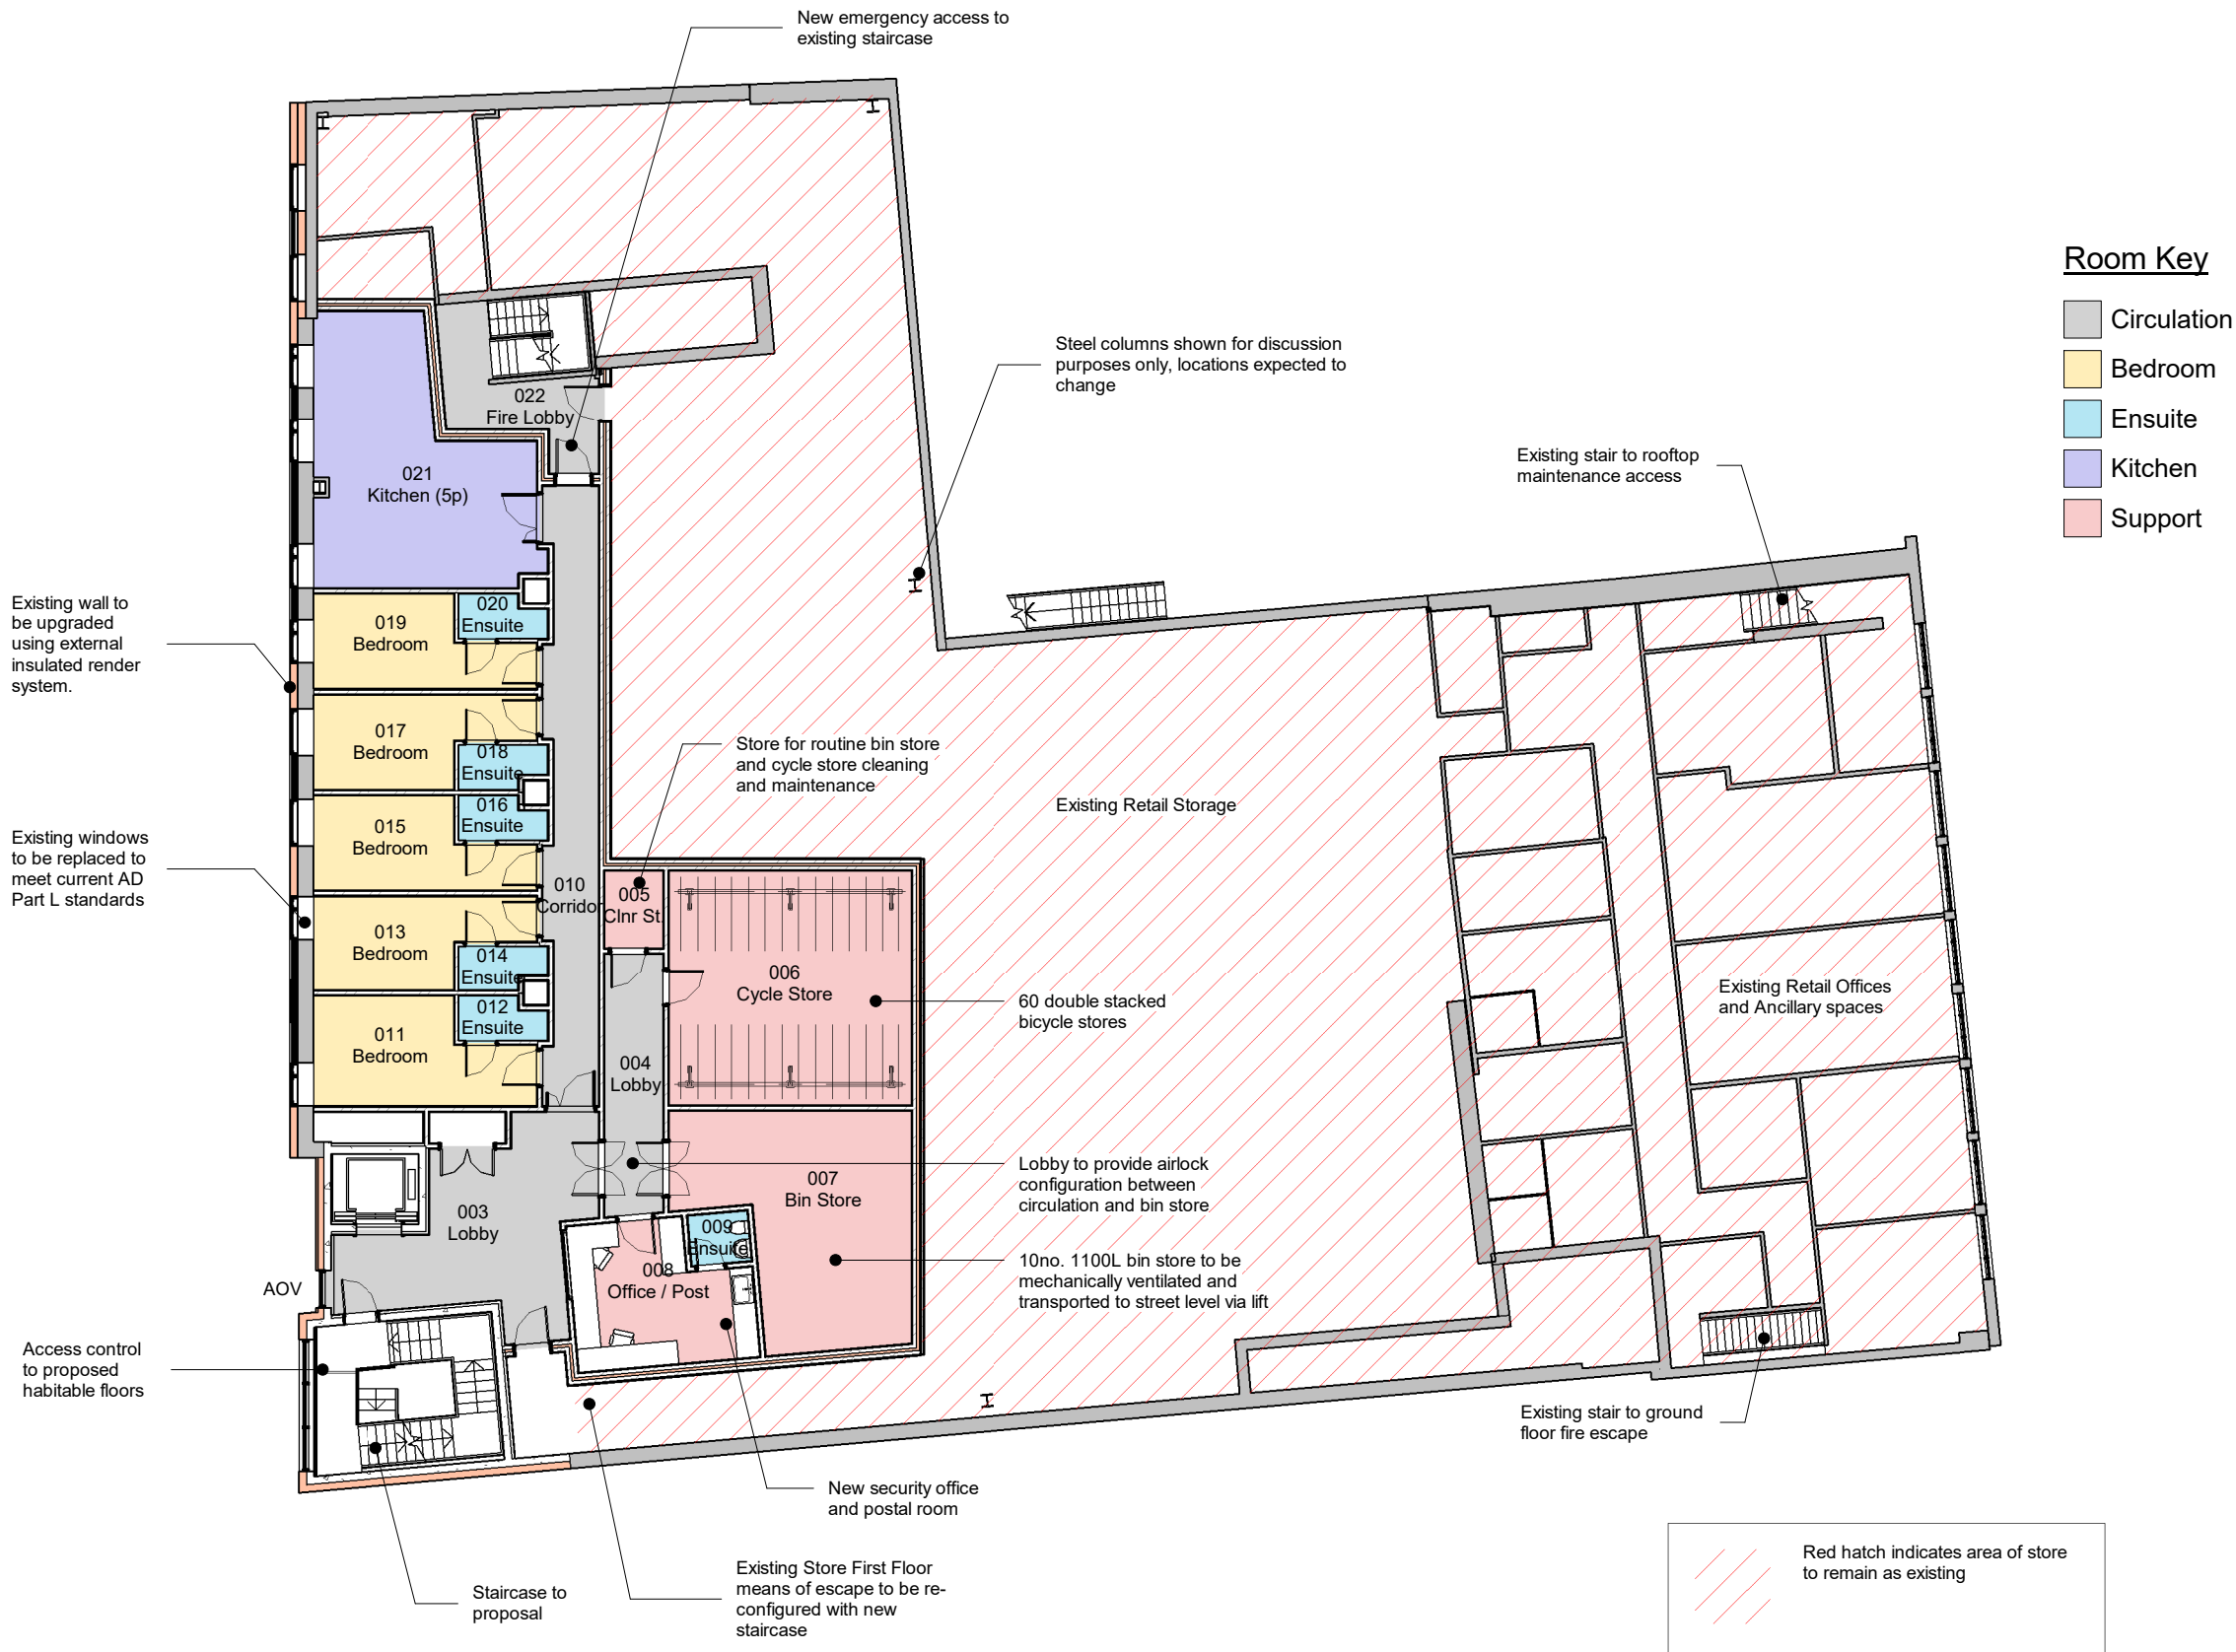

B1-Store First Floor
1 : 200

REVISIONS				
Rev	Description	by	chk	date
P1	Entrance and staircase revised	JAH	DJS	15.08.2017
P2	Minor revisions and additional notes	JAH	DJS	31.08.2017
P3	Redesign to single storey block	JAH	DJS	25.11.2017
P4	Reconfiguration of store first floor.	JAH	DJS	18.07.2018
P5	Revised rear elevation and existing first floor windows as proposed	JAH	DJS	27.02.2019

Project name: Vahnea Student Residences, Bognor Regis	Project No: 16102	Drawing No: P202	Revision: P5	Status: PLANNING	This drawing is the copyright of Cover Storey Architects LLP All dimensions must be verified on site prior to construction Do not scale this drawing except for planning application purposes
Drawing name: Store First Floor As Proposed	Scale @ A3: 1 : 200	Drawn By: JAH	Checked By: DJS	Date NOV 2017	

Cover Storey

Architects

Cover Storey Architects LLP

18 St Georges Avenue, Havant

Tel. 02392 006266

PO9 2RX

info@coverstoreyarchitects.co.uk

www.coverstorey.co.uk