




Scale Bar 1:200@A3

Room Key

- Circulation
- Bedroom
- Ensuite
- Kitchen
- Support

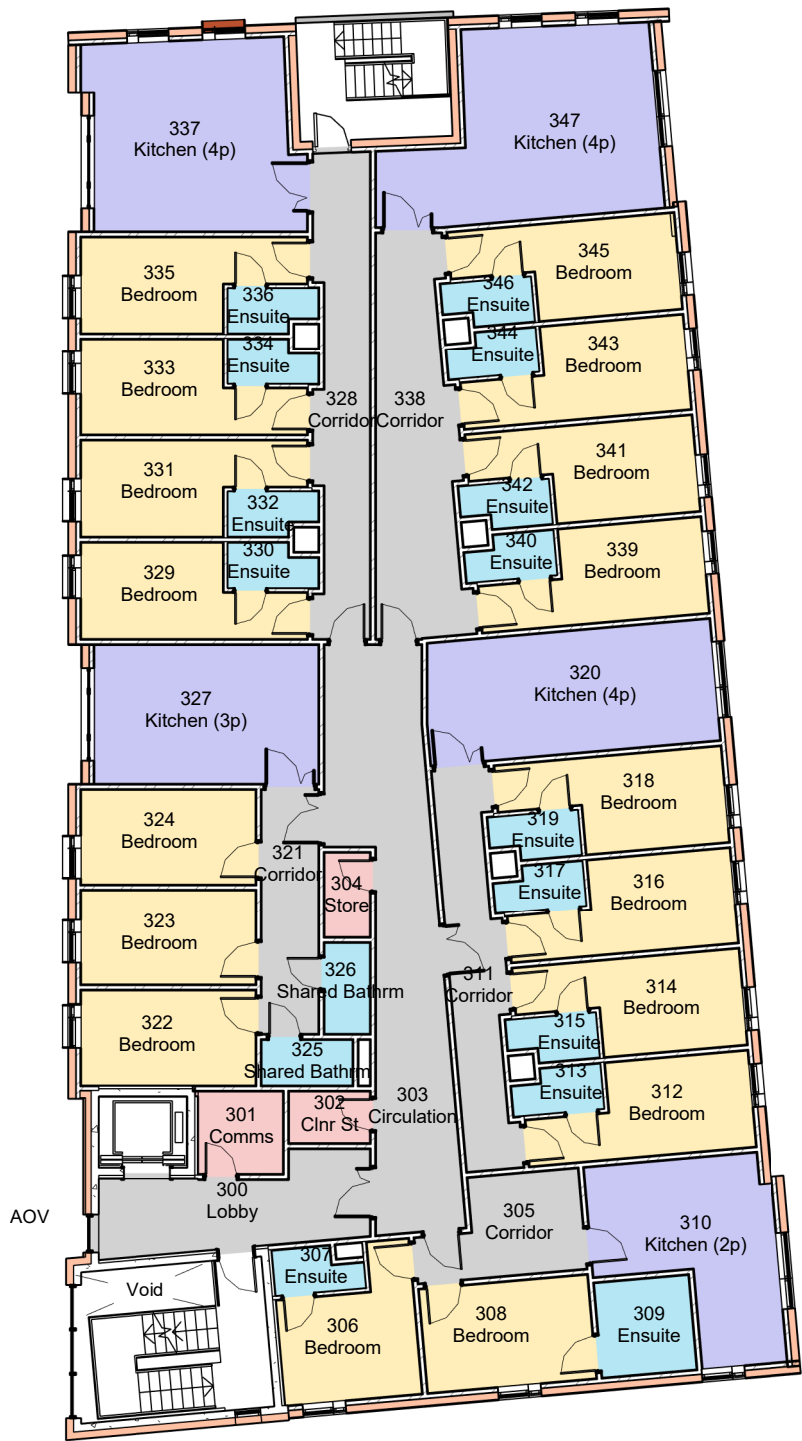

02-Second Floor  
1 : 200

| REVISIONS |                                                            |     |     |            |
|-----------|------------------------------------------------------------|-----|-----|------------|
| Rev       | Description                                                | by  | chk | date       |
| P1        | Revised to Ensuited                                        | JAH | DJS | 15.08.2017 |
| P2        | Minor revisions and additional notes                       | JAH | DJS | 31.08.2017 |
| P3        | Redesign to single storey block                            | JAH | DJS | 25.11.2017 |
| P4        | Redesigned to four bed flats                               | JAH | DJS | 15.12.2017 |
| P5        | Secondary means of escape added                            | JAH | DJS | 12.07.2018 |
| P6        | Bedford Street elevations revised, kitchen walls relocated | JAH | DJS | 08.03.2019 |

|                                                          |                        |                     |                    |                     |   |
|----------------------------------------------------------|------------------------|---------------------|--------------------|---------------------|---|
| Project name:<br>Vahnea Student Residences, Bognor Regis | Project No:<br>16102   | Drawing No:<br>P206 | Revision:<br>P6    | Status:<br>PLANNING | This drawing is the copyright of Cover Storey Architects LLP<br>All dimensions must be verified on site prior to construction<br>Do not scale this drawing except for planning application purposes |
| Drawing name:<br>Second Floor Plan Proposed              | Scale @ A3:<br>1 : 200 | Drawn By:<br>JAH    | Checked By:<br>DJS | Date<br>NOV 2017    |   |

Cover Storey

Architects

Cover Storey Architects LLP  
Tel. 02392 006266

18 St Georges Avenue, Havant  
info@coverstoreyarchitects.co.uk

PO9 2RX  
www.coverstorey.co.uk