




Scale Bar 1:500@A3

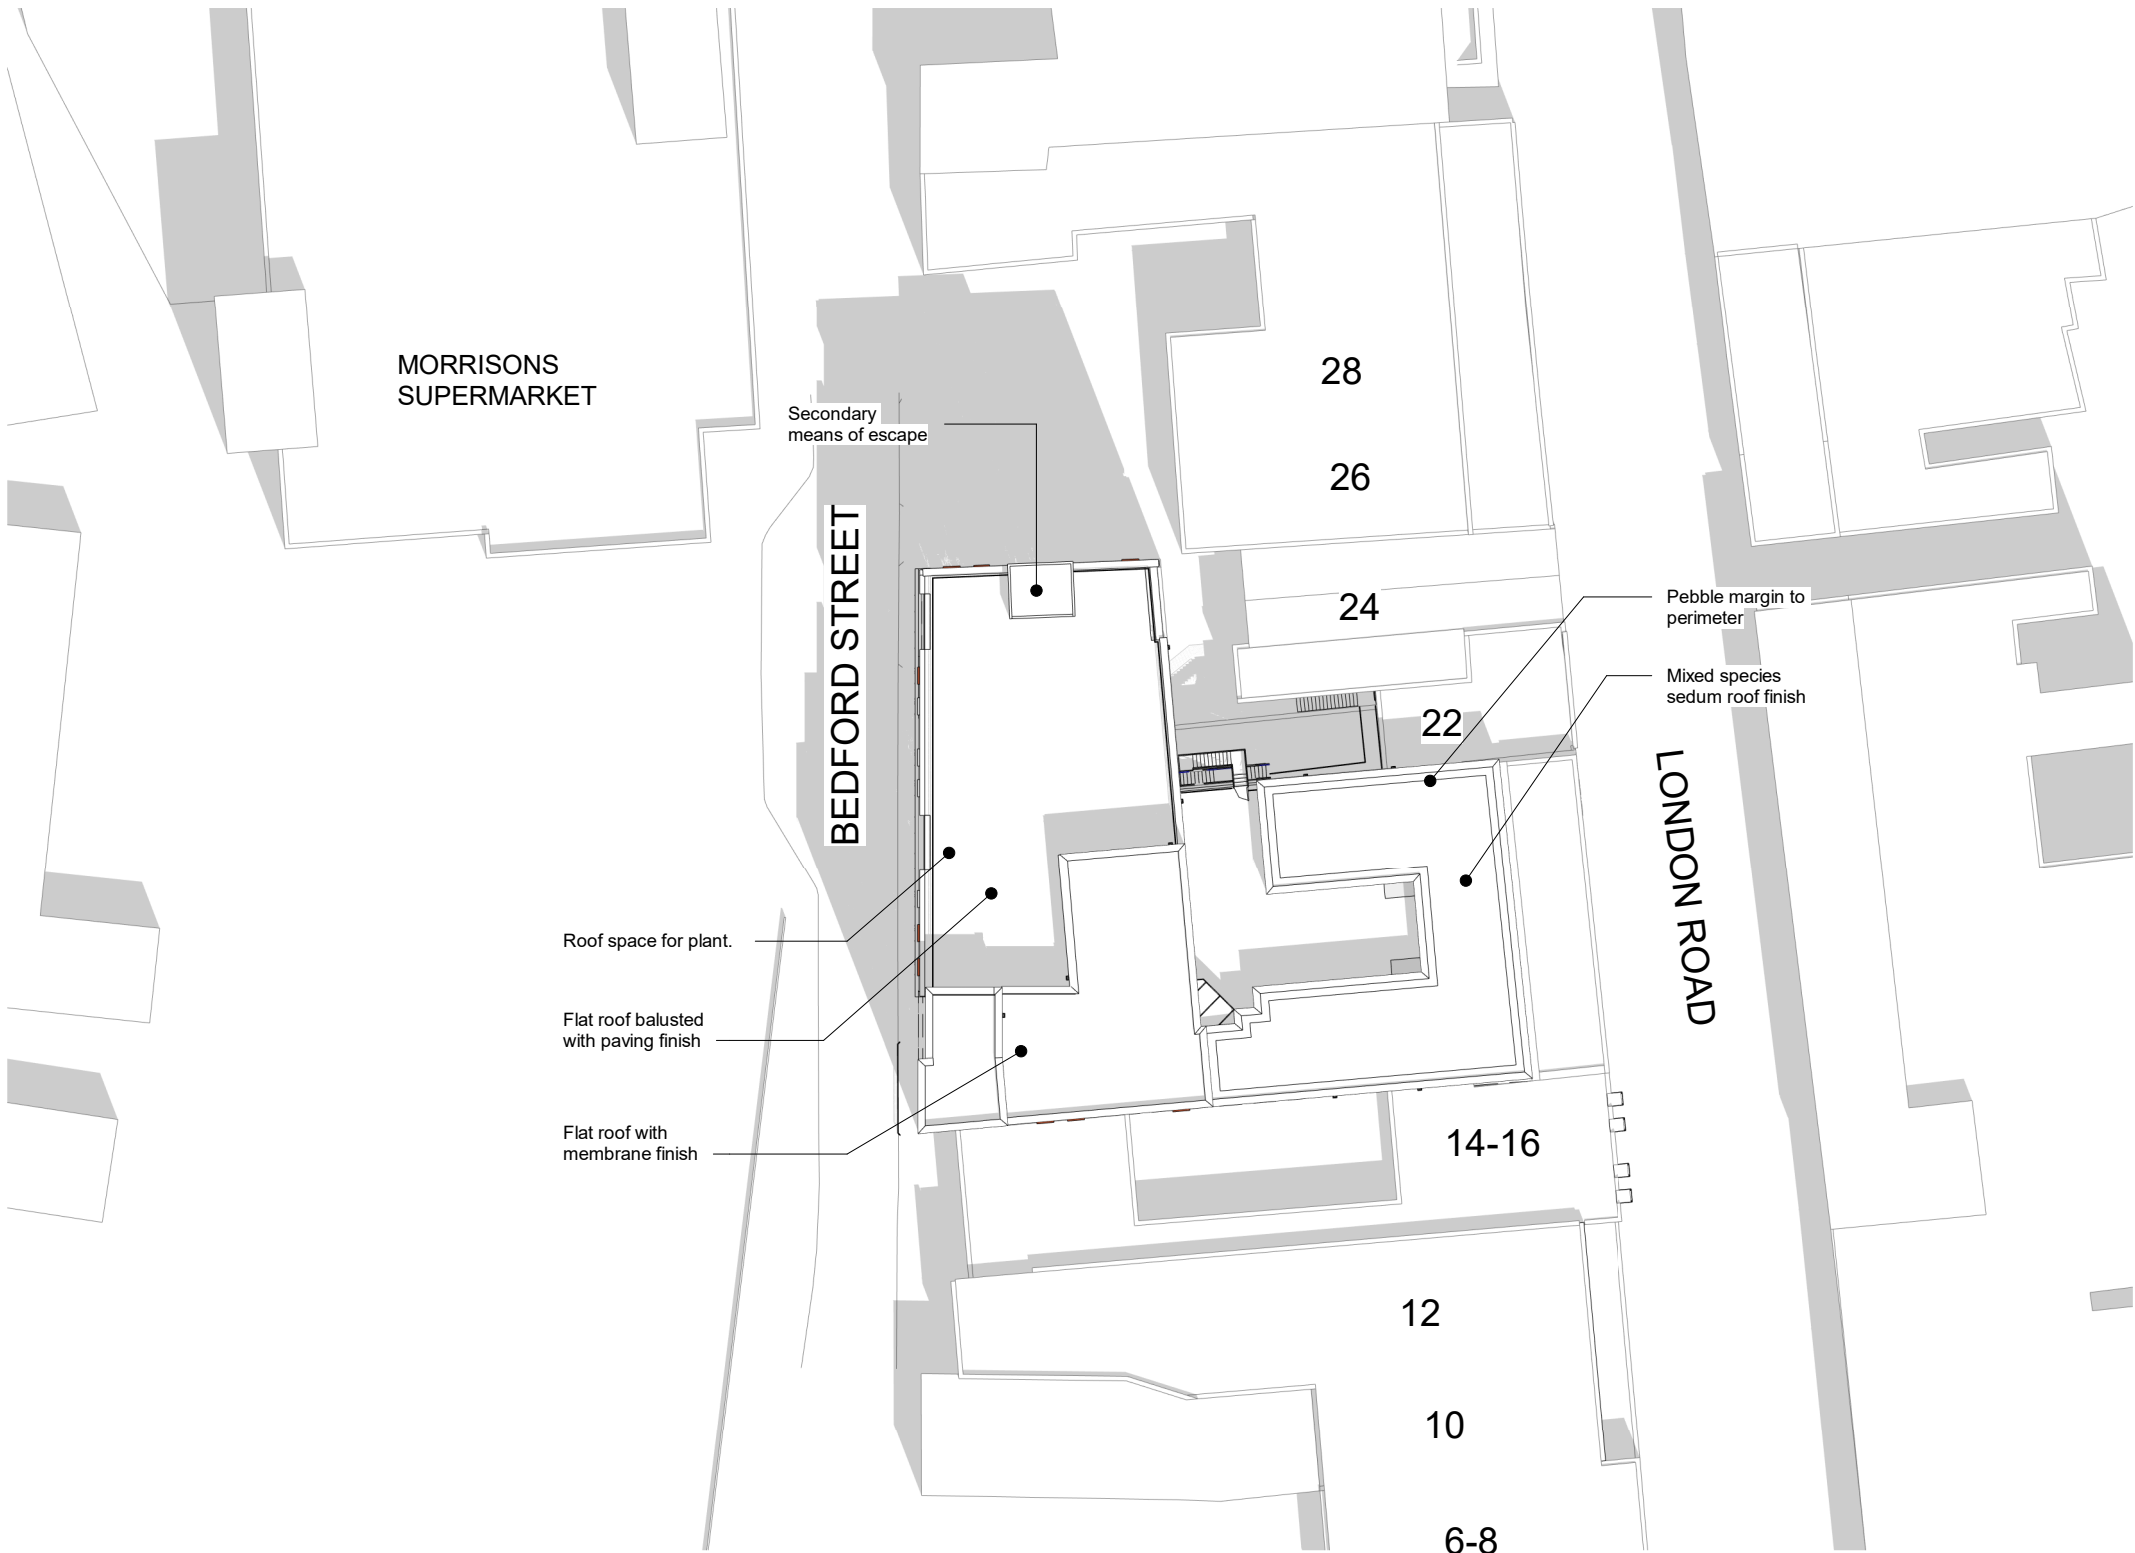

05-Roof Plan
1 : 500

REVISIONS				
Rev	Description	by	chk	date
P1	Revised Courtyard	JAH	DJS	15.08.2017
P2	Minor revisions and additional notes	JAH	DJS	31.08.2017
P3	Redesign to single storey block	JAH	DJS	25.11.2017
P4	Redesigned to four bed flats	JAH	DJS	15.12.2017
P5	Secondary means of escape added	JAH	DJS	12.07.2018
P6	South, West and North elevation facing Bedford Street revised.	JAH	DJS	08.03.2019

Project name: Vahnea Student Residences, Bognor Regis	Project No: 16102	Drawing No: P210	Revision: P6	Status: PLANNING	This drawing is the copyright of Cover Storey Architects LLP All dimensions must be verified on site prior to construction Do not scale this drawing except for planning application purposes
Drawing name: Roof Plan Proposed	Scale @ A3: 1 : 500	Drawn By: JAH	Checked By: DJS	Date NOV 2017	

Cover Storey

Architects

Cover Storey Architects LLP
Tel. 02392 006266

18 St Georges Avenue, Havant
info@coverstoreyarchitects.co.uk

PO9 2RX
www.coverstorey.co.uk