


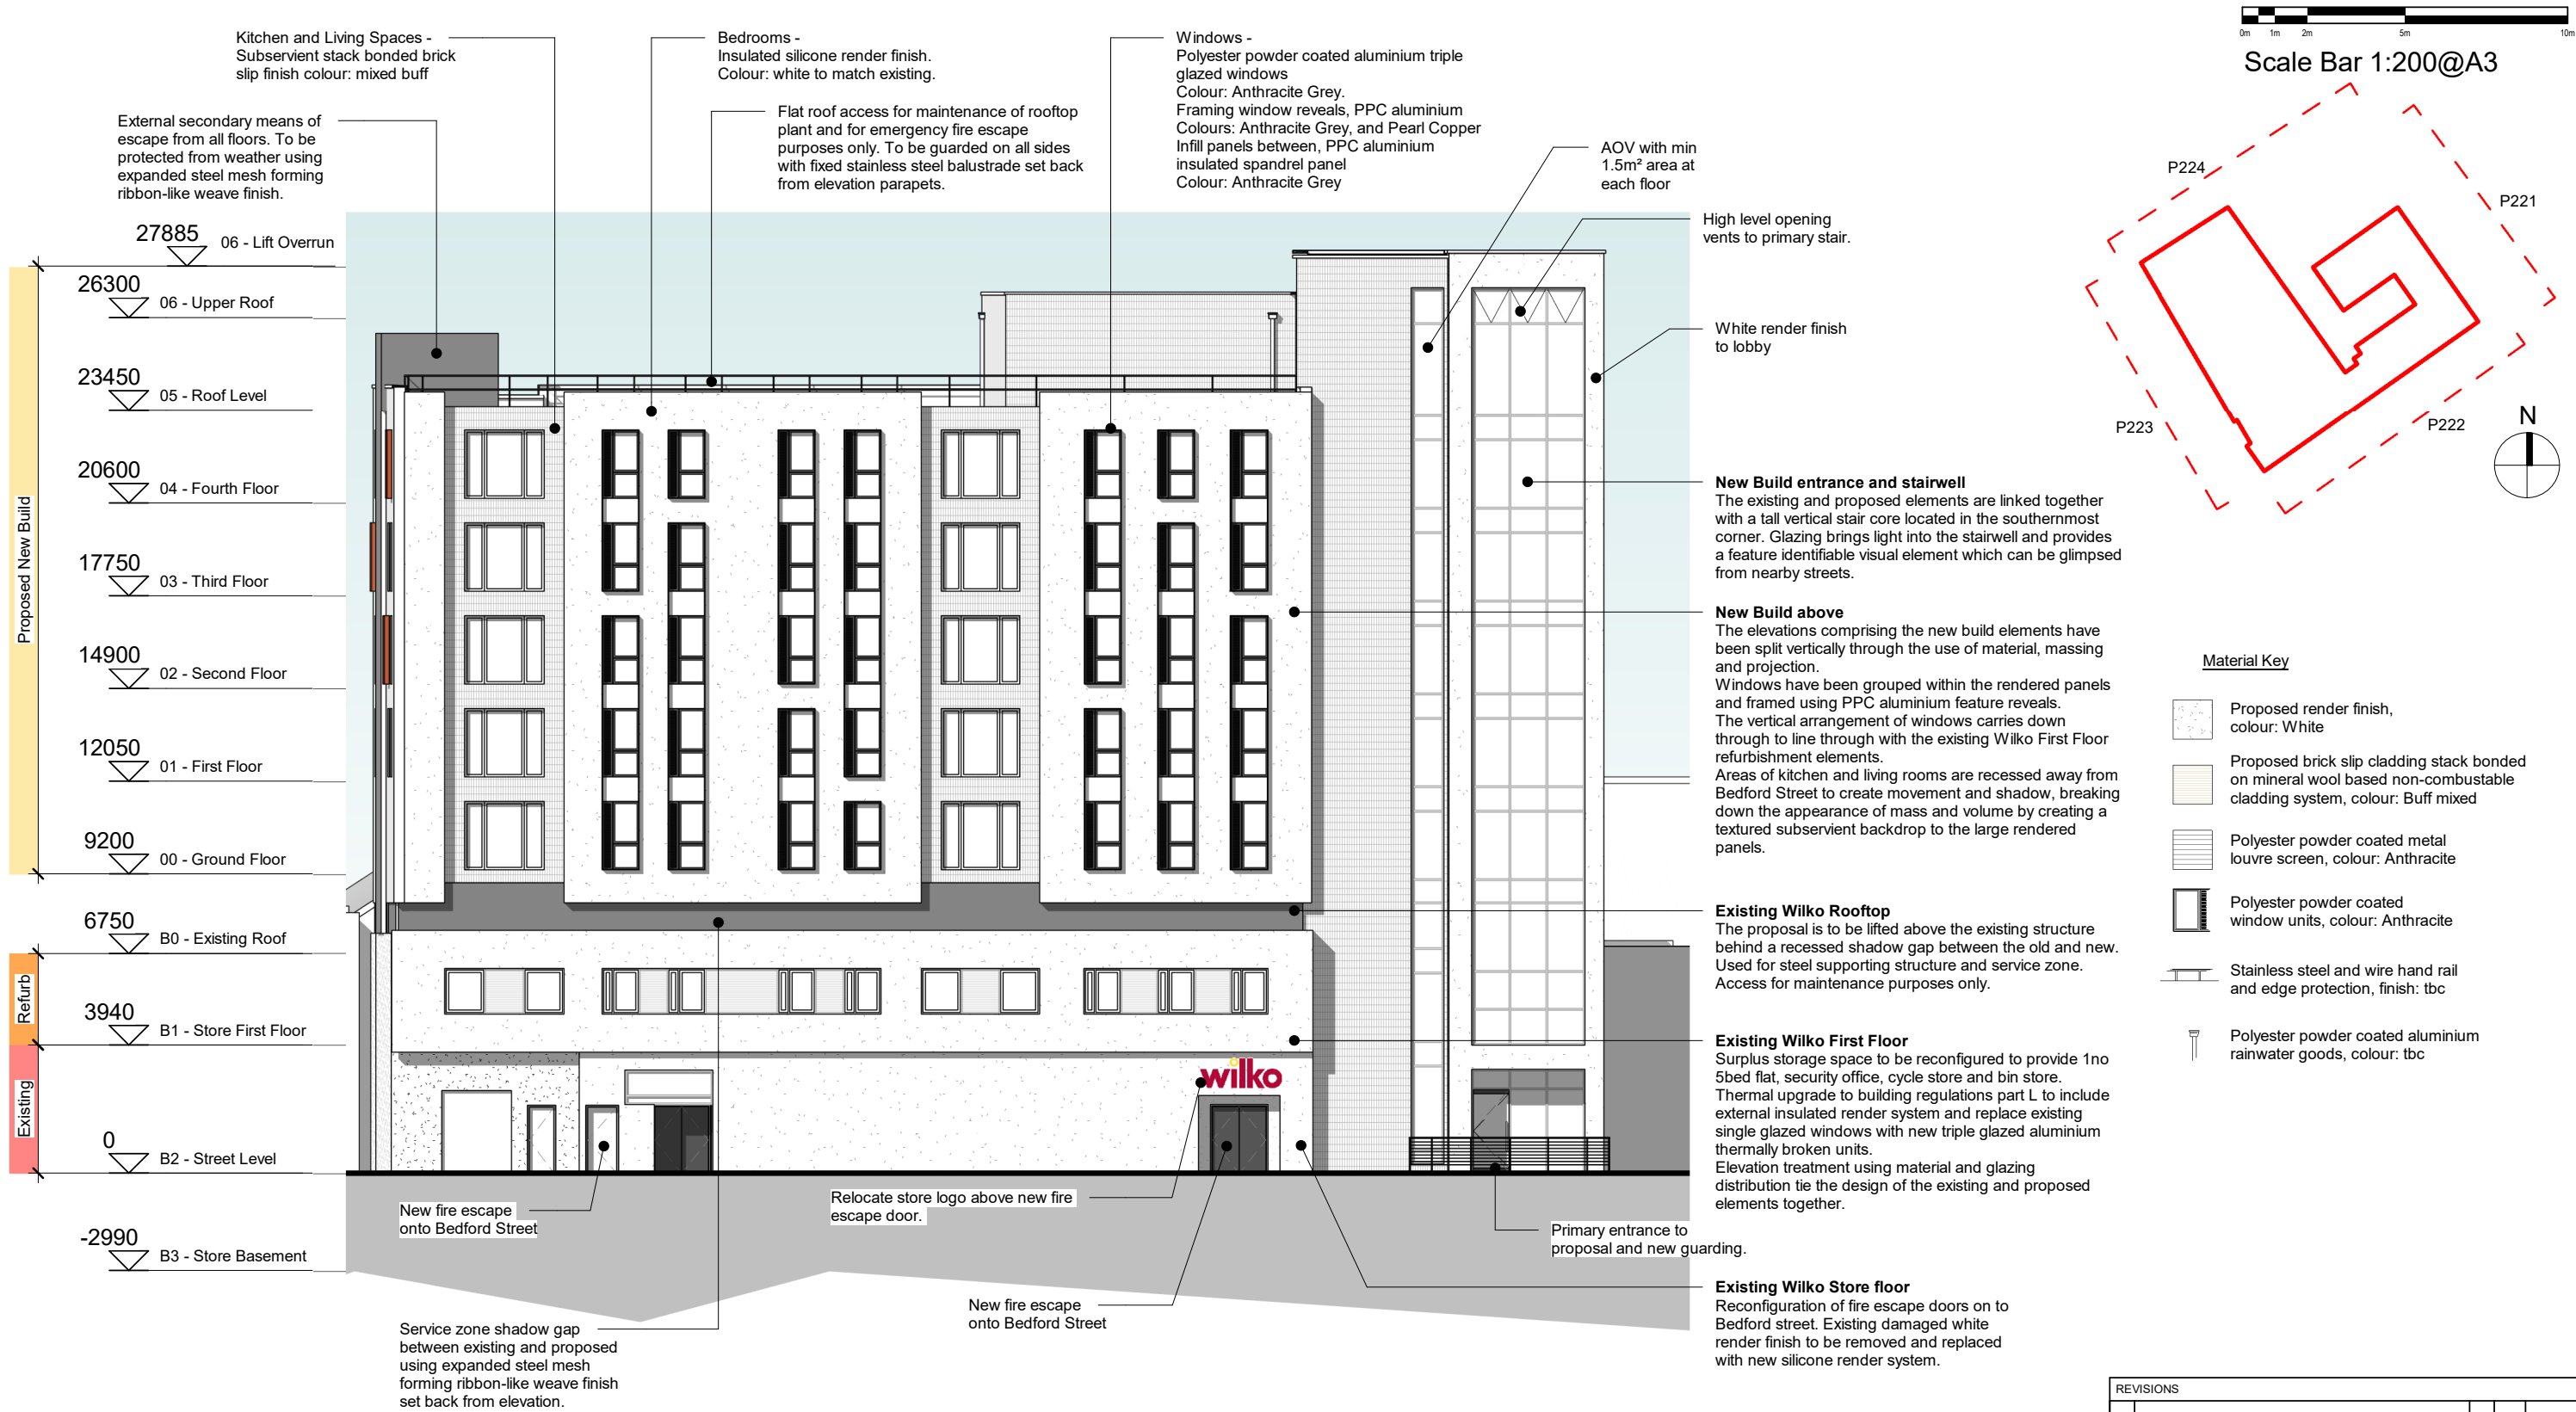

REVISIONS				
Rev	Description	by	chk	date
P1	Revised Levels, Revised to Ensuites, Revised Courtyard	JAH	DJS	15.08.2017
P2	Minor revisions and additional notes	JAH	DJS	31.08.2017
P3	Redesign to single storey block	JAH	DJS	25.11.2017
P4	Redesigned to four bed flats	JAH	DJS	15.12.2017
P5	Material notes revised	JAH	DJS	05.04.2018
P6	Secondary means of escape added, Reconfiguration of store first floor.	JAH	DJS	18.07.2018
P7	Revised rear elevation and existing first floor windows as proposed	JAH	DJS	27.02.2019

Project name: Vahnea Student Residences, Bognor Regis	Project No: 16102	Drawing No: P223	Revision: P7	Status: PLANNING	This drawing is the copyright of Cover Storey Architects LLP All dimensions must be verified on site prior to construction Do not scale this drawing except for planning application purposes
Drawing name: Elevations - South West Proposed	Scale @ A3: As indicated	Drawn By: JAH	Checked By: DJS	Date NOV 2017	

Cover Storey Architects
Cover Storey Architects LLP
18 St Georges Avenue, Havant
Tel. 02392 006266
info@coverstoreyarchitects.co.uk
PO9 2RX
www.coverstorey.co.uk