



- NOTES:**
1. Do not scale this drawing except for Planning purposes.
 2. Use figured dimensions only,
 3. All dimensions must be checked on site by the contractor prior to commencement of work.
 4. All construction details are indicative and are to be checked and confirmed on site and any divergence's are to be agreed with the Contract Administrator.
 5. This drawing is the copyright of ACB Architectural Services



GROUND FLOOR PLAN
Scale 1:100

 

FIRST FLOOR PLAN
Scale 1:100

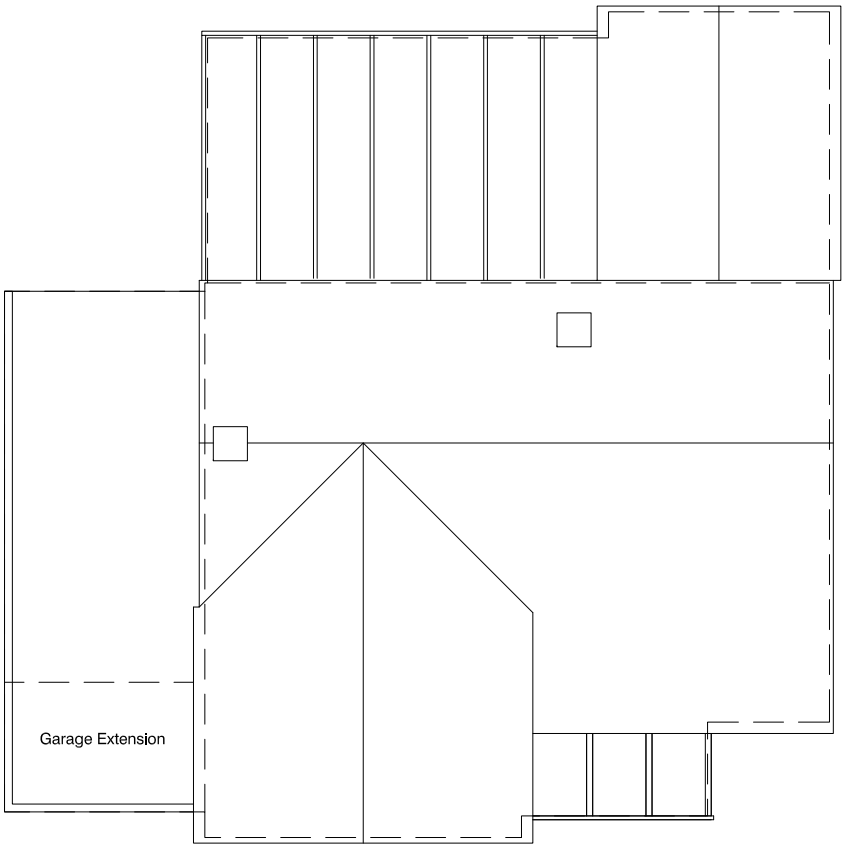

ROOF PLAN
Scale 1:100

PROPOSED GARAGE CONVERSION AND EXTENSION
ROSLYN, 3bParklands Avenue, Bognor Regis PO21 2BA

ACB ARCHITECTURAL SERVICES

23 ELCOMBE CLOSE BRACKLESHAM BAY
CHICHESTER WEST SUSSEX PO20 8QZ
07870487367 andy.bell@virgin.net

FLOOR & ROOF PLANS AS PROPOSED			
Scale	1:100	@A3	drawn by ACB
Date	Oct 2020	checked	
Drawing Number		0116 - 005	