


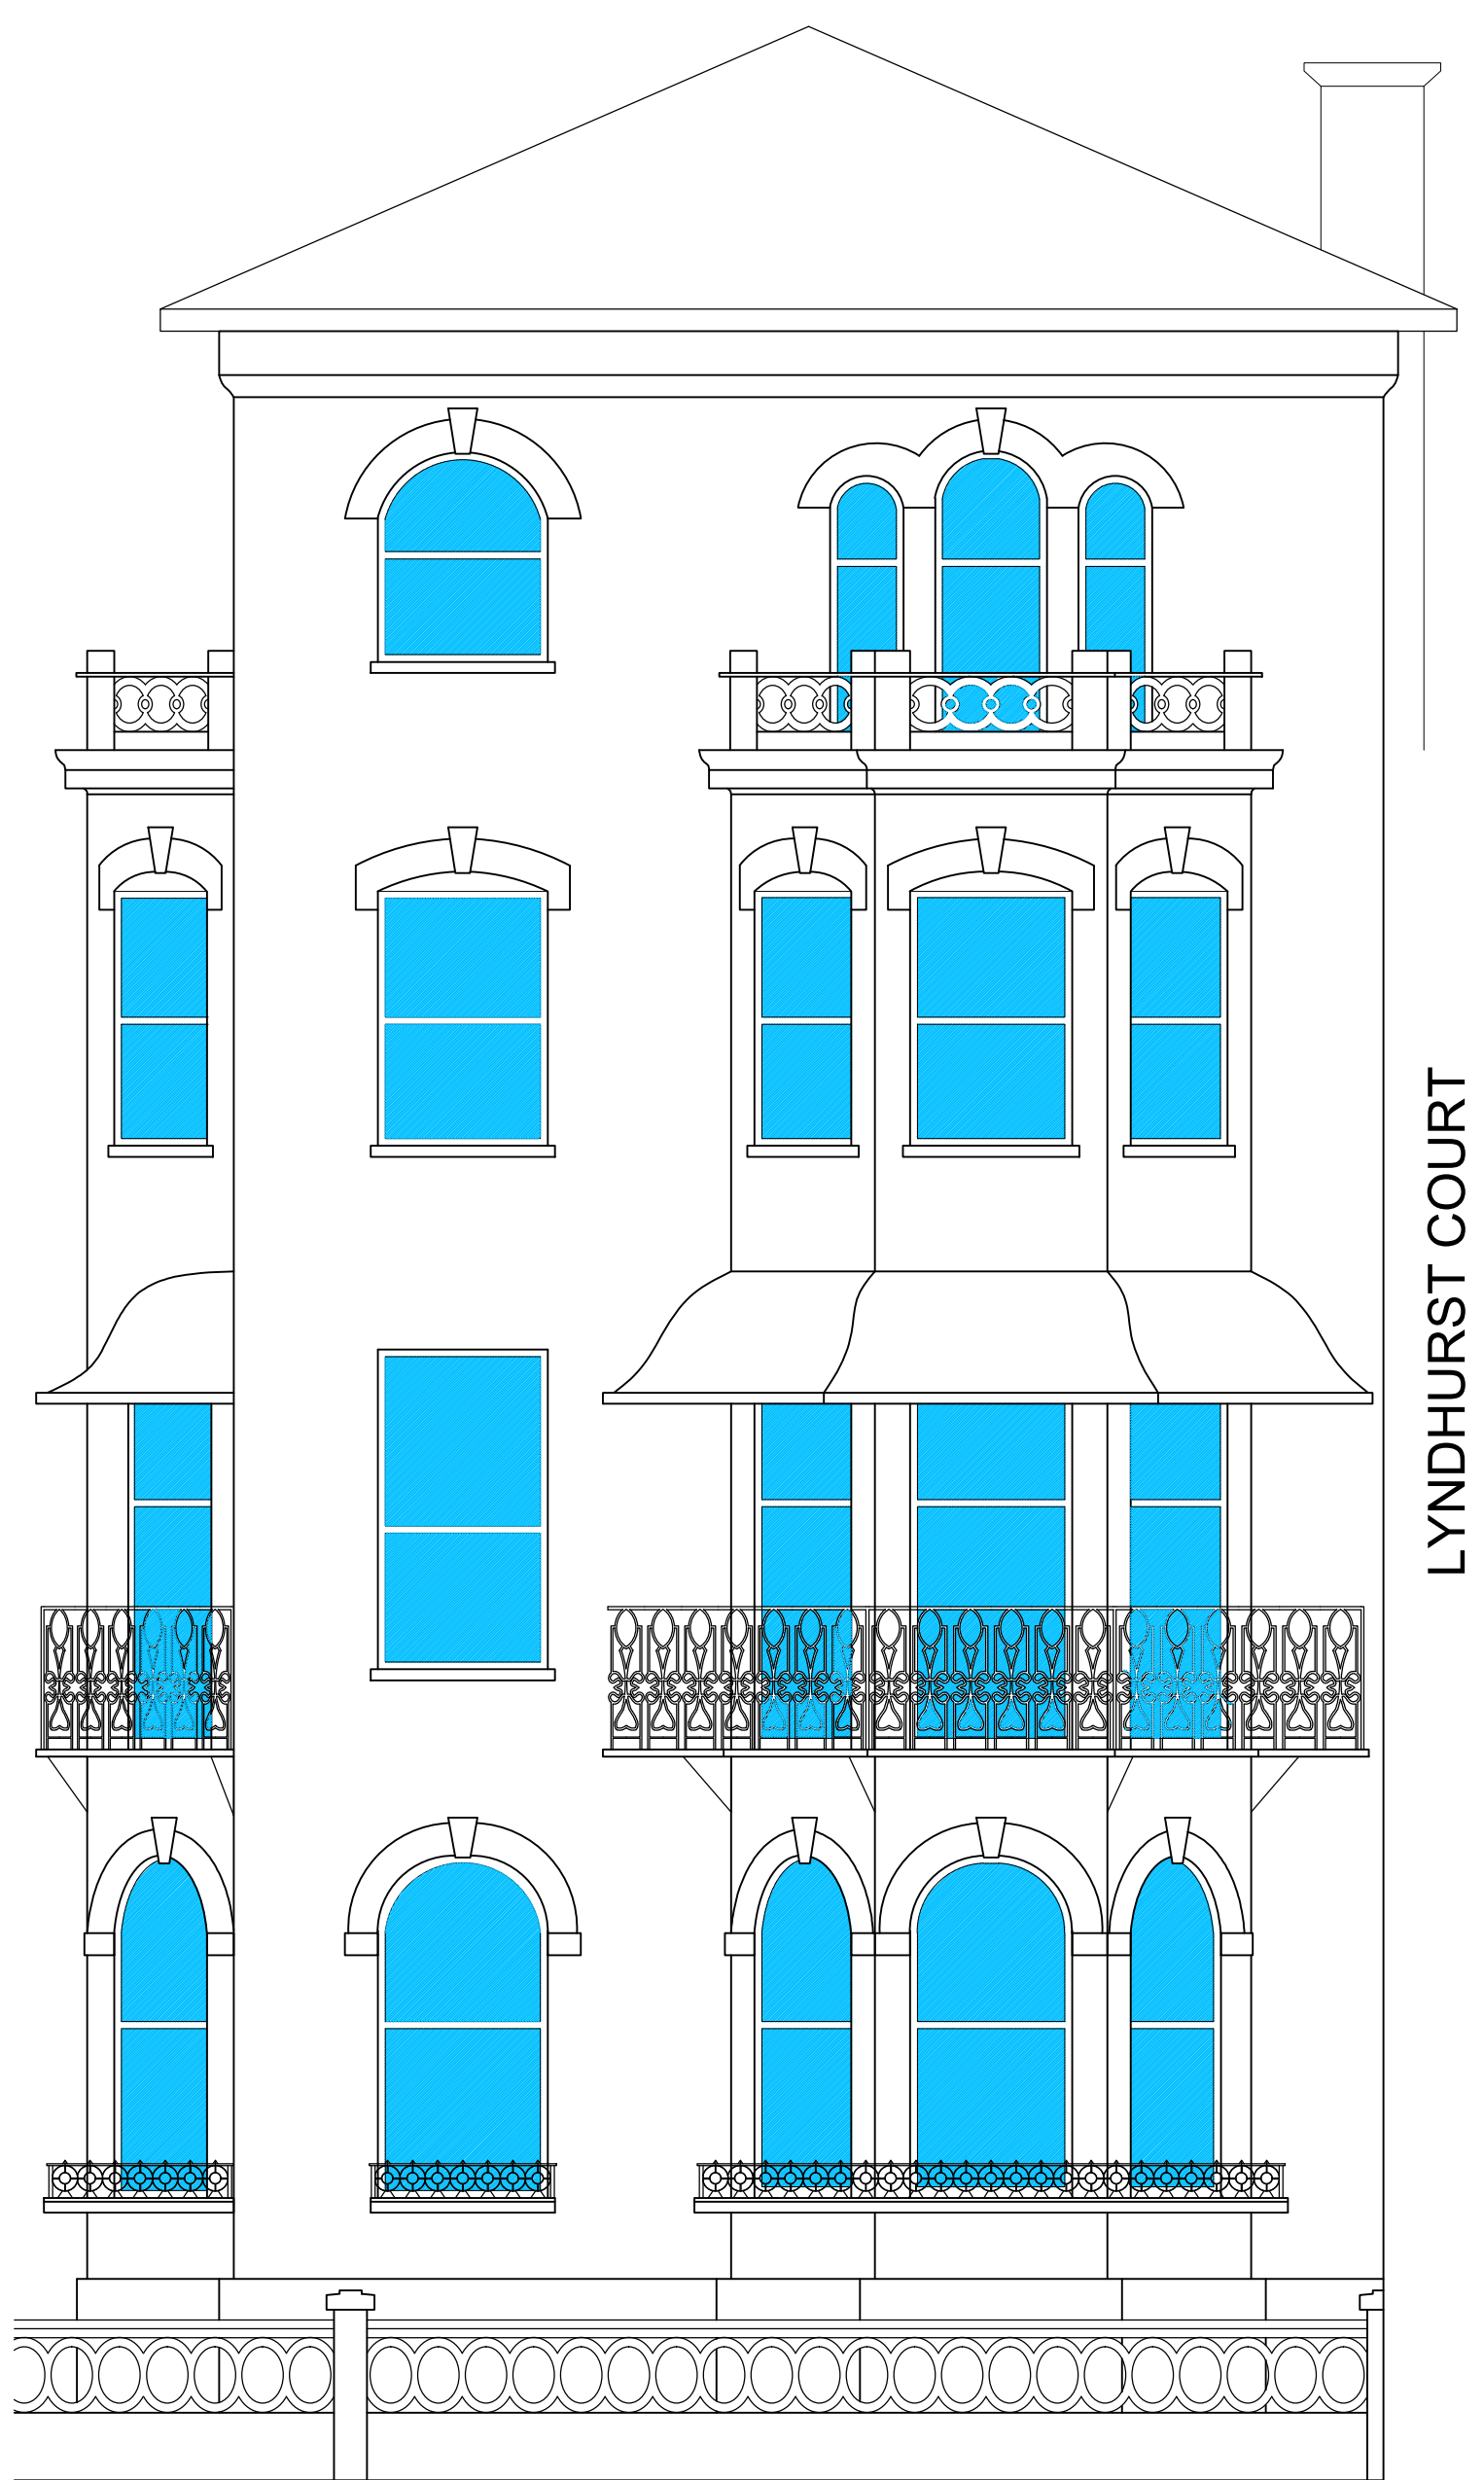

Existing West Part Elevation
(Proposed west part elevation similar)
(1:50)



Existing South Elevation
(Proposed south elevation similar)
(1:50)

Revision:	Date:	Description:
-	-	-



PHILIP GOACHER ASSOCIATES
Consulting Civil and Structural Engineers

Park House • 122A Newland Road • Worthing • West Sussex • BN11 1LB
TEL: 01903 217723 • FAX: 01903 821987 • EMAIL: mail@pgoacher.co.uk
www.pgoacher.co.uk

Scale(s):	Date:
DNS@A1	JULY'19
Engineer:	Checked:
OR	PJG

Parsons Son & Basley
Sussex Court, Park Rd., B. Regis
EXIST. & PROPOSED ELEVATIONS

Project No:	Drawing No:	Revision:
19106	002	-