



Licence OI 1433306
Scale 1:1250

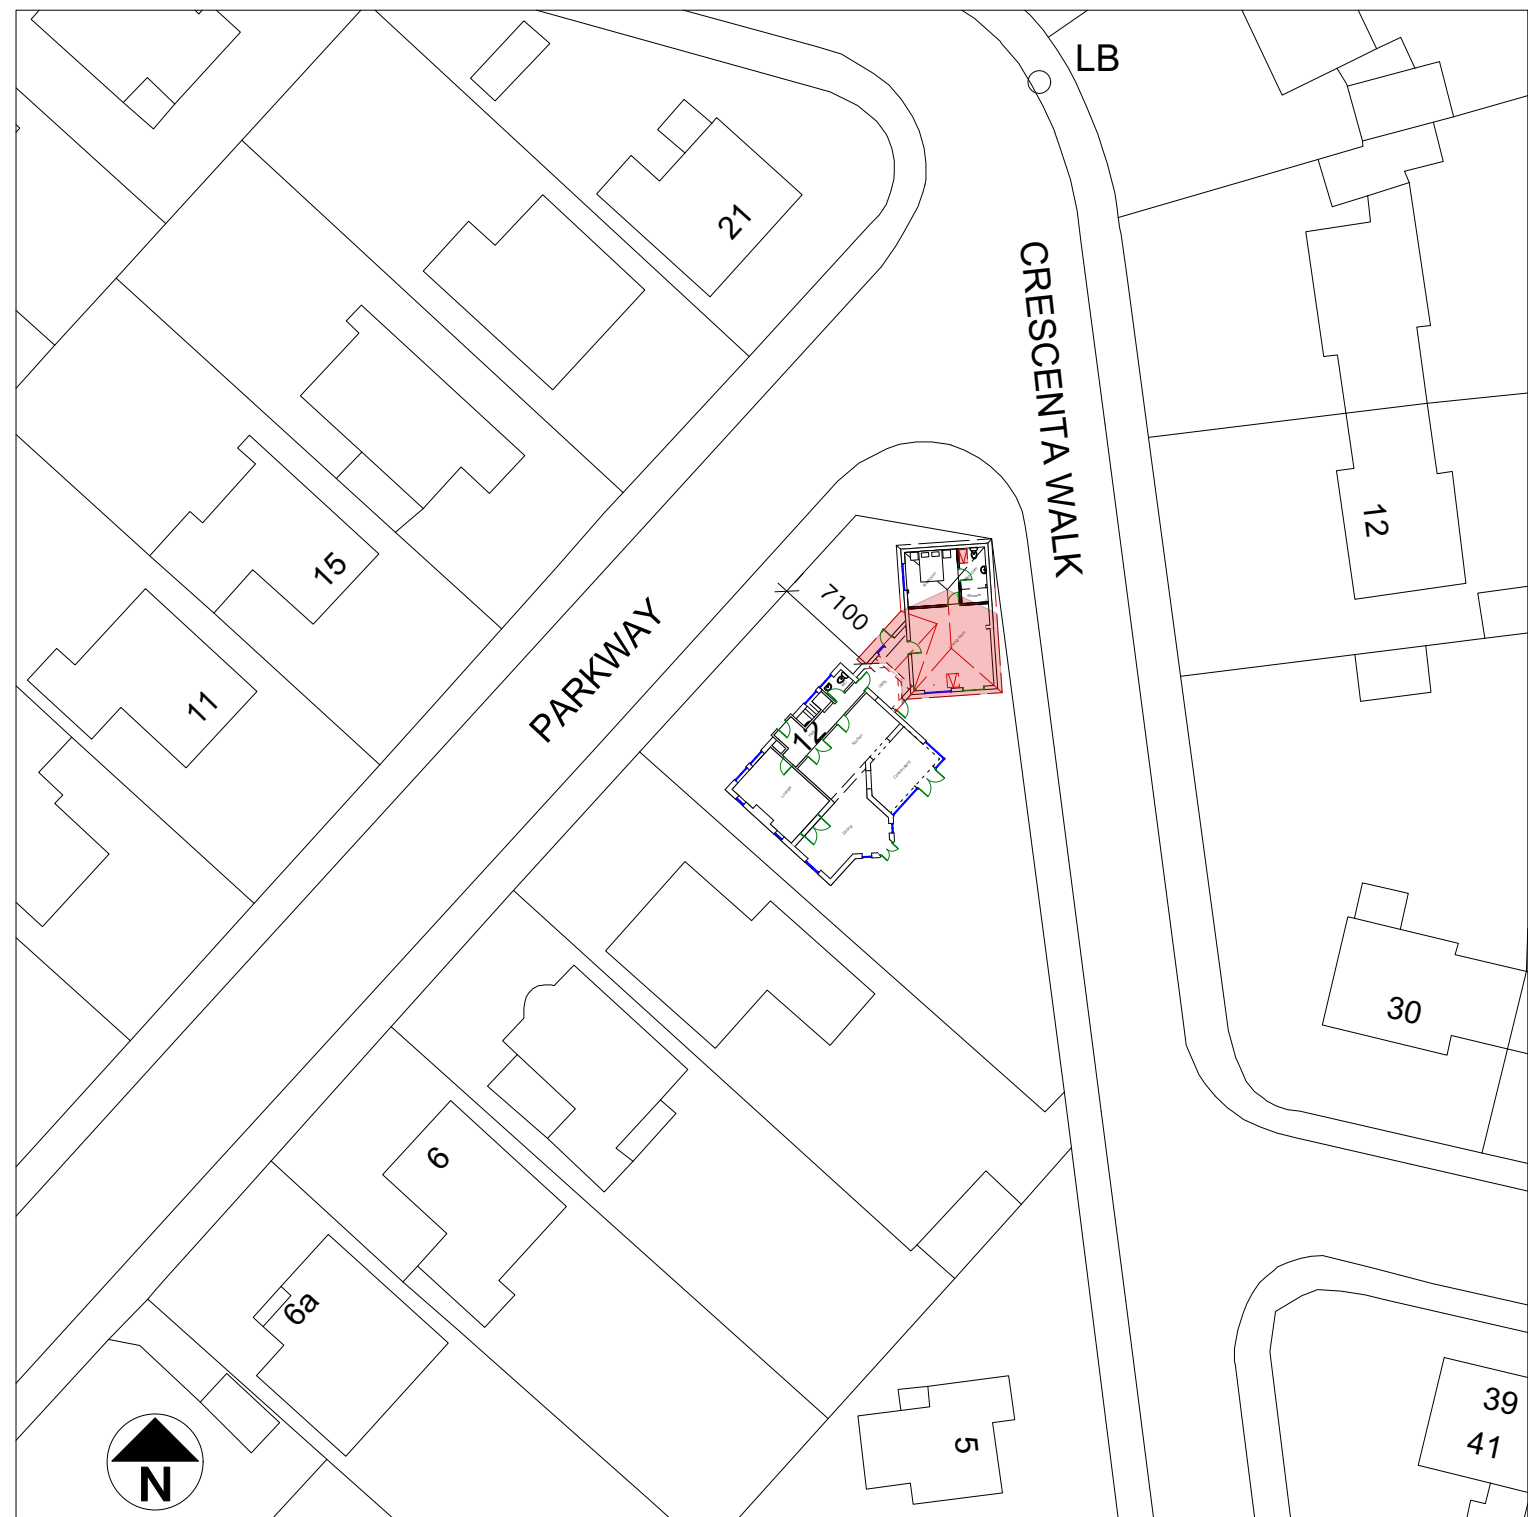

BLOCK PLAN 1:500

 

Paul Maggs MCIAT
Hazelwood, Harbolets Road,
West Chilmington RH20 2LG
Tel: 01798 813298
paul@pbproperties.co.uk
www.pbproperties.co.uk

Client: **Ruff**

Site Address:
**12 Parkway
Bognor regis
PO21 2XR**


Project Name:
**Convert and extend
garage for
Ancillary Accommodation**

Date: **05/11/2020**

Scales:
1:1250, 1:500

Plan No. **D 1120/515/01**

Drawings produced using Vectorworks CAD. Only
written dimensions to be respected.
Copyright protected to PB Properties

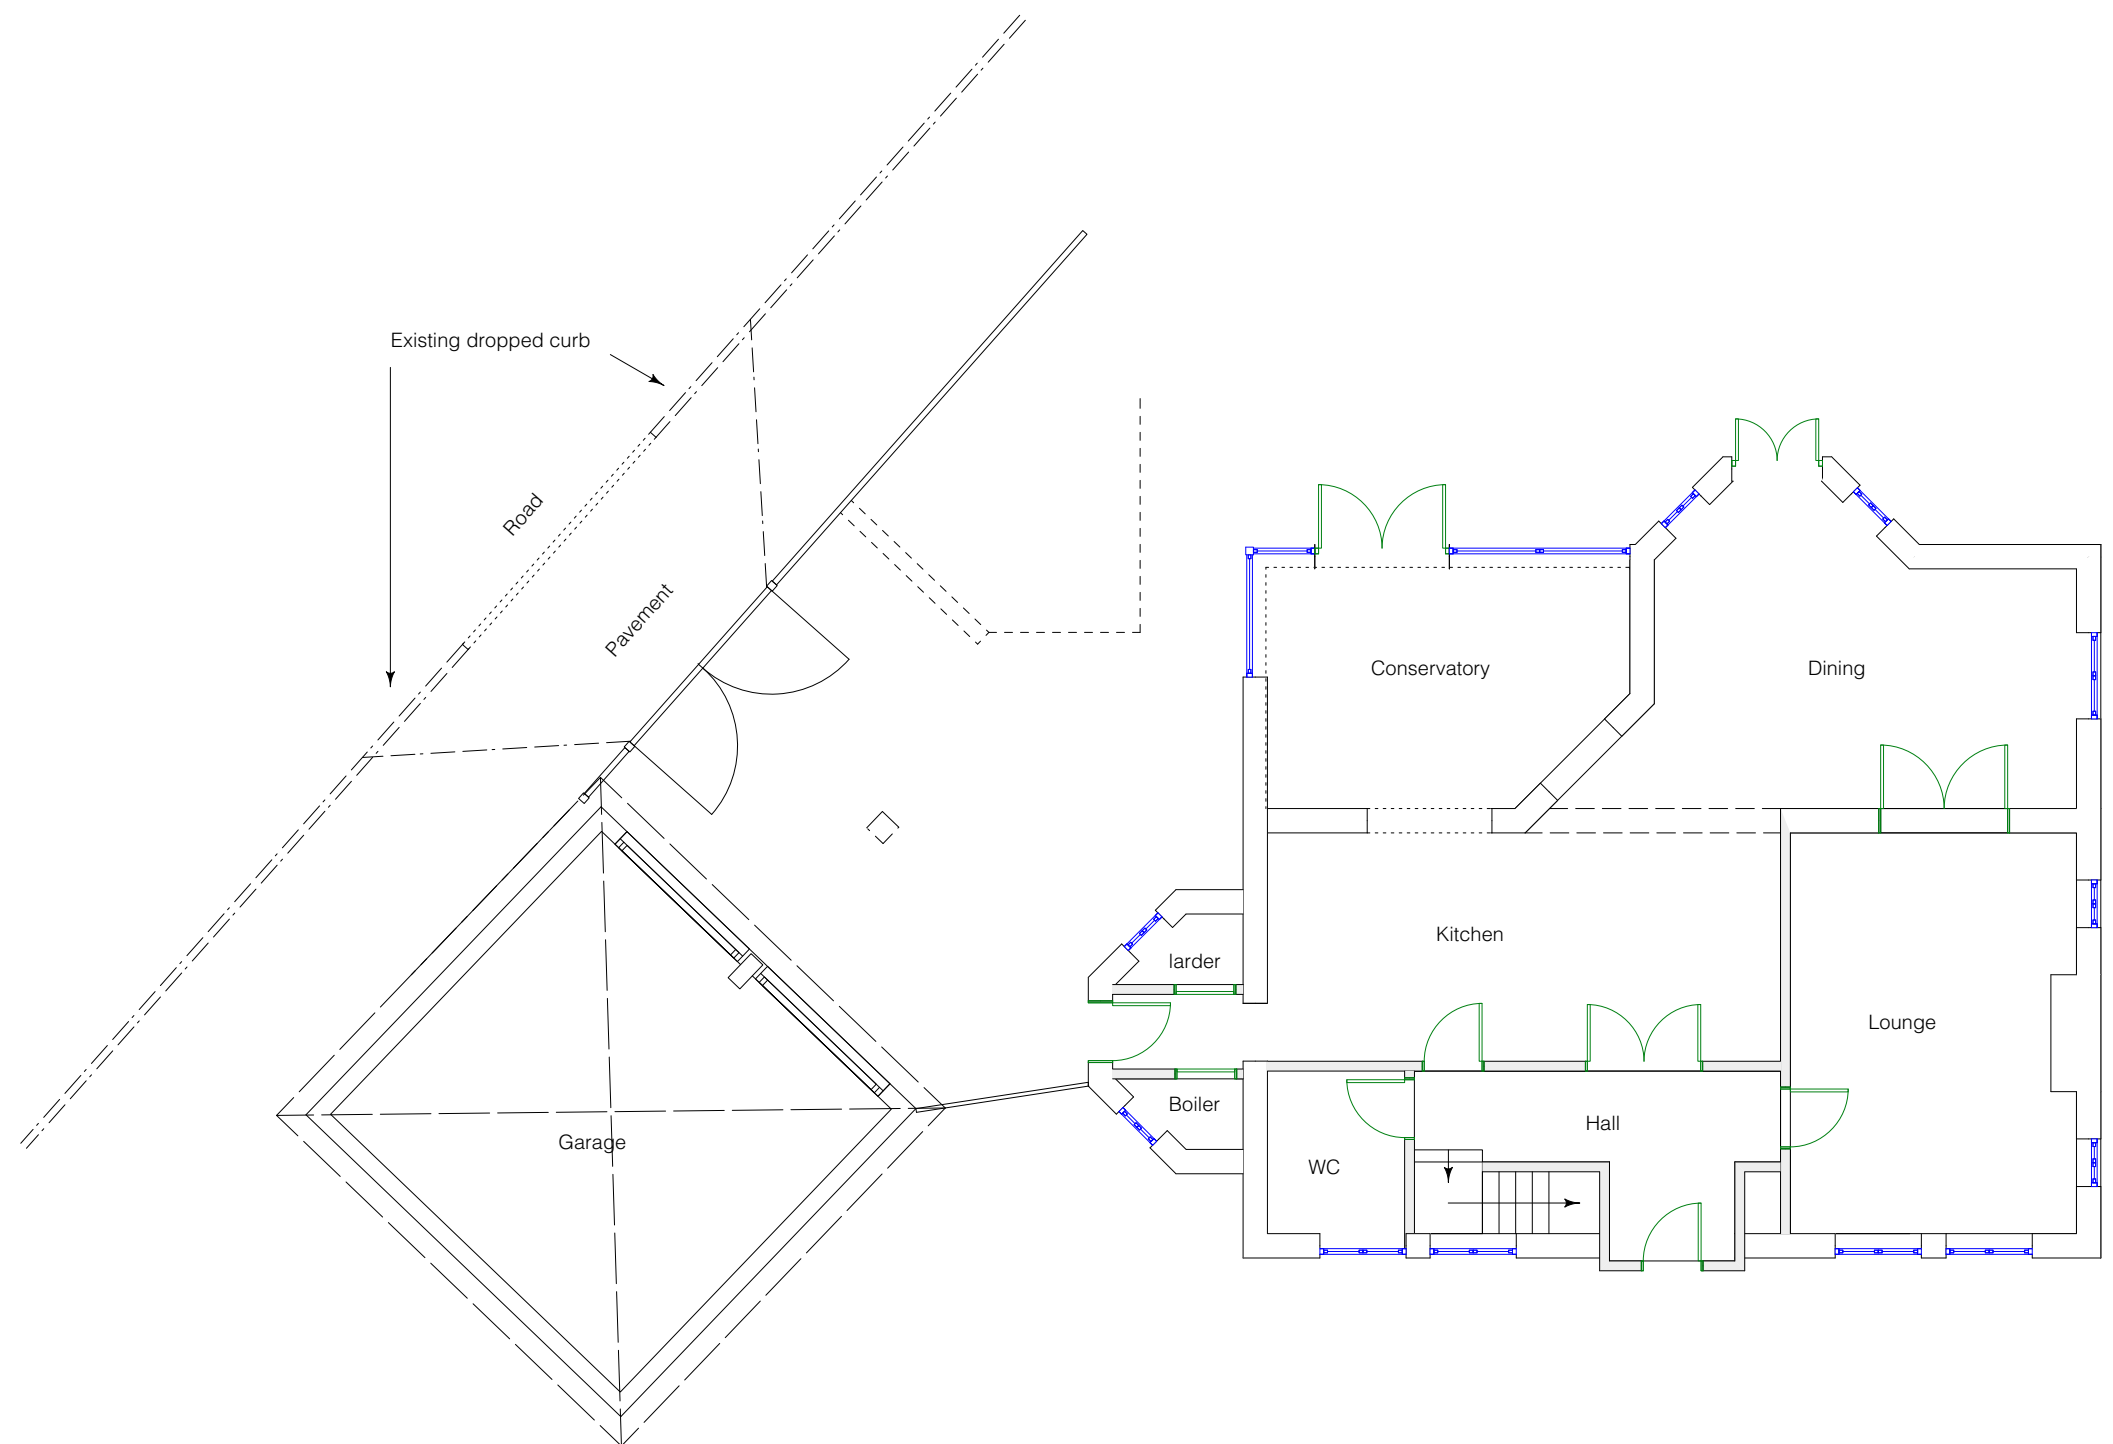

EXISTING FLOOR PLAN

0 1 2 3 4 5 M



Paul Maggs MCIAT
Hazelwood, Harbolets Road,
West Chilmington RH20 2LG
Tel: 01798 813298
paul@pbproperties.co.uk
www.pbproperties.co.uk

Client: **Ruff**

Site Address:
**12 Parkway
Bognor regis
PO21 2XR**


Project Name:
**Convert and extend
garage for
Ancillary Accommodation**

Date: **05/11/2020**

Scales:
1:100

Plan No. **D 1120/515/02**

Drawings produced using Vectorworks CAD. Only
written dimensions to be respected.
Copyright protected to PB Properties

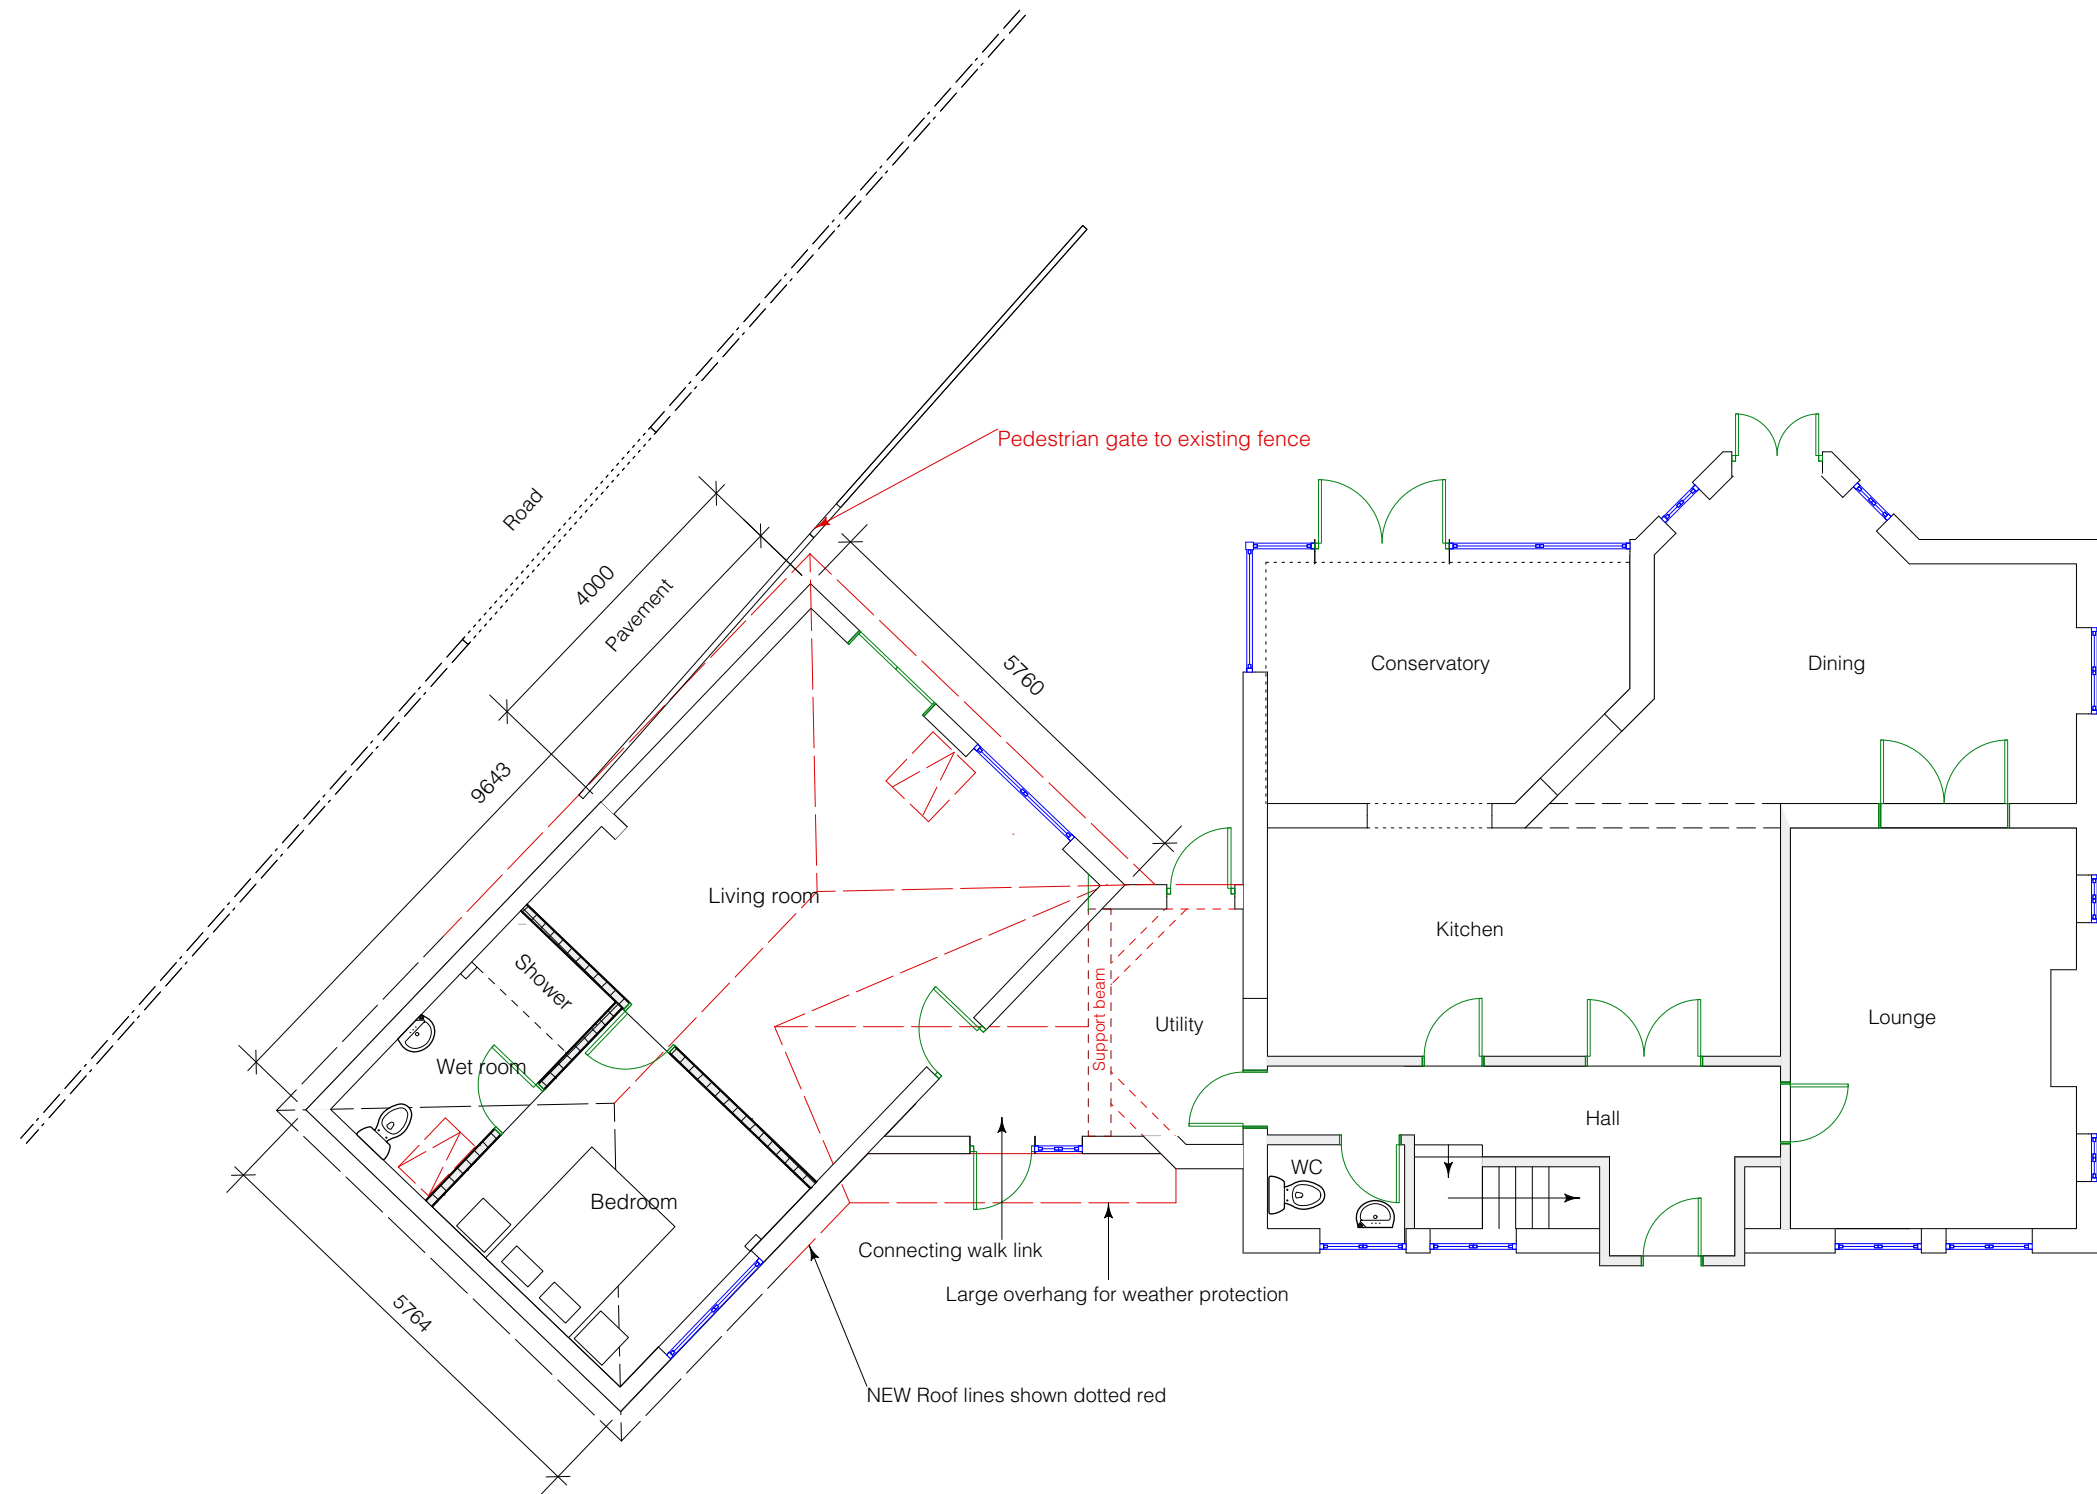

PROPOSED FLOOR PLAN

0 1 2 3 4 5 M



Paul Maggs MCIAT
Hazelwood, Harbolets Road,
West Chiltoning RH20 2LG
Tel: 01798 813298
paul@pbproperties.co.uk
www.pbproperties.co.uk

Client: **Ruff**

Site Address:
**12 Parkway
Bognor regis
PO21 2XR**


Project Name:
**Convert and extend
garage for
Ancillary Accommodation**


Date: **05/11/2020**

Scales:
1:100


Plan No. **D 1120/515/03**

Drawings produced using Vectorworks CAD. Only
written dimensions to be respected.
Copyright protected to PB Properties

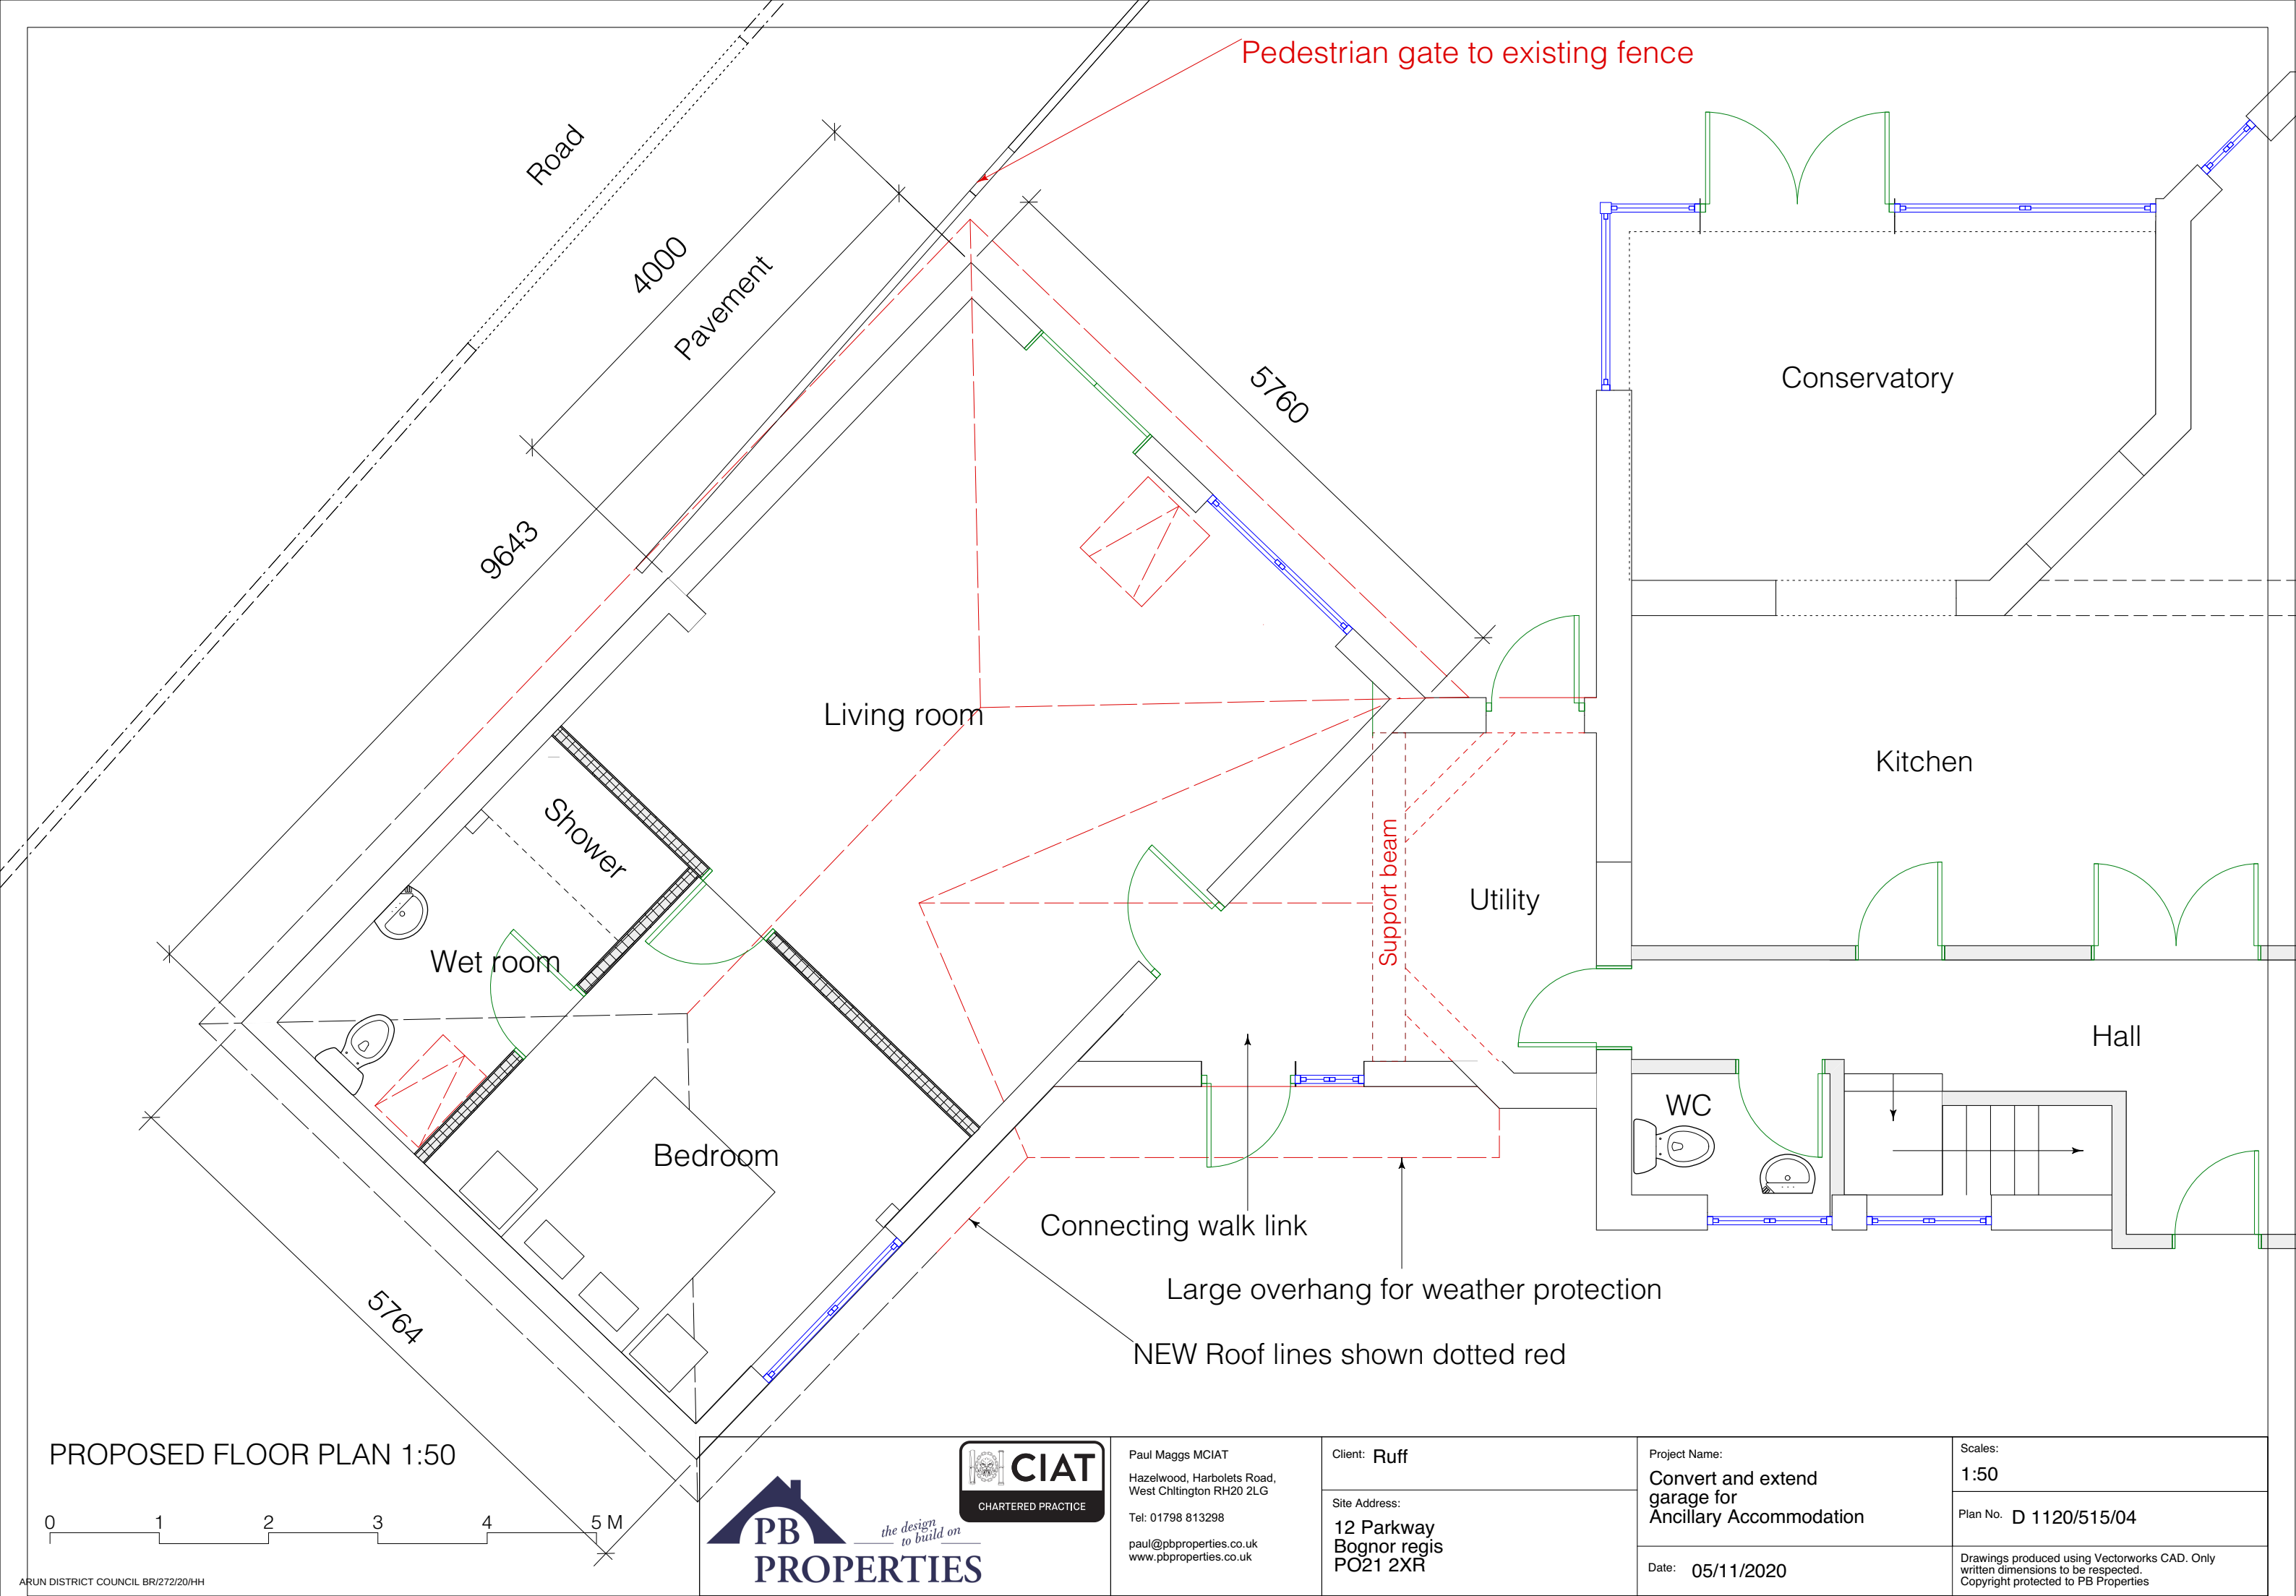

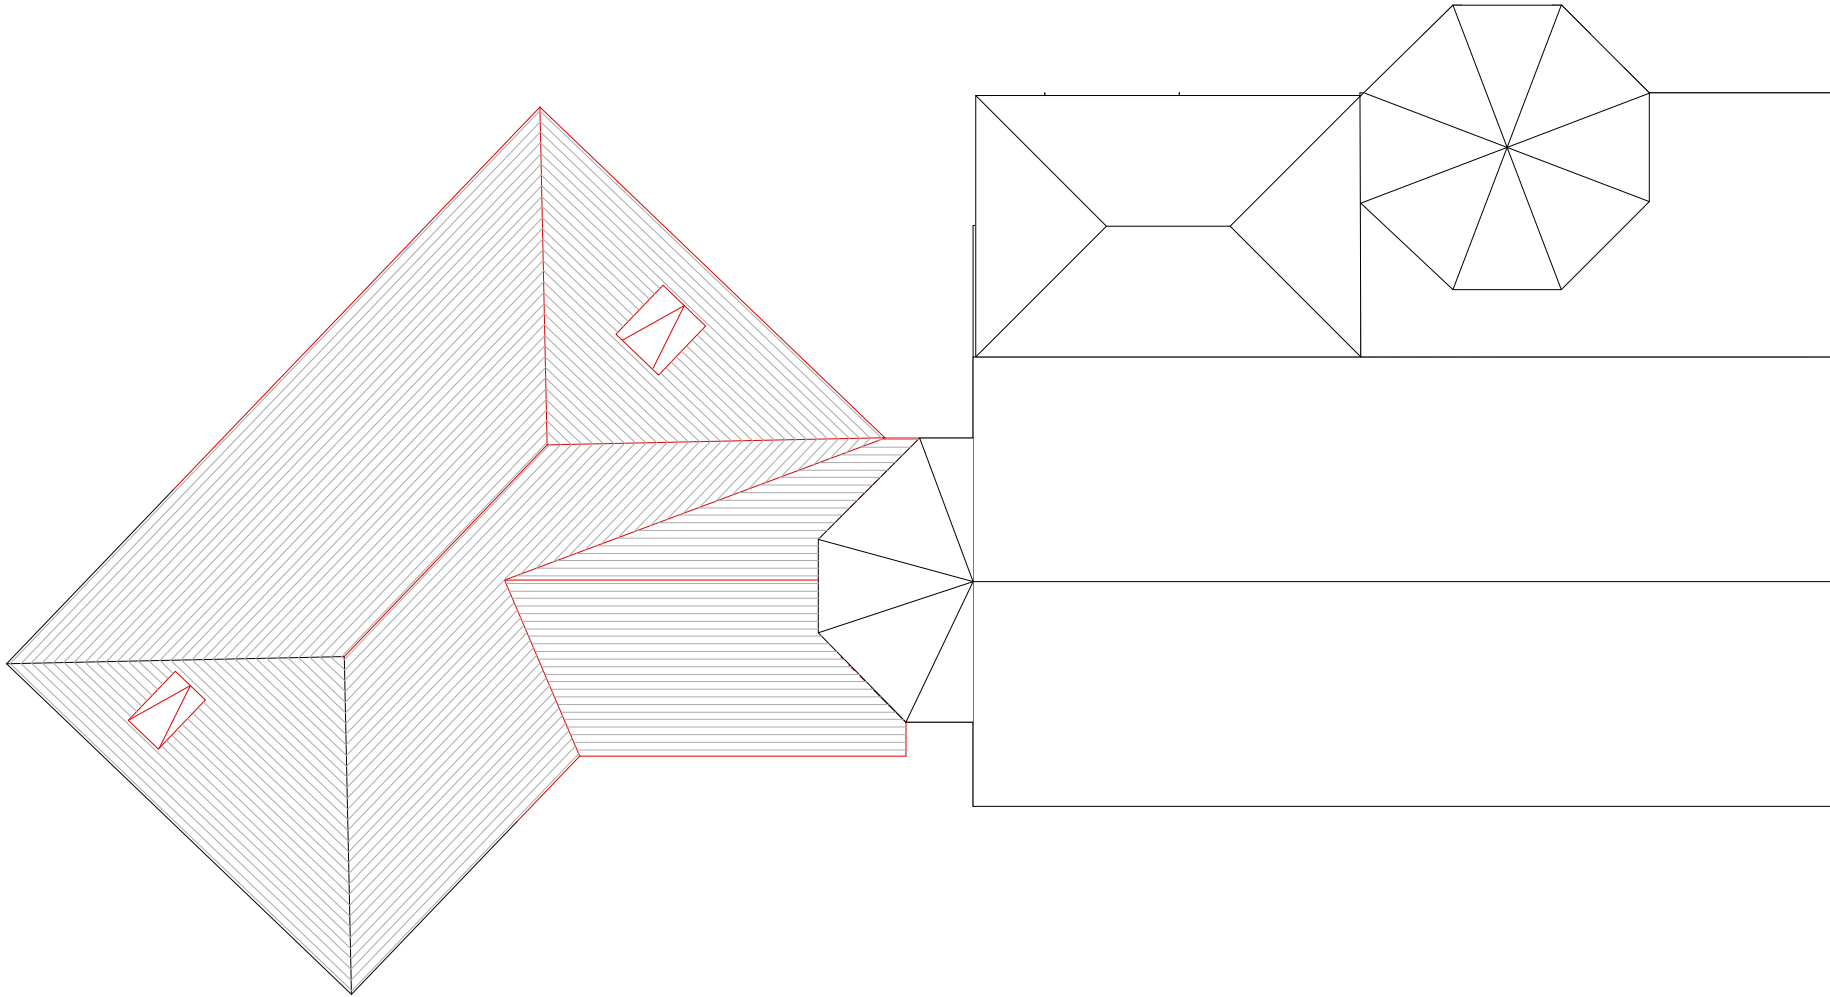

PROPOSED Roof plan
new elements lined red

 

ARUN DISTRICT COUNCIL BR/272/20/HH



Paul Maggs MCIAT
Hazelwood, Harbolets Road,
West Chilmington RH20 2LG
Tel: 01798 813298
paul@pbproperties.co.uk
www.pbproperties.co.uk

Client: **Ruff**

Site Address:
**12 Parkway
Bognor regis
PO21 2XR**

Project Name:
**Convert and extend
garage for
Ancillary Accommodation**

Date: **05/11/2020**


Scales:
1:100

Plan No. **D 1120/515/05**

Drawings produced using Vectorworks CAD. Only
written dimensions to be respected.
Copyright protected to PB Properties





NORTH EAST

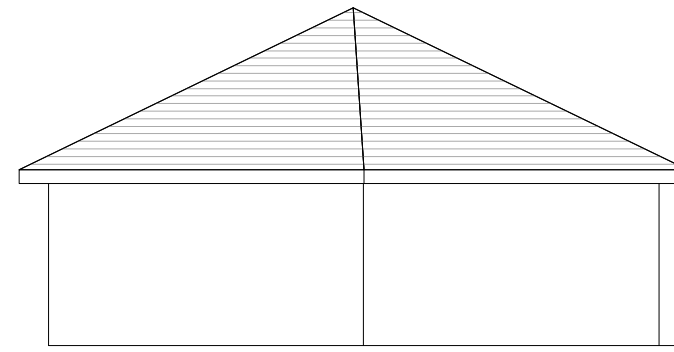

NORTH WEST FRONT



SOUTH EAST

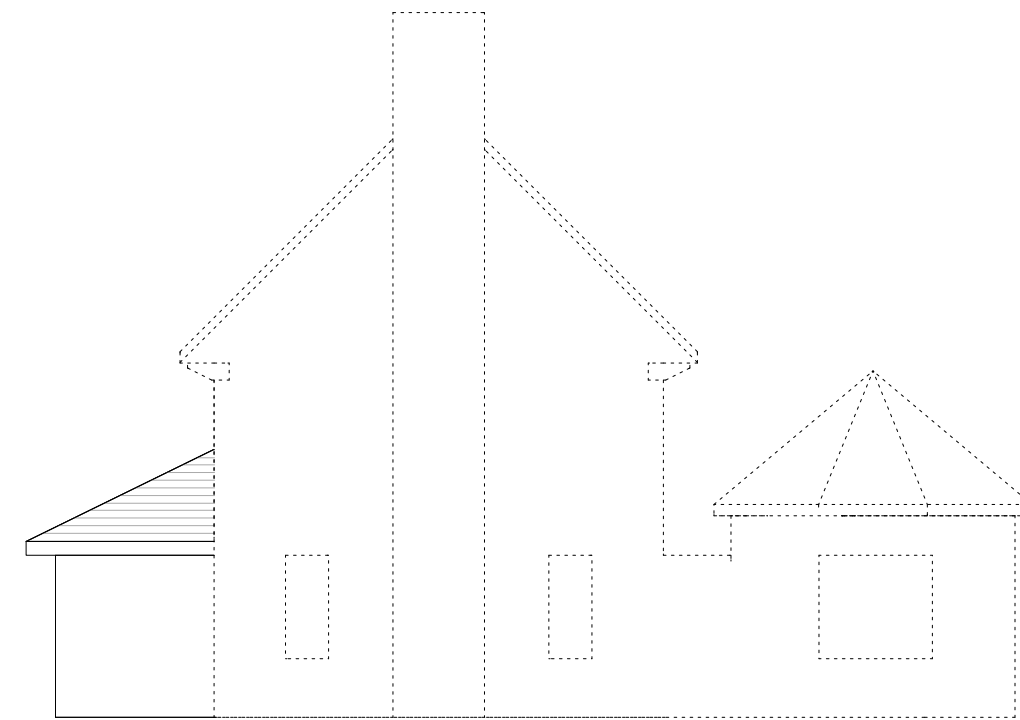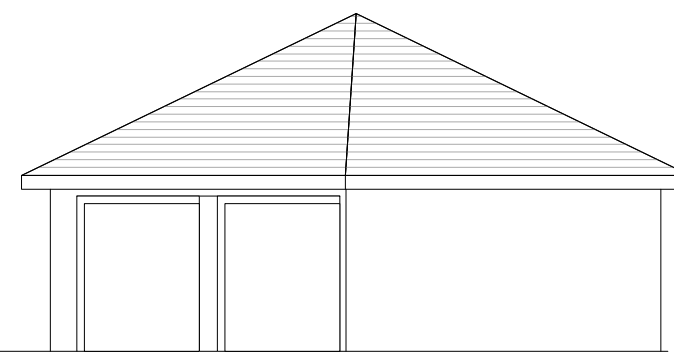

SOUTH WEST

EXISTING ELEVATIONS

0 1 2 3 4 5 M

ARUN DISTRICT COUNCIL BR/272/20/HH



Paul Maggs MCIAT
Hazelwood, Harbolets Road,
West Chiltonington RH20 2LG
Tel: 01798 813298
paul@pbproperties.co.uk
www.pbproperties.co.uk

Client: **Ruff**

Site Address:
**12 Parkway
Bognor regis
PO21 2XR**


Project Name:
**Convert and extend
garage for
Ancillary Accommodation**

Date: **05/11/2020**

Scales:
1:100

Plan No. **D 1120/515/06**


Drawings produced using Vectorworks CAD. Only
written dimensions to be respected.
Copyright protected to PB Properties

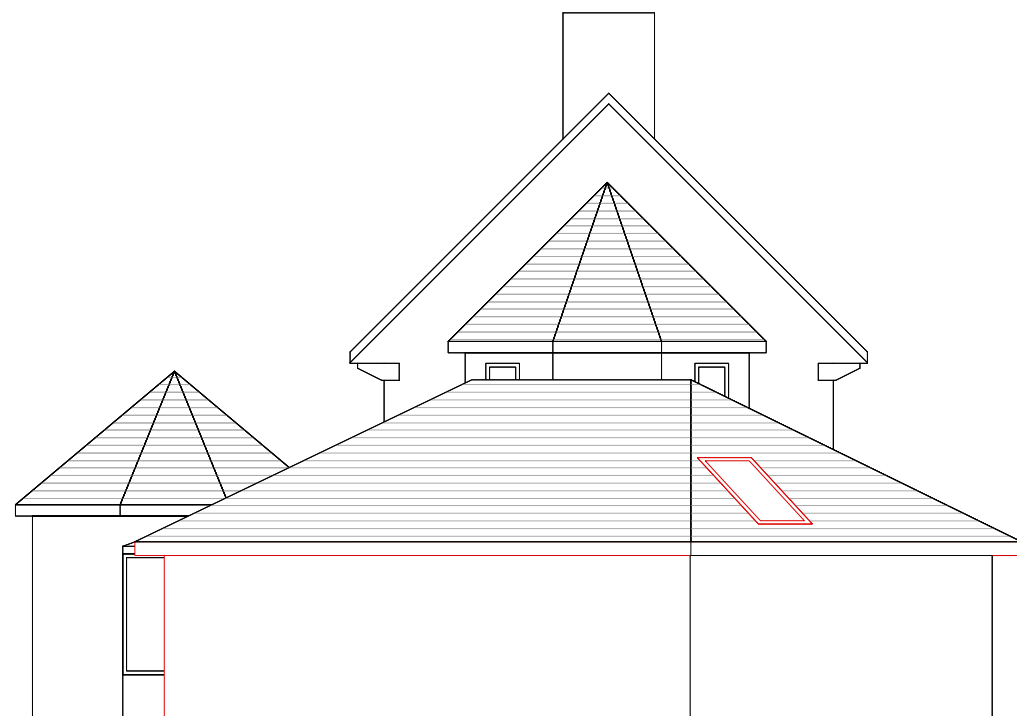


NORTH EAST



NORTH WEST FRONT

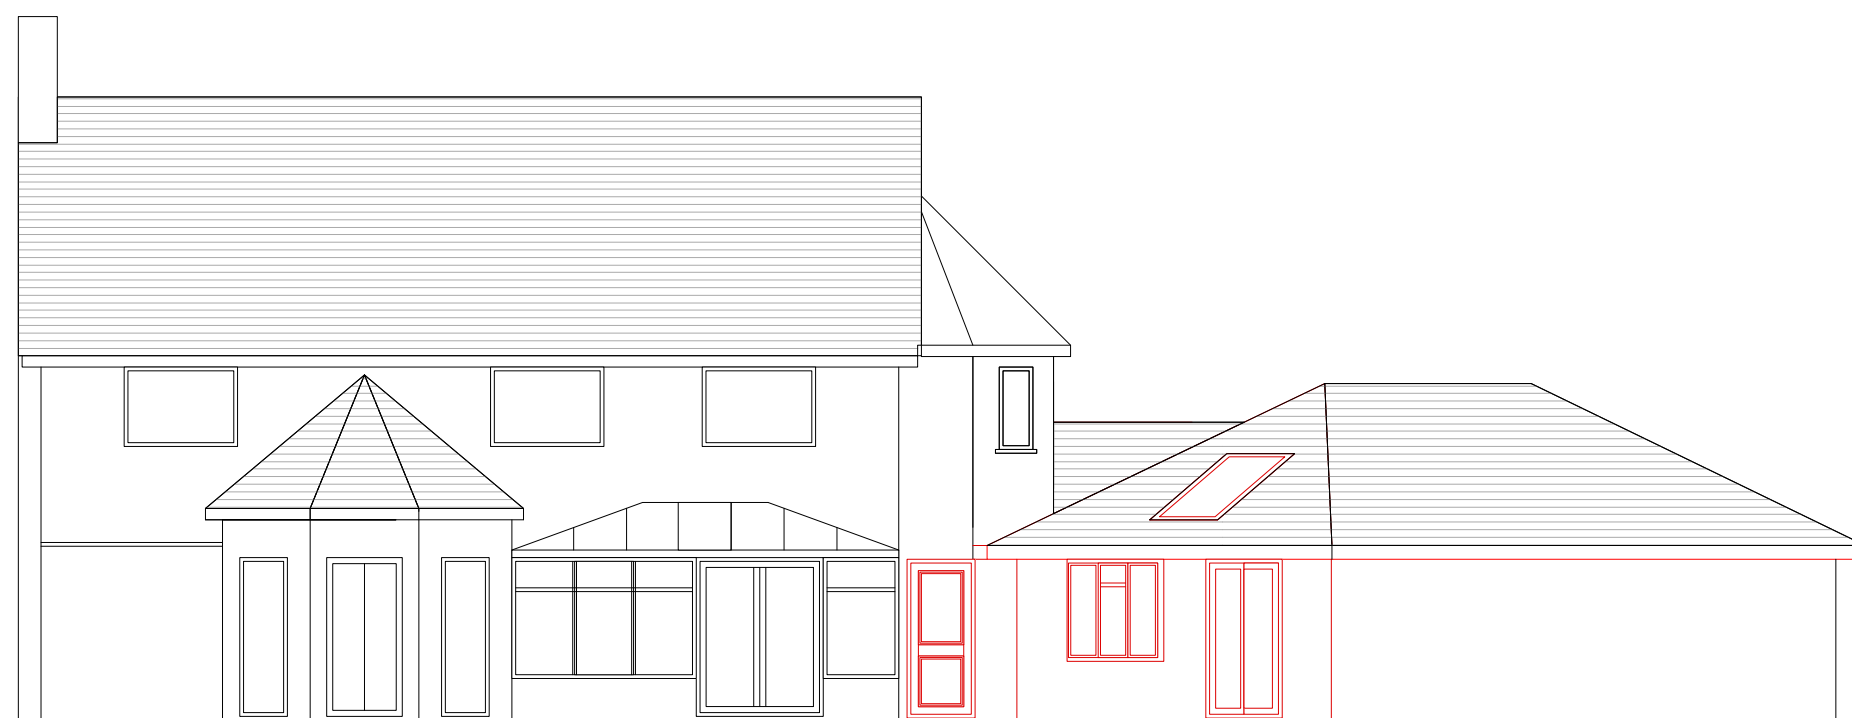

SOUTH EAST

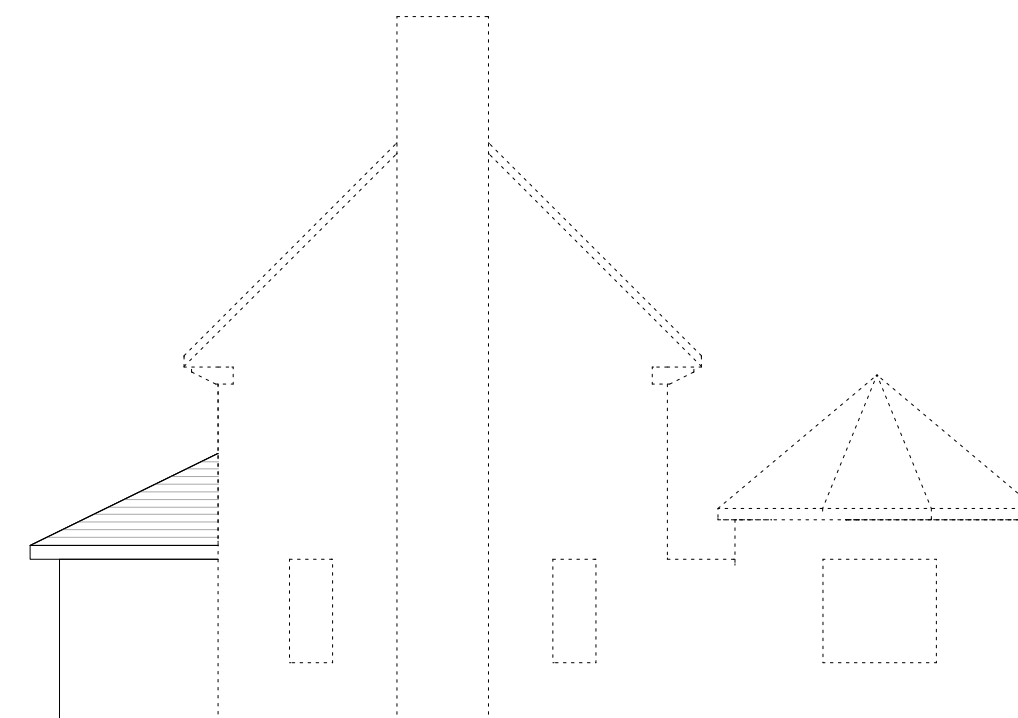

SOUTH WEST UNCHANGED

PROPOSED ELEVATIONS
NEW WORKS LINED RED

0 1 2 3 4 5 M



Paul Maggs MCIAT
Hazelwood, Harbolets Road,
West Chilton RH20 2LG
Tel: 01798 813298
paul@pbproperties.co.uk
www.pbproperties.co.uk

Client: **Ruff**

Site Address:
**12 Parkway
Bognor regis
PO21 2XR**


Project Name:
**Convert and extend
garage for
Ancillary Accommodation**

Date: **05/11/2020**


Scales:
1:100

Plan No. **D 1120/515/07**

Drawings produced using Vectorworks CAD. Only
written dimensions to be respected.
Copyright protected to PB Properties

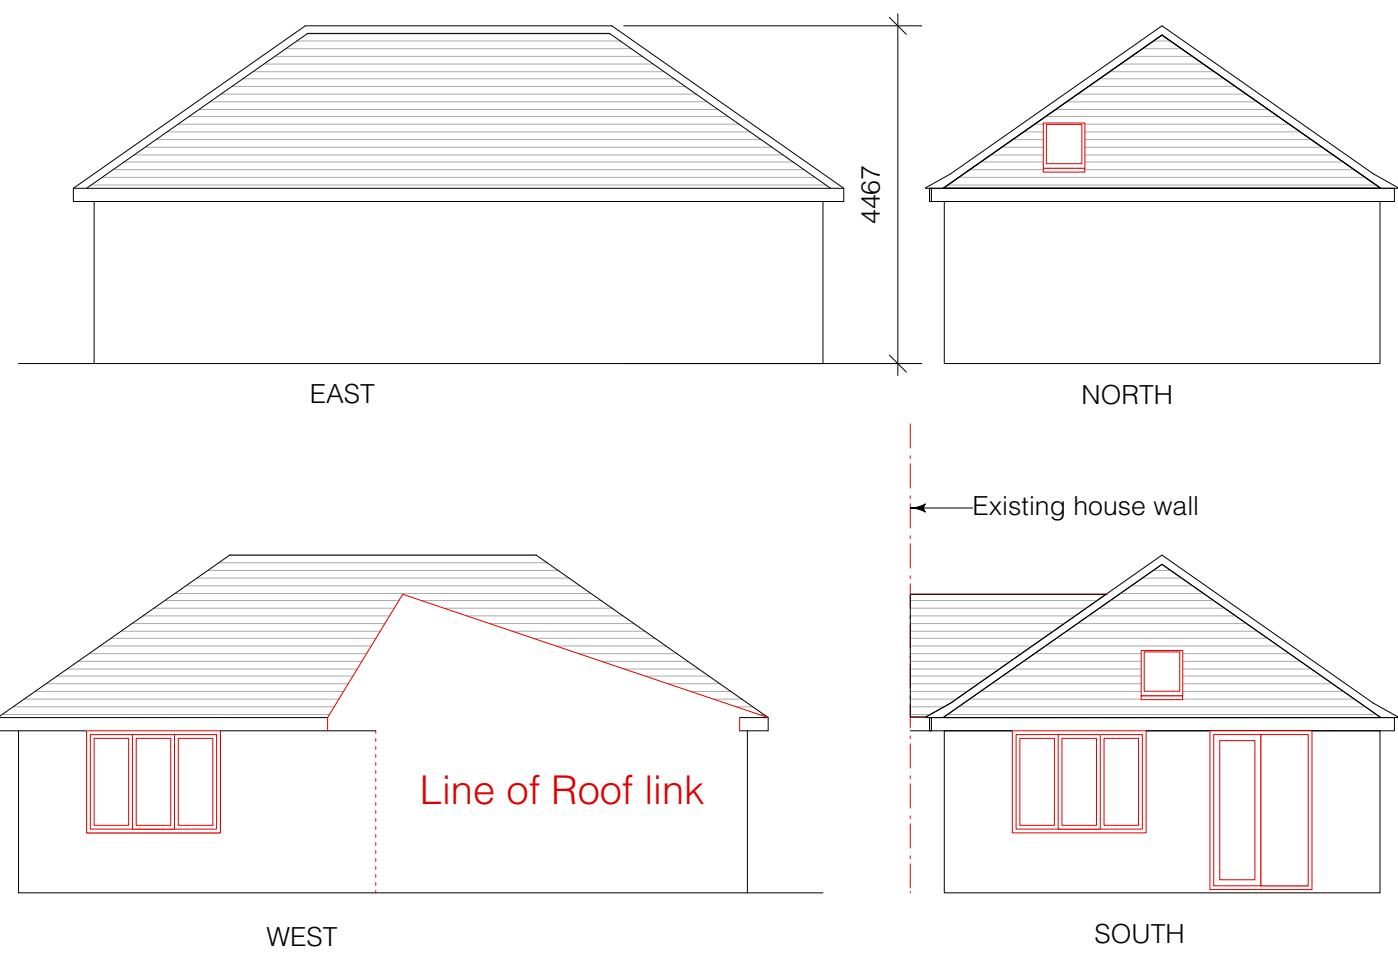

PROPOSED ELEVATIONS NEW
ANCILLARY BUILDING ONLY

 

ARUN DISTRICT COUNCIL BR/272/20/HH

 	Paul Maggs MCIAT Hazelwood, Harbolets Road, West Chilmington RH20 2LG Tel: 01798 813298 paul@pbproperties.co.uk www.pbproperties.co.uk	Client: Ruff	Project Name: Convert and extend garage for Ancillary Accommodation	Scales: 1:100
		Site Address: 12 Parkway Bognor regis PO21 2XR	Date: 05/11/2020	Plan No. D 1120/515/08 Drawings produced using Vectorworks CAD. Only written dimensions to be respected. Copyright protected to PB Properties