



NOTE
THIS DRAWING MAY BE SCALED FOR PLANNING PURPOSES ONLY.
ALL DIMENSIONS TO BE CHECKED ON SITE PRIOR TO COMMENCEMENT OF WORK. ALL DIMENSIONS RELATING TO SUB-CONTRACTORS OR SUPPLIERS WORK MUST BE CHECKED AND AGREED BETWEEN THE GENERAL CONTRACTOR, THE SUB-CONTRACTOR(S) AND / OR SUPPLIER(S). ALL DIMENSIONS ARE IN MILLIMETRES. ALL WORKS OR MATERIALS INDICATED ON THE DRAWING ARE TO BE TO THE LATEST BRITISH STANDARDS AND ARE TO BE CARRIED OUT IN ACCORDANCE WITH THE RELEVANT CODES OF PRACTICE OR RECOGNISED TRADE ASSOCIATION RECOMMENDATIONS AND PUBLICATIONS.
THIS DRAWING TO BE READ IN CONJUNCTION WITH ALL RELEVANT DRAWINGS AND SPECIFICATIONS OF OTHER CONSULTANTS.
ANY DISCREPANCIES TO BE BROUGHT TO THE ATTENTION OF THE DESIGNER, IF IN DOUBT ASK.

APPR	DATE	STATUS
CE	20/09/19	PLANNING APPROVAL

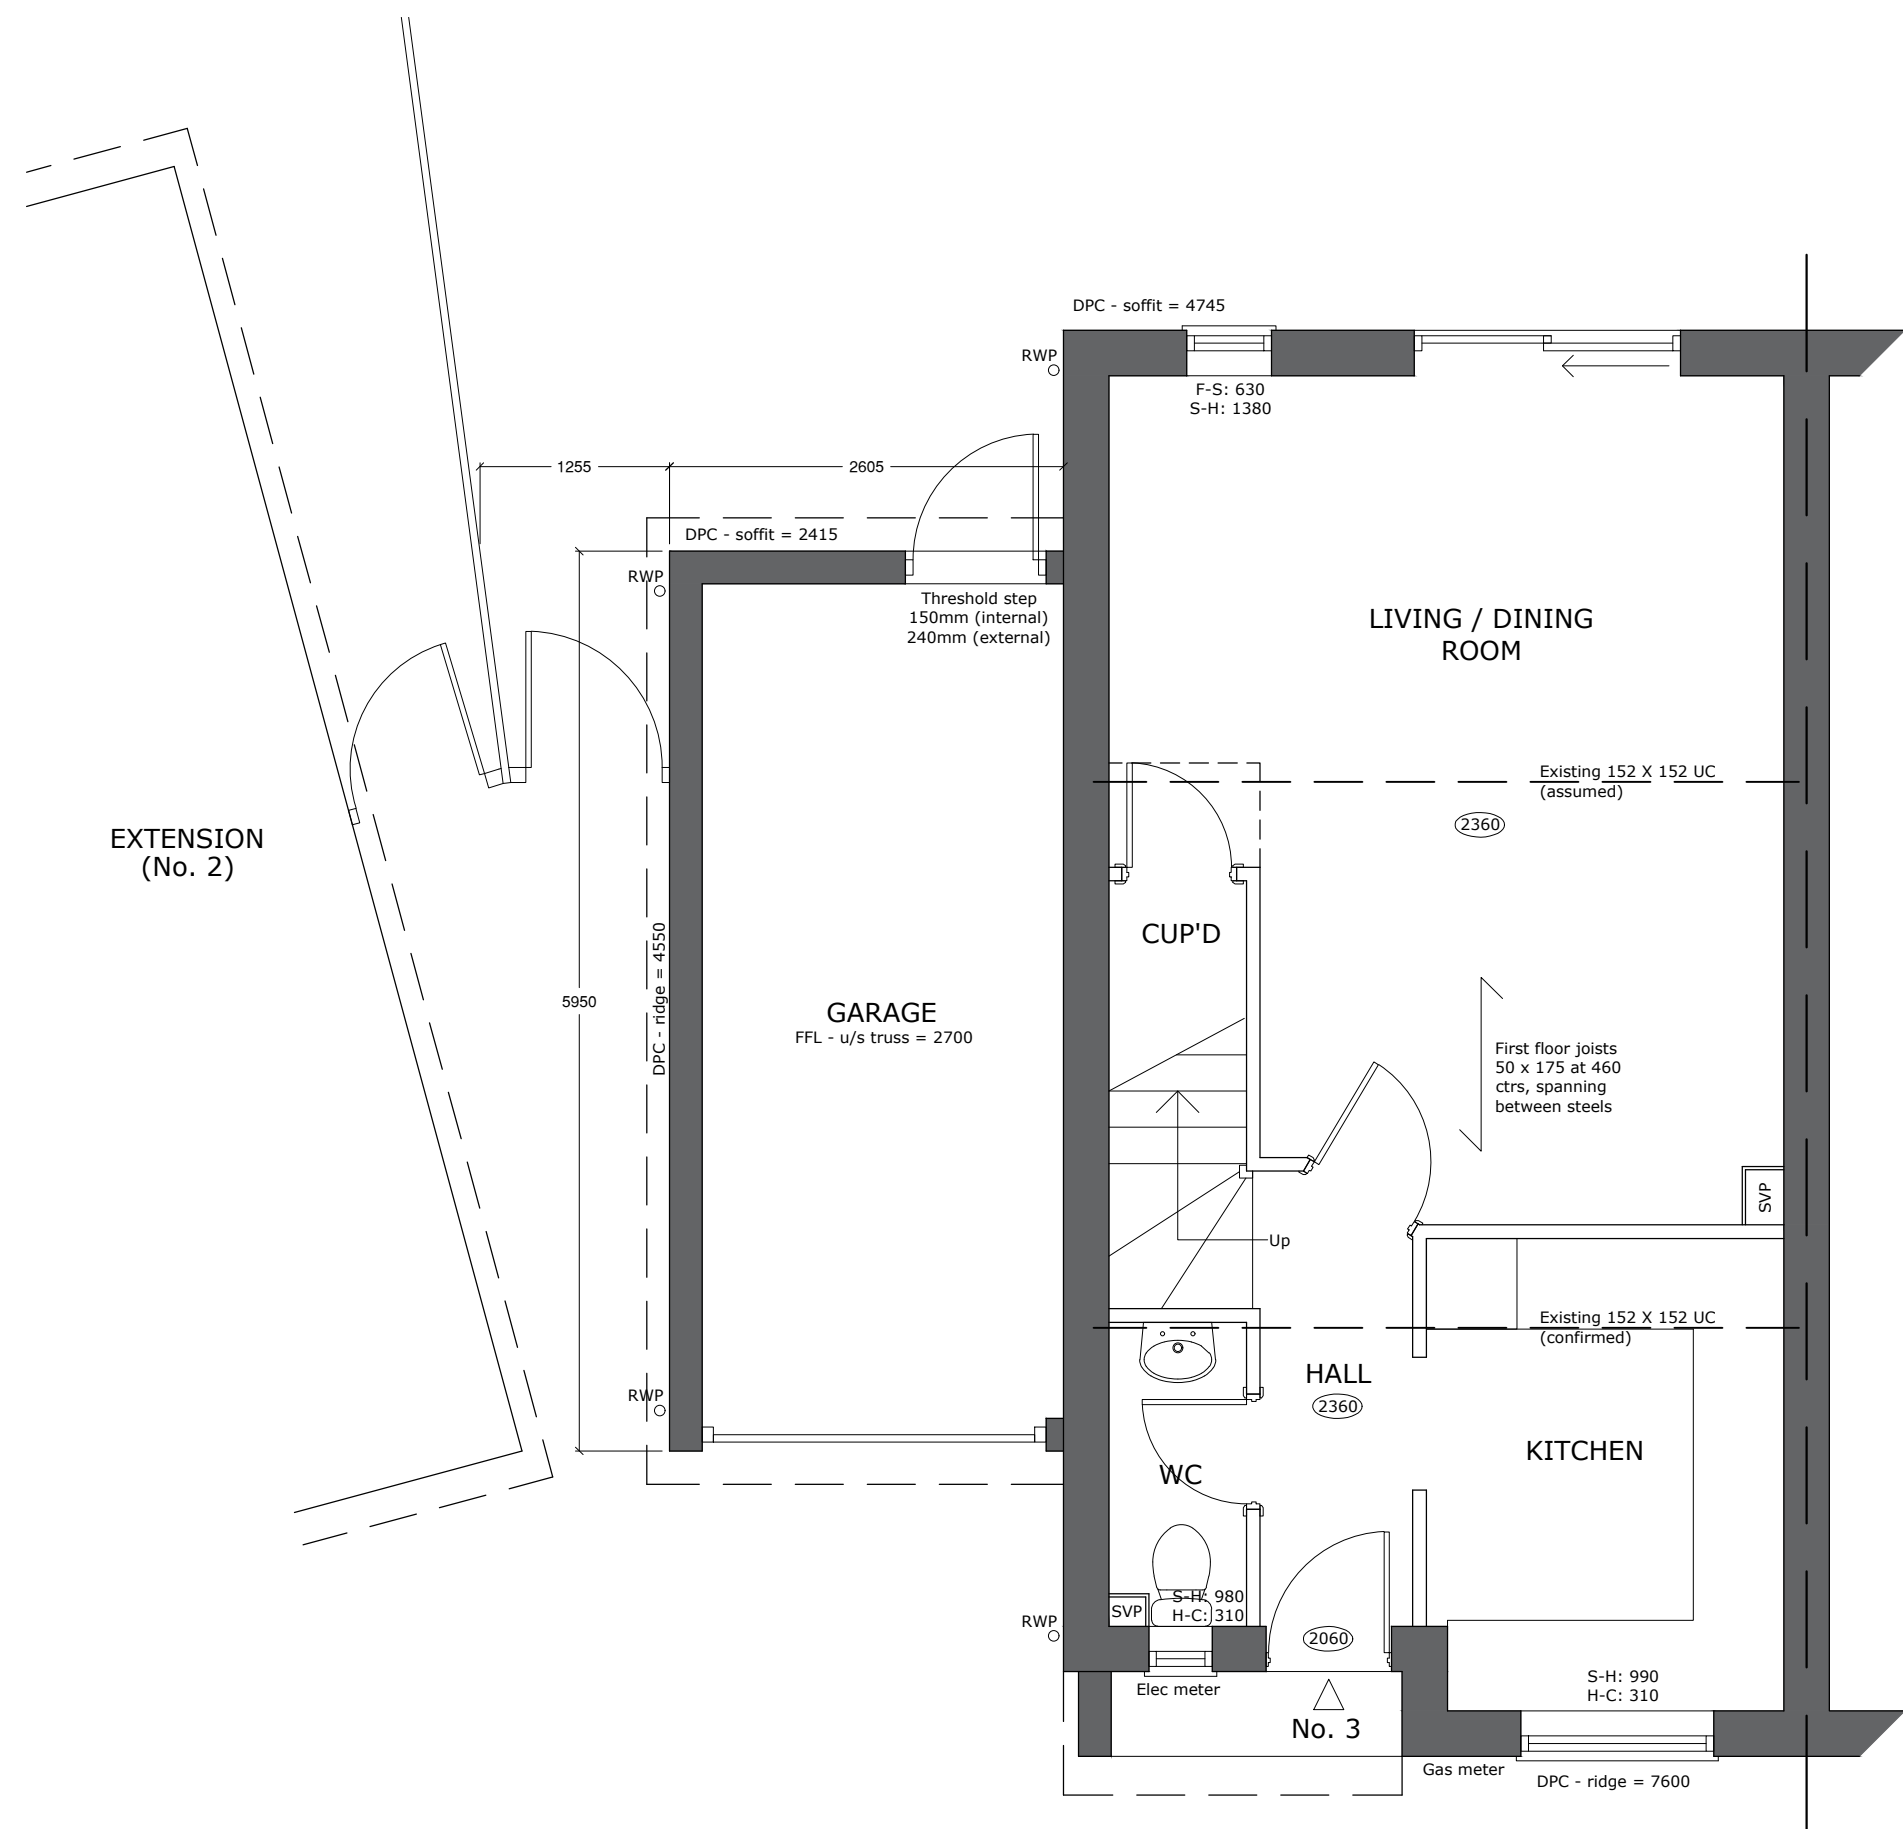


EXISTING GROUND FLOOR PLAN
SCALE 1:50

0 1 2 3m

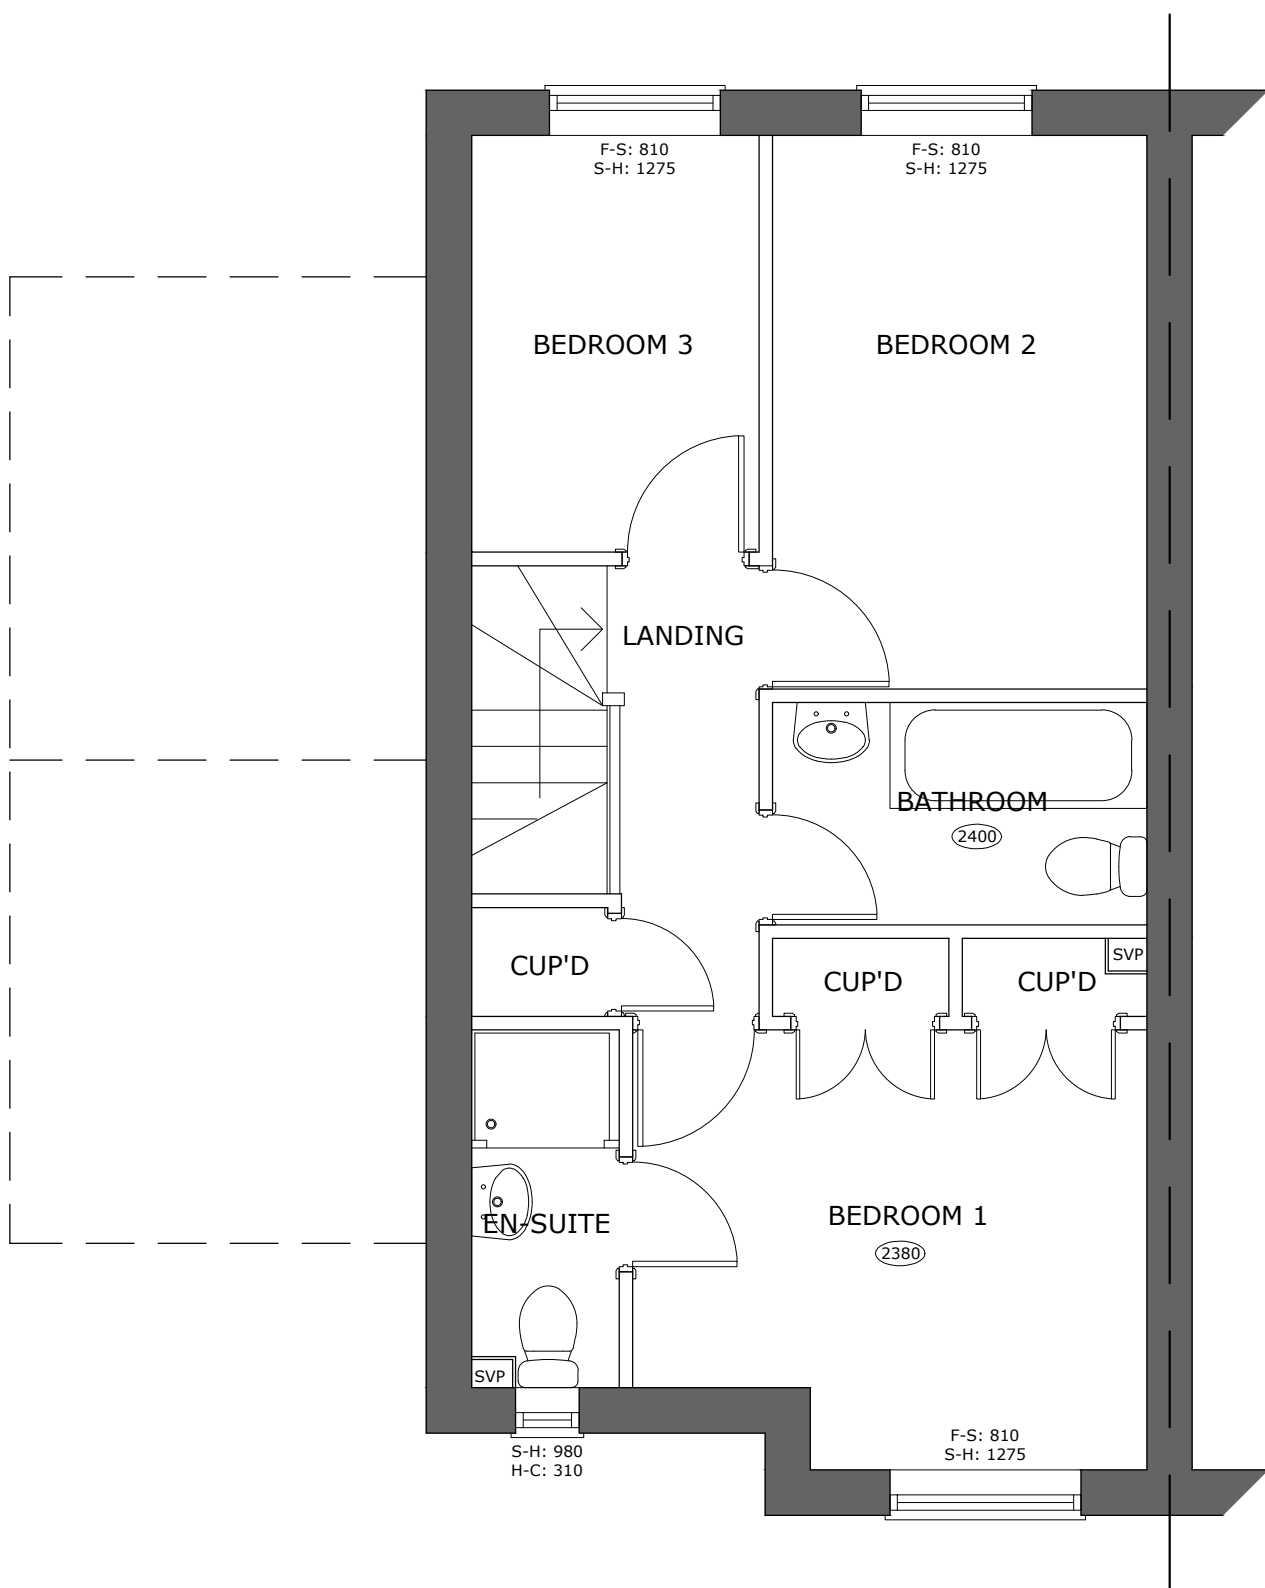

EXISTING FIRST FLOOR PLAN
SCALE 1:50

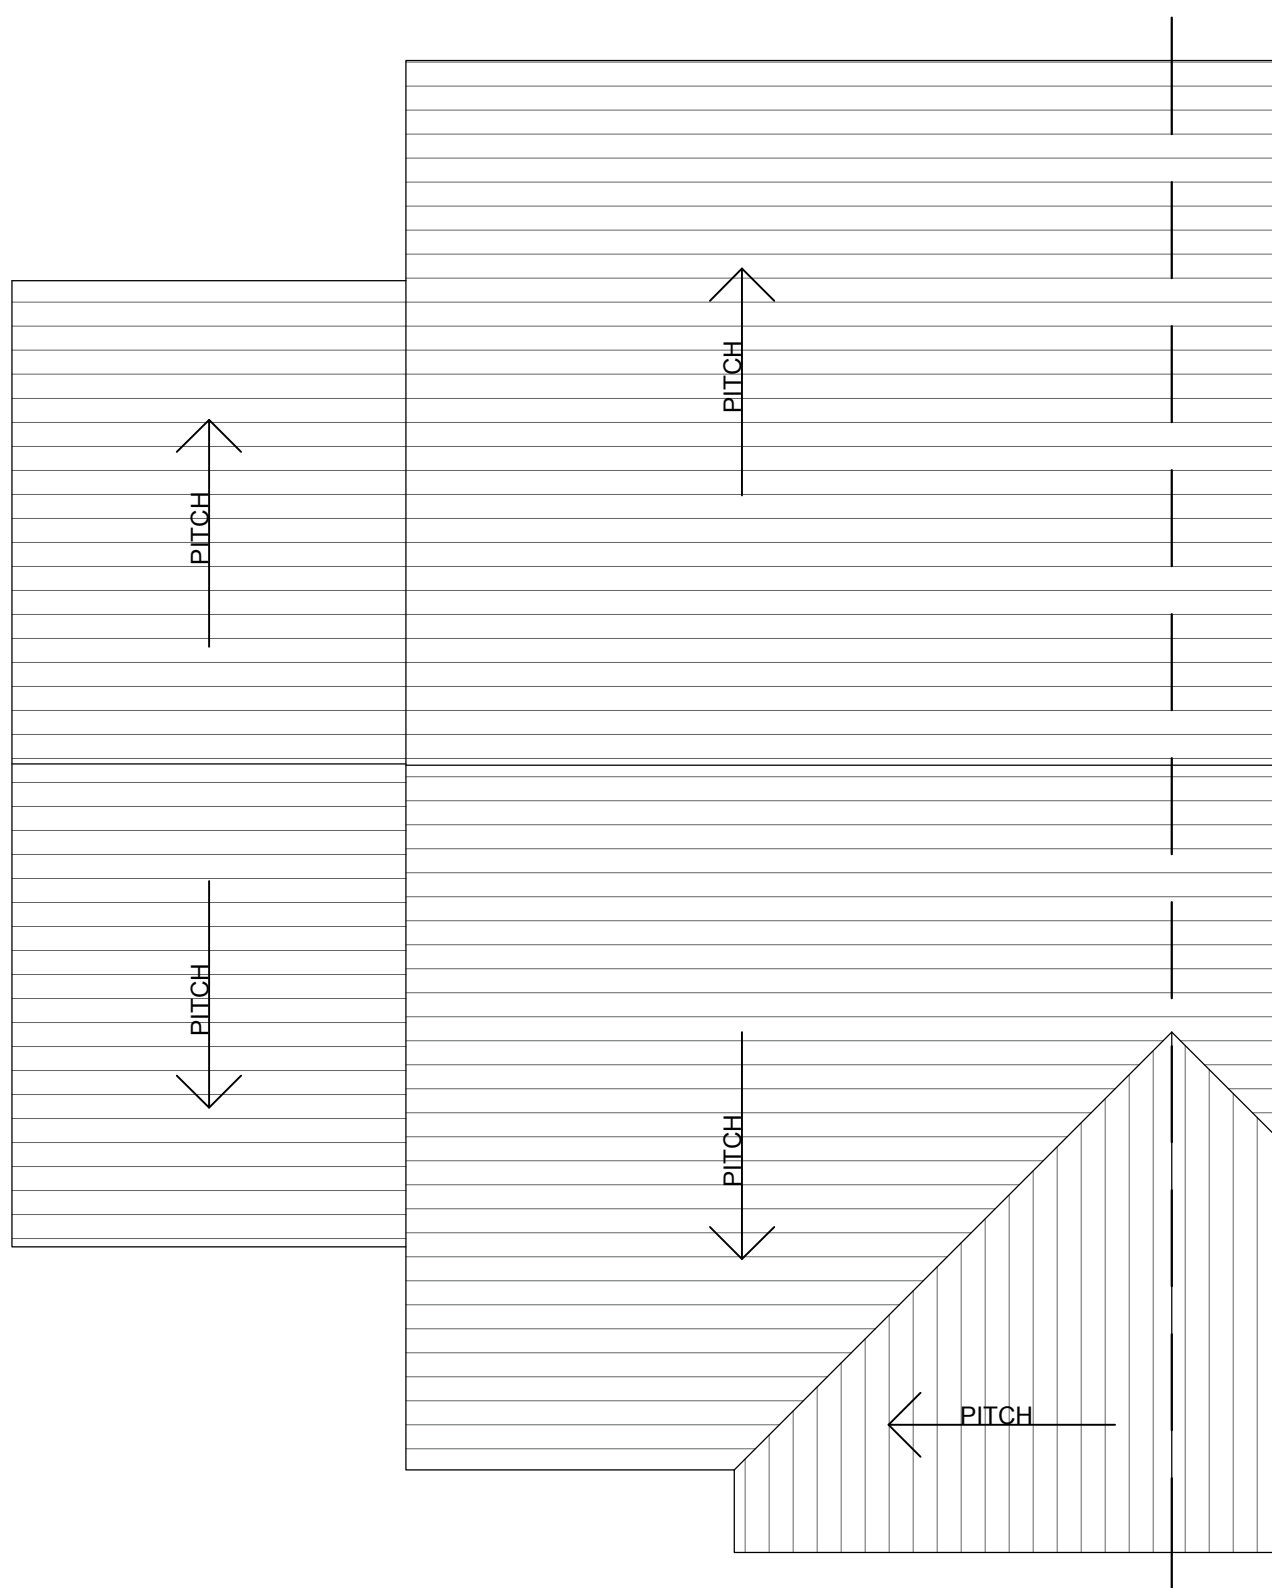


EXISTING ROOF PLAN
SCALE 1:50




EXISTING FRONT (EAST) ELEVATION
SCALE 1:100


0 1 2 3 4 5m

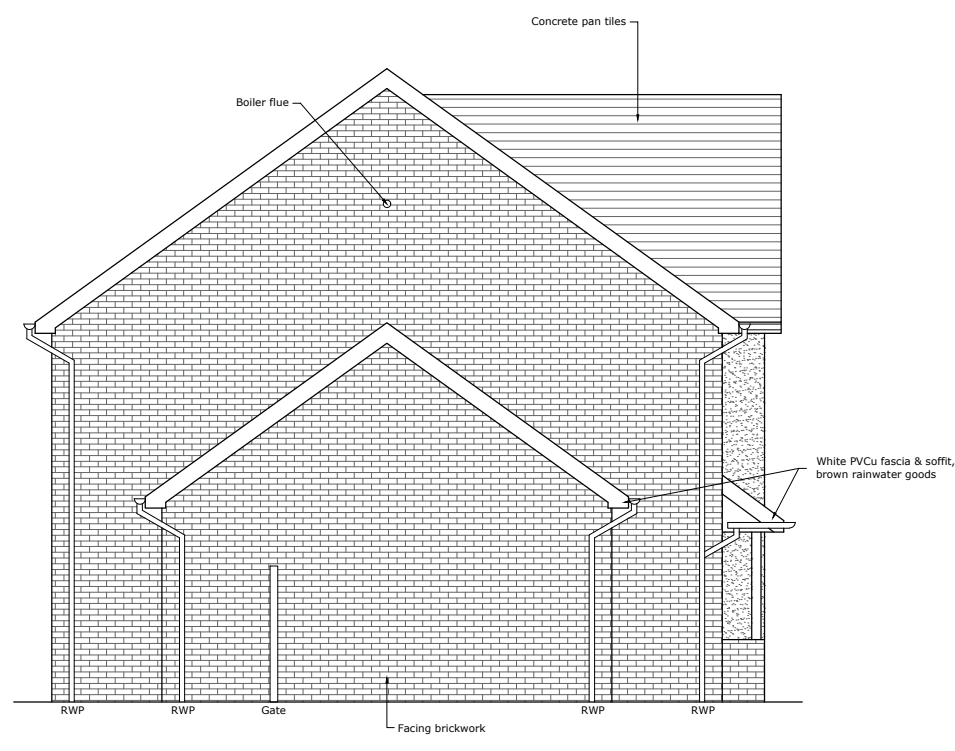

EXISTING SIDE (SOUTH) ELEVATION
SCALE 1:100

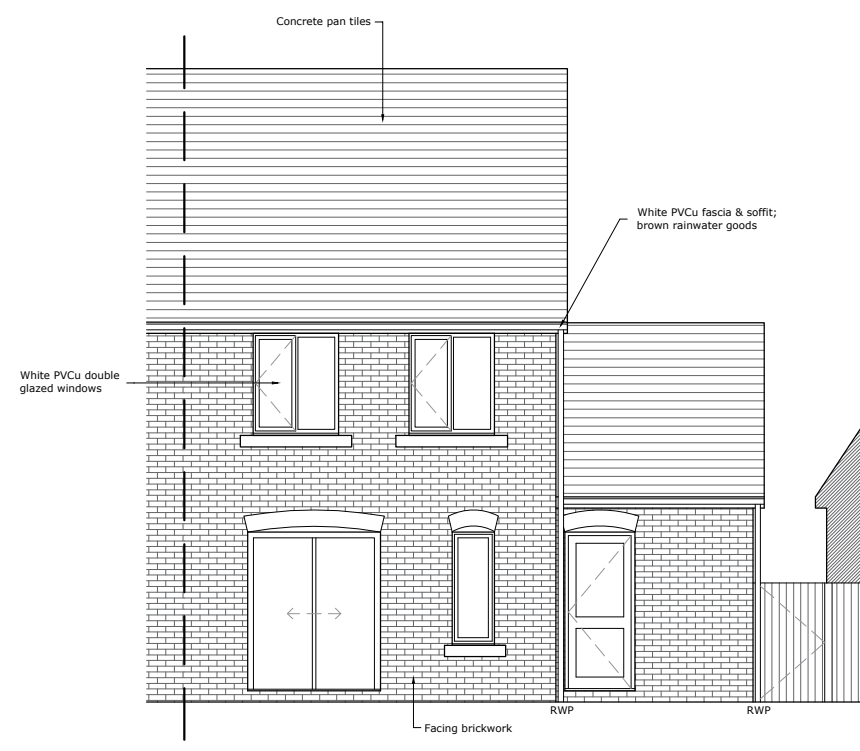

EXISTING REAR (WEST) ELEVATION
SCALE 1:100

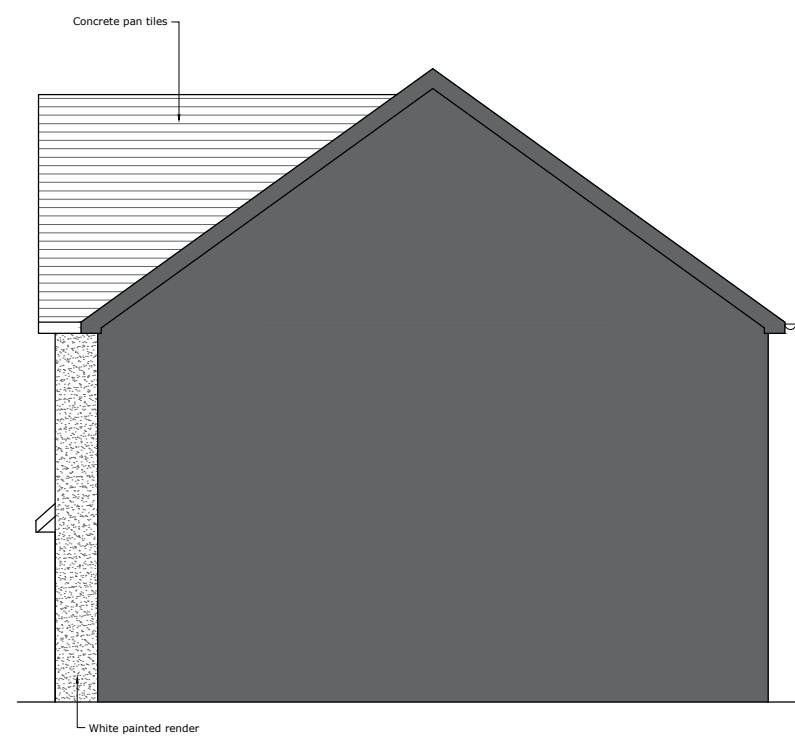

EXISTING SIDE (NORTH) ELEVATION
SCALE 1:100

REV	DATE	AMENDMENT	BY
-			
PROJECT 3 ROMAN FIELDS BOGNOR REGIS WEST SUSSEX, PO21 5XA			
DRAWING EXISTING PLANS & ELEVATIONS			
Date MAY 2019	Drawn By CE		
Scale 1: 50, 100 @ A1	Iss. App. By OL		
Drawing No 003	File Location 0089		