


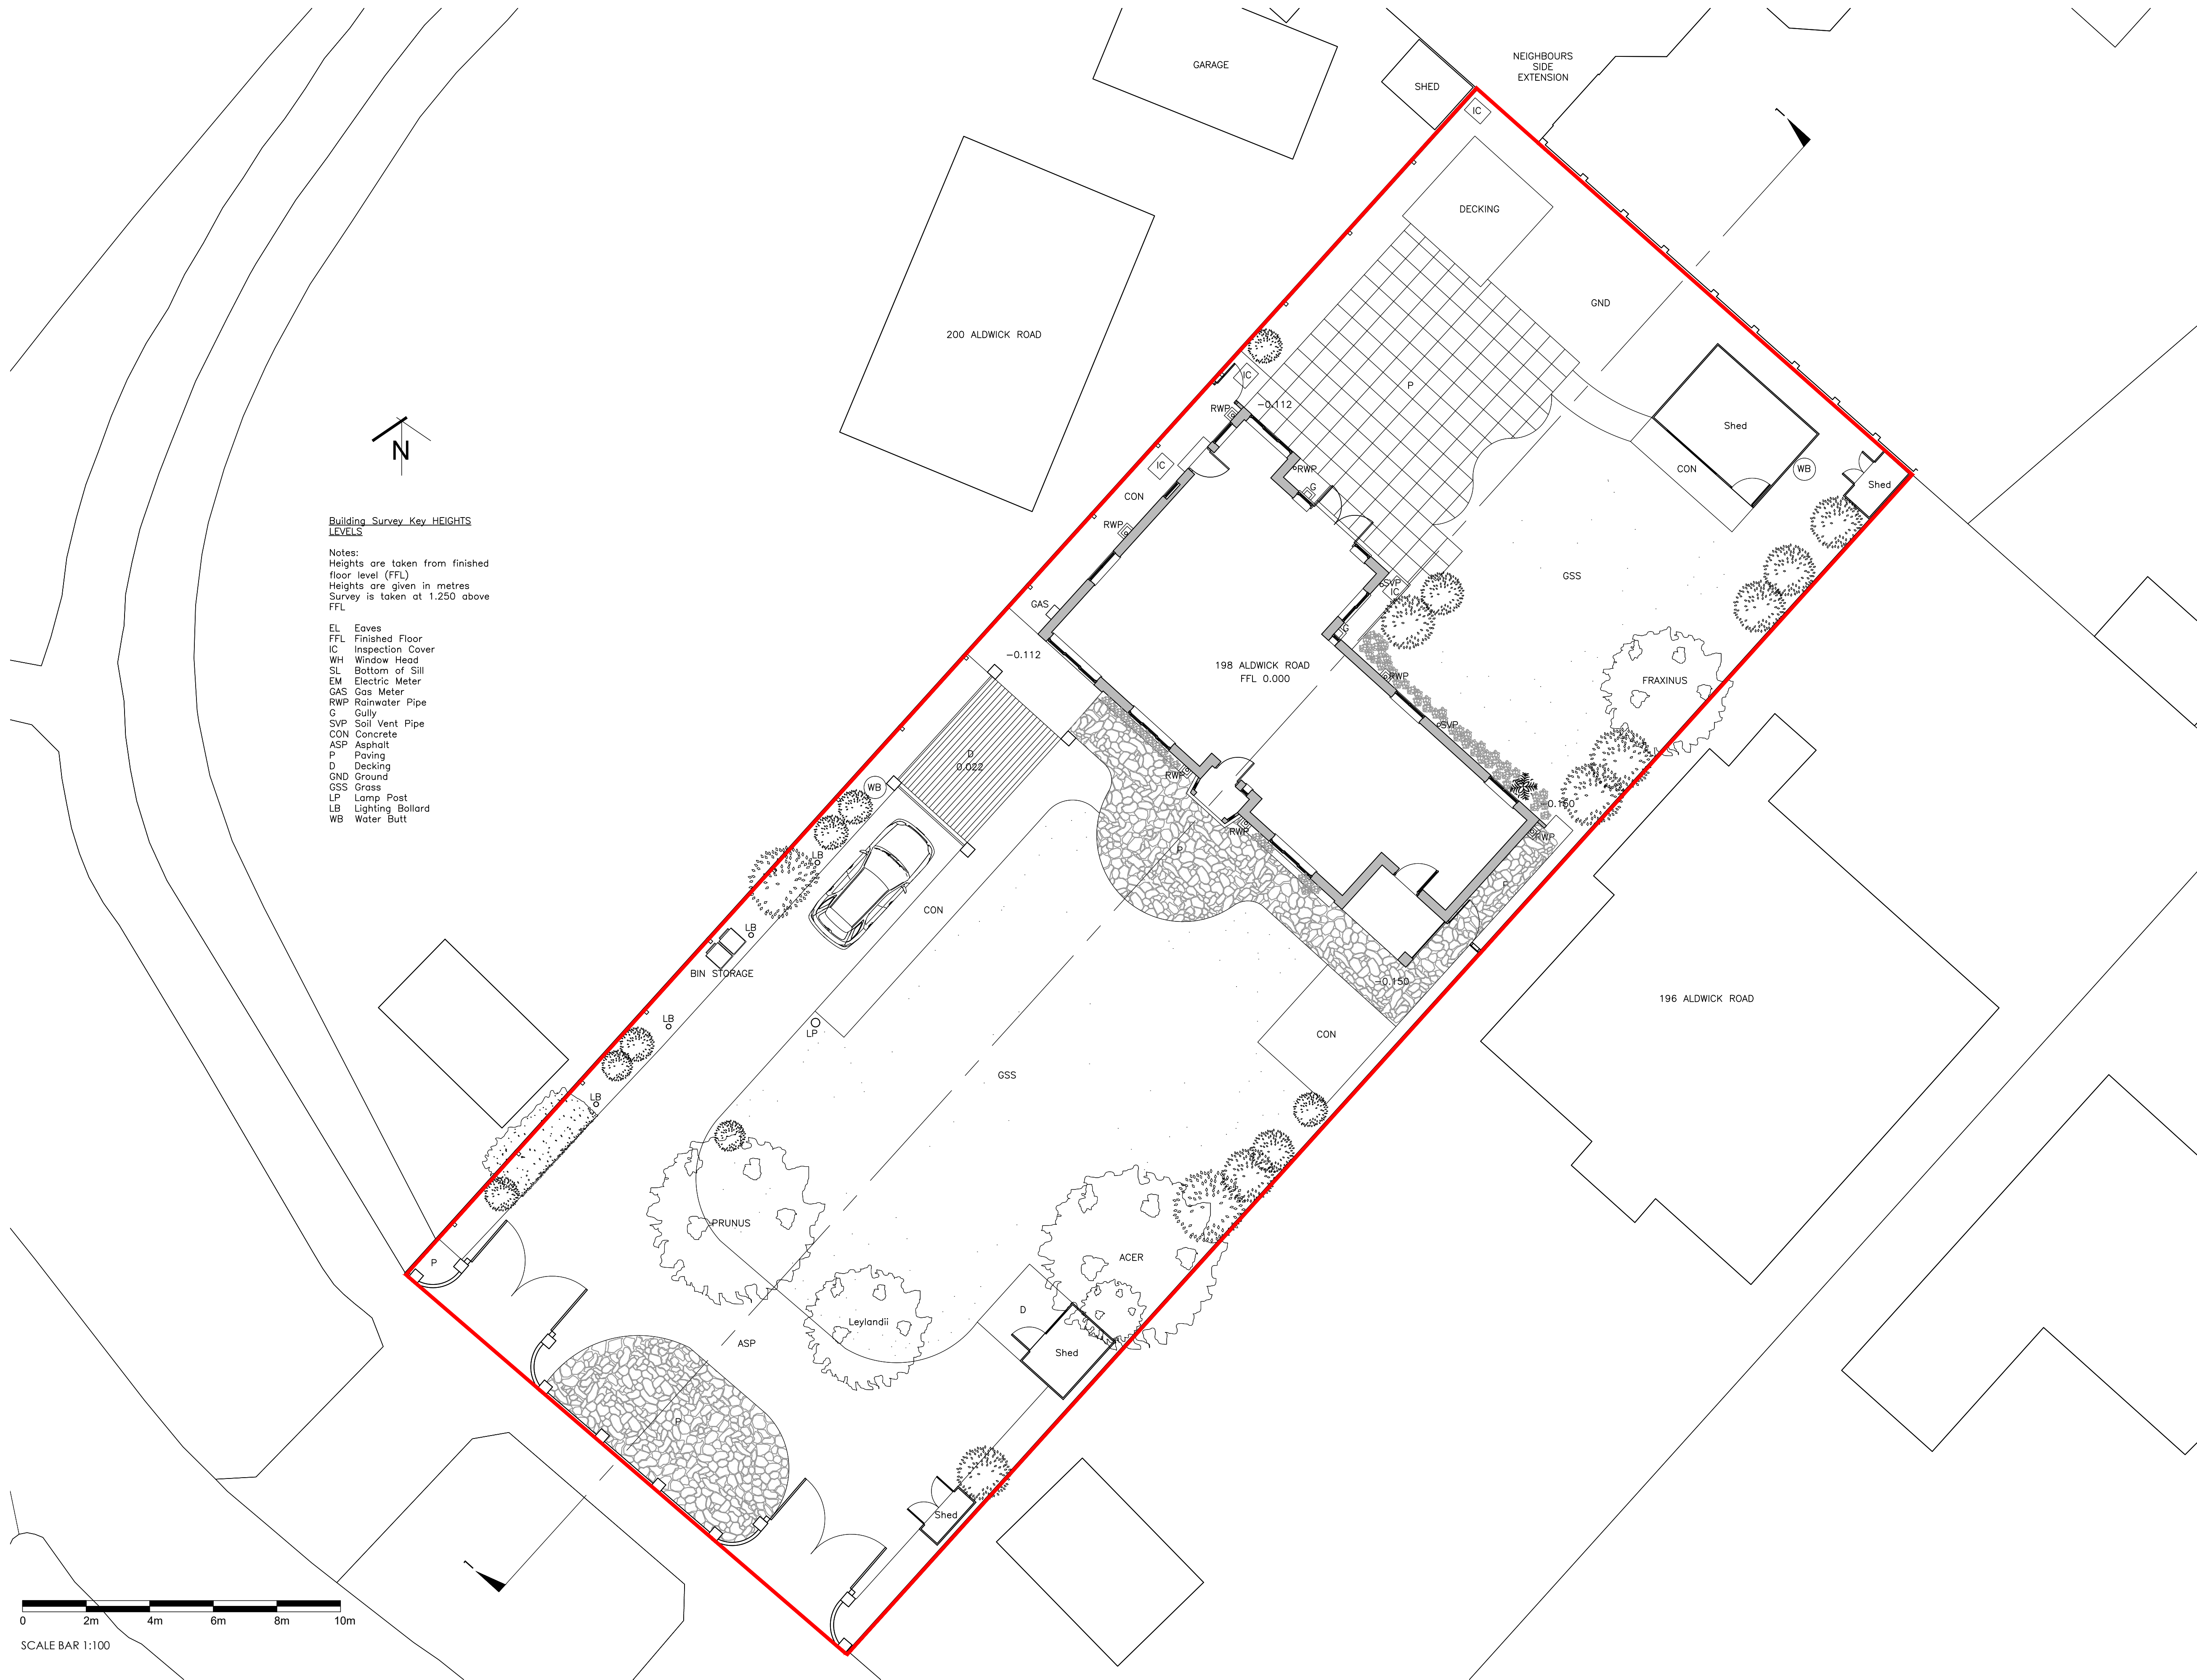

Building Survey Key HEIGHTS
LEVELS

Notes:
Heights are taken from finished floor level (FFL)
Heights are given in metres
Survey is taken at 1.250 above FFL


- EL Eaves
- FFL Finished Floor
- IC Inspection Cover
- WH Window Head
- SL Bottom of Sill
- EM Electric Meter
- GAS Gas Meter
- RWP Rainwater Pipe
- G Gully
- SVP Soil Vent Pipe
- CON Concrete
- ASP Asphalt
- P Paving
- D Decking
- GND Ground
- GSS Grass
- LP Lamp Post
- LB Lighting Bollard
- WB Water Butt

- This drawing is the copyright of Atram Architecture
- Do not scale from this drawing except for Local Authority Planning Purposes
- All dimensions must be checked on site by the contractor prior to commencement of the works
- Party wall agreements to be arranged by client with neighbours in accordance with the Party Wall Act



Rev.	Revision	By	Date
A	Drawing issued for planning.	JNG	06.12.21

ATRAM
ARCHITECTURE

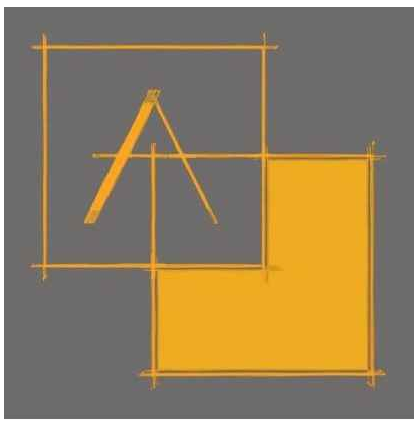

24 Kyoto Court | Bognor Regis | West Sussex | PO21 2UL
t. 01243 820303
m. 07834 175378
e. joel@atramarchitecture.co.uk
w. www.atramarchitecture.co.uk

CIAT Chartered Practice - No F4642

Client
Carly Karaiskos

Job title
**Dog Grooming and Fertility Clinic
198 Aldwick Road
Bognor Regis**

Drawing title
Existing Site Plan

Drawn	Date	Checked	Date	Scale at A1
JNG	26/11/21	JNG	26/11/21	1:100
Job N°	21.26	Drawing N°	02	Rev.
Status				A

FOR PLANNING