



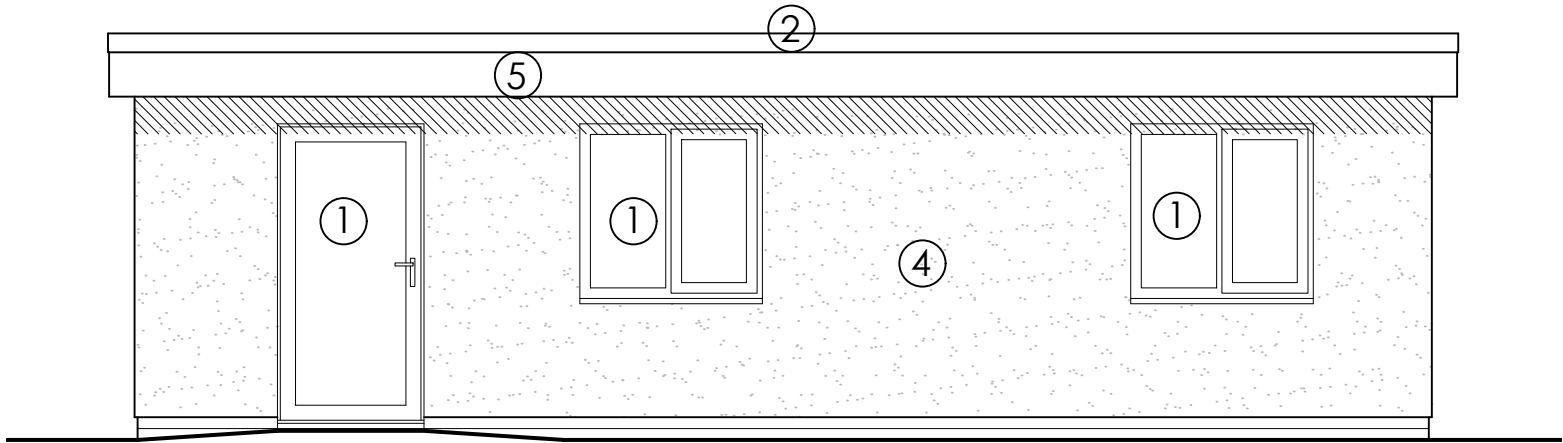

Proposed South West Elevation Scale 1:50

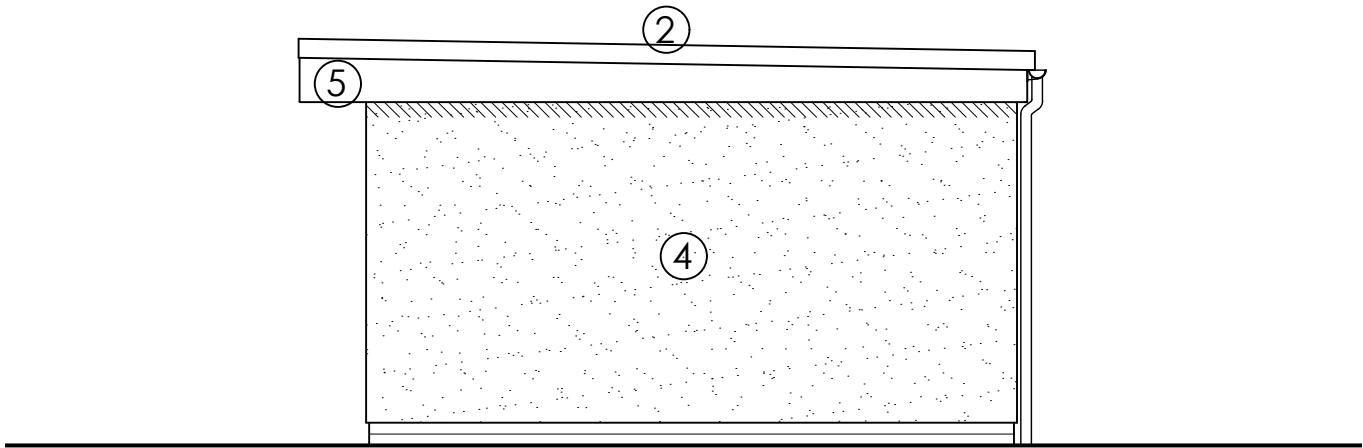

Proposed South East Elevation Scale 1:50

Key:

- 1

White UPVC Windows and door.
- 2

Grey GRP Roofing system.
- 3

Black UPVC rain water goods.
- 4

White render.
- 5

White UPVC Fascia.



ATRAM

ARCHITECTURE

24 Kyoto Court | Bognor Regis | West Sussex | PO21 2UL

t. 01243 820303

m. 07834 175378

e. joe@atramarchitecture.co.uk

w. www.atramarchitecture.co.uk

CIAT Chartered Practice - No F4642

Client

Carly Karaiskos

Job title

Dog Grooming & Fertility Clinic
198 Aldwick Road
Bognor Regis

Drawing title

Proposed Elevations
Sheet 1 of 2

Drawn	Date	Checked	Date	Scale at A3
JNG	06.12.21	JNG	06.21.21	1:50

Job N°	Drawing N°	Rev.
21.26	014	B

Status

FOR PLANNING