



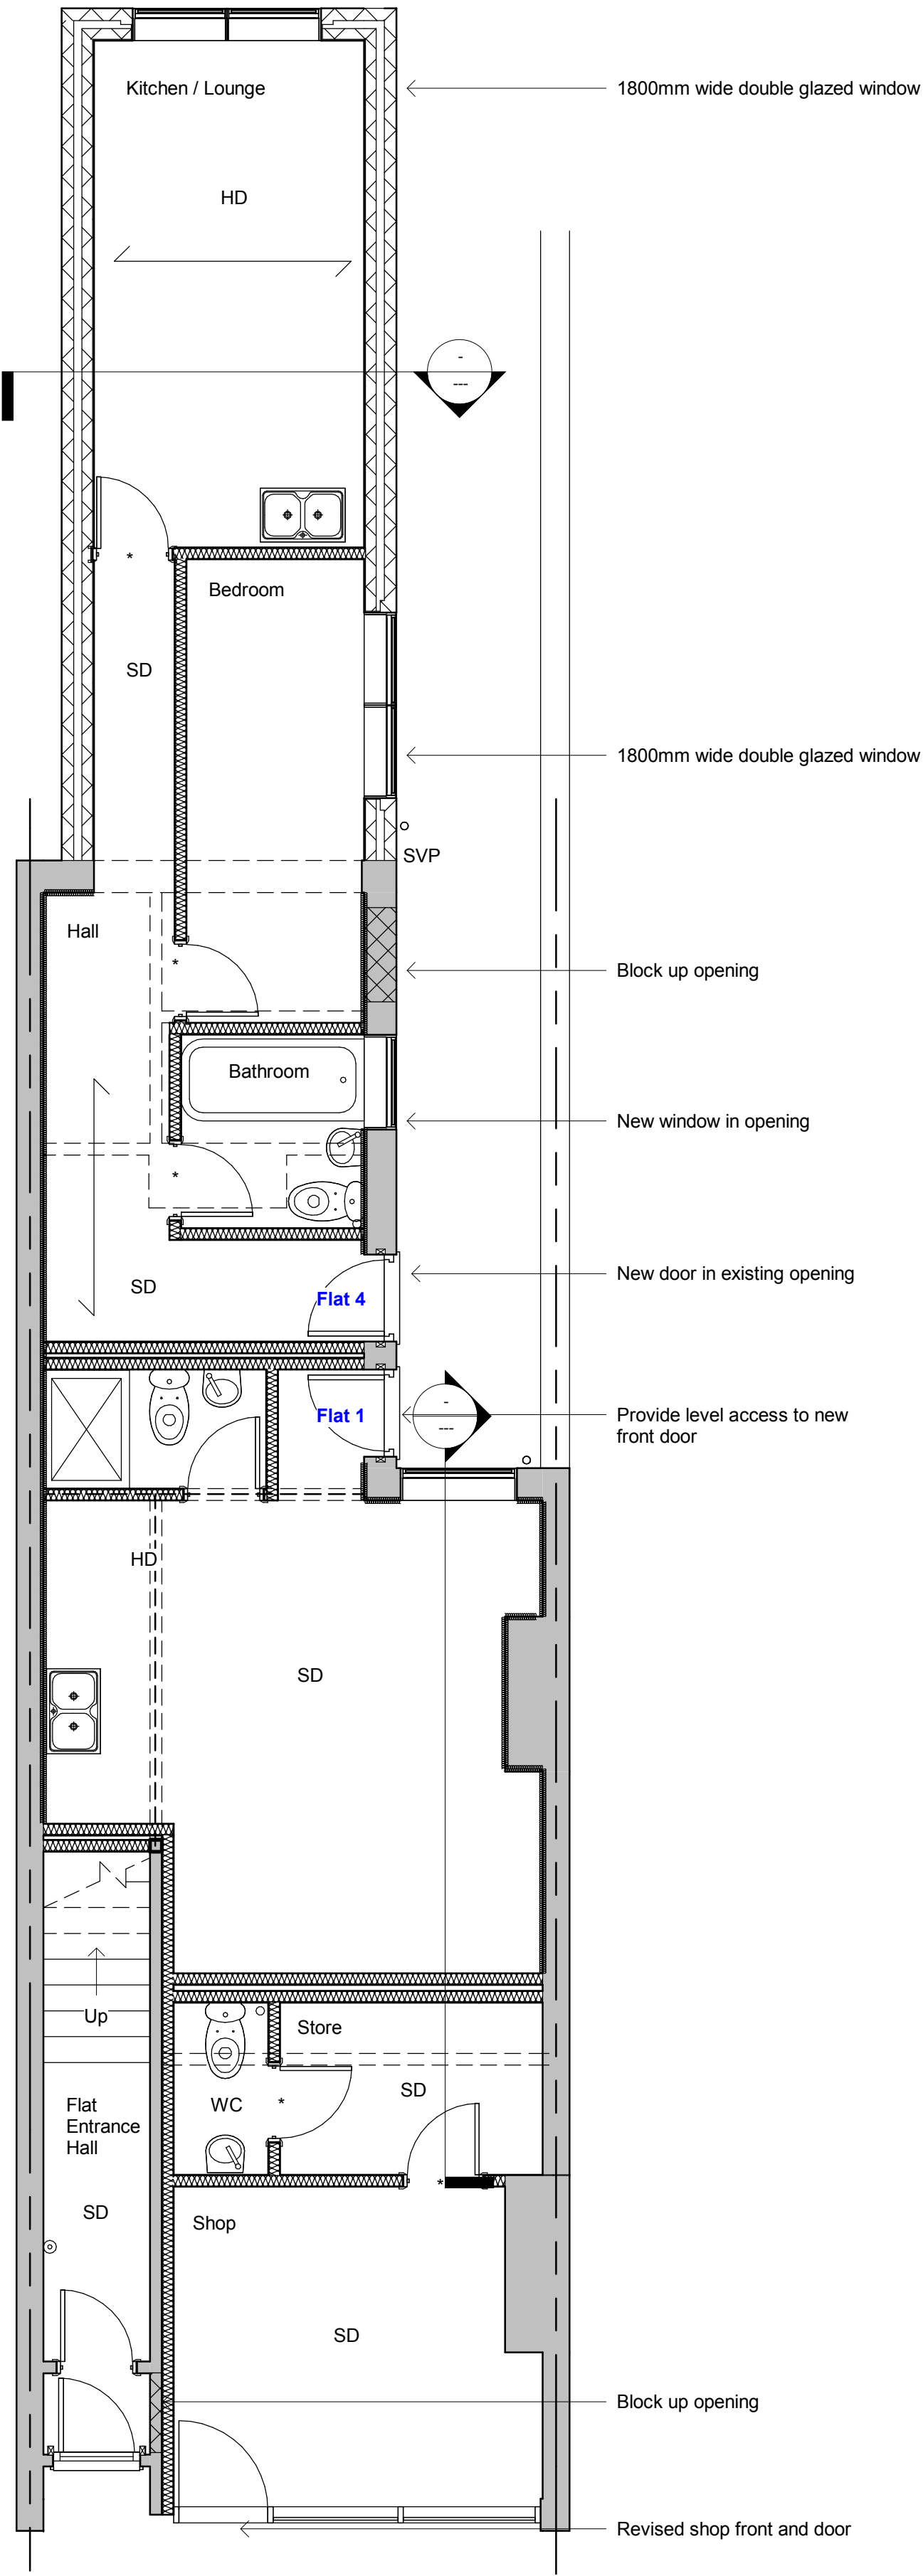

Ground Floor

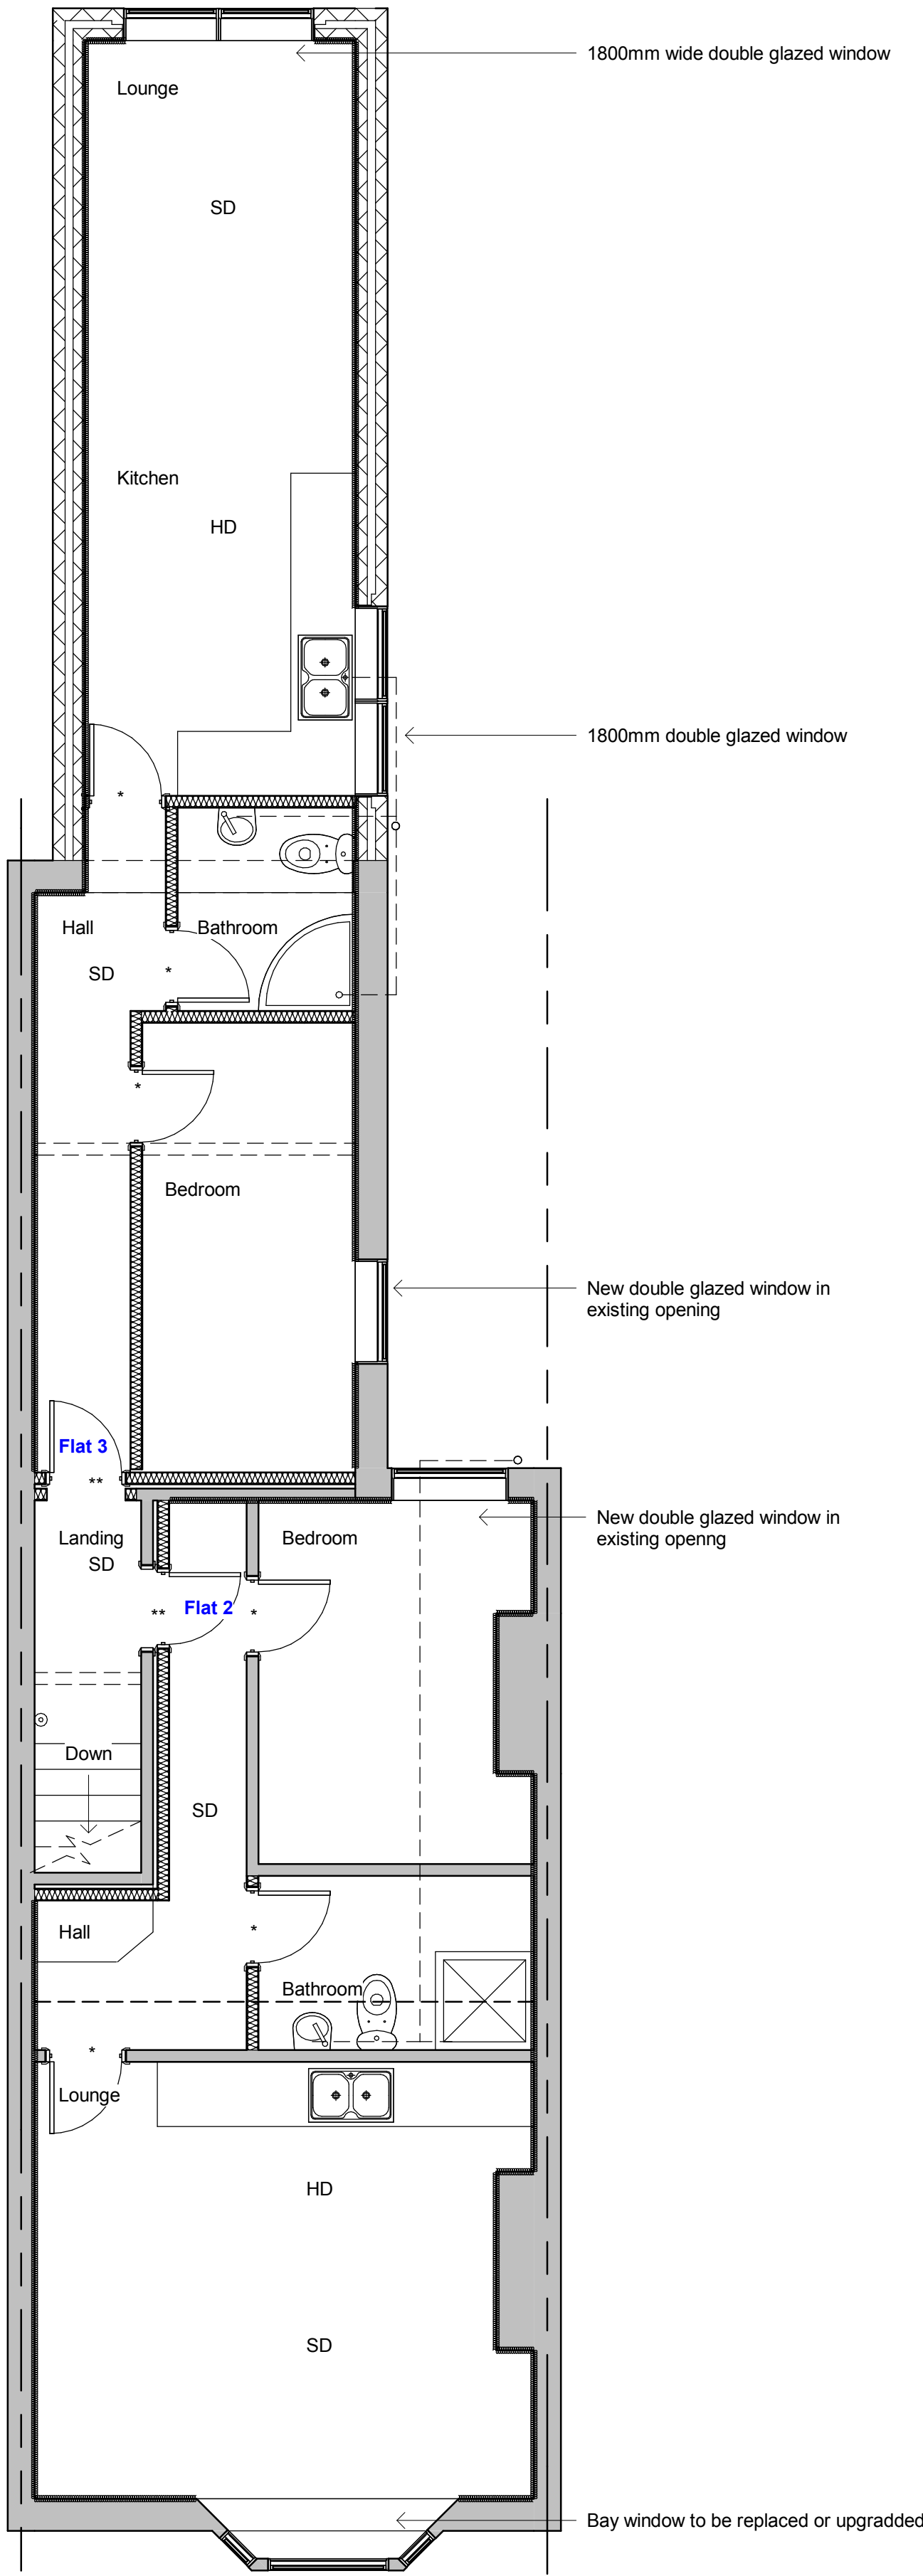


First Floor




Front Elevation

Rear Elevation

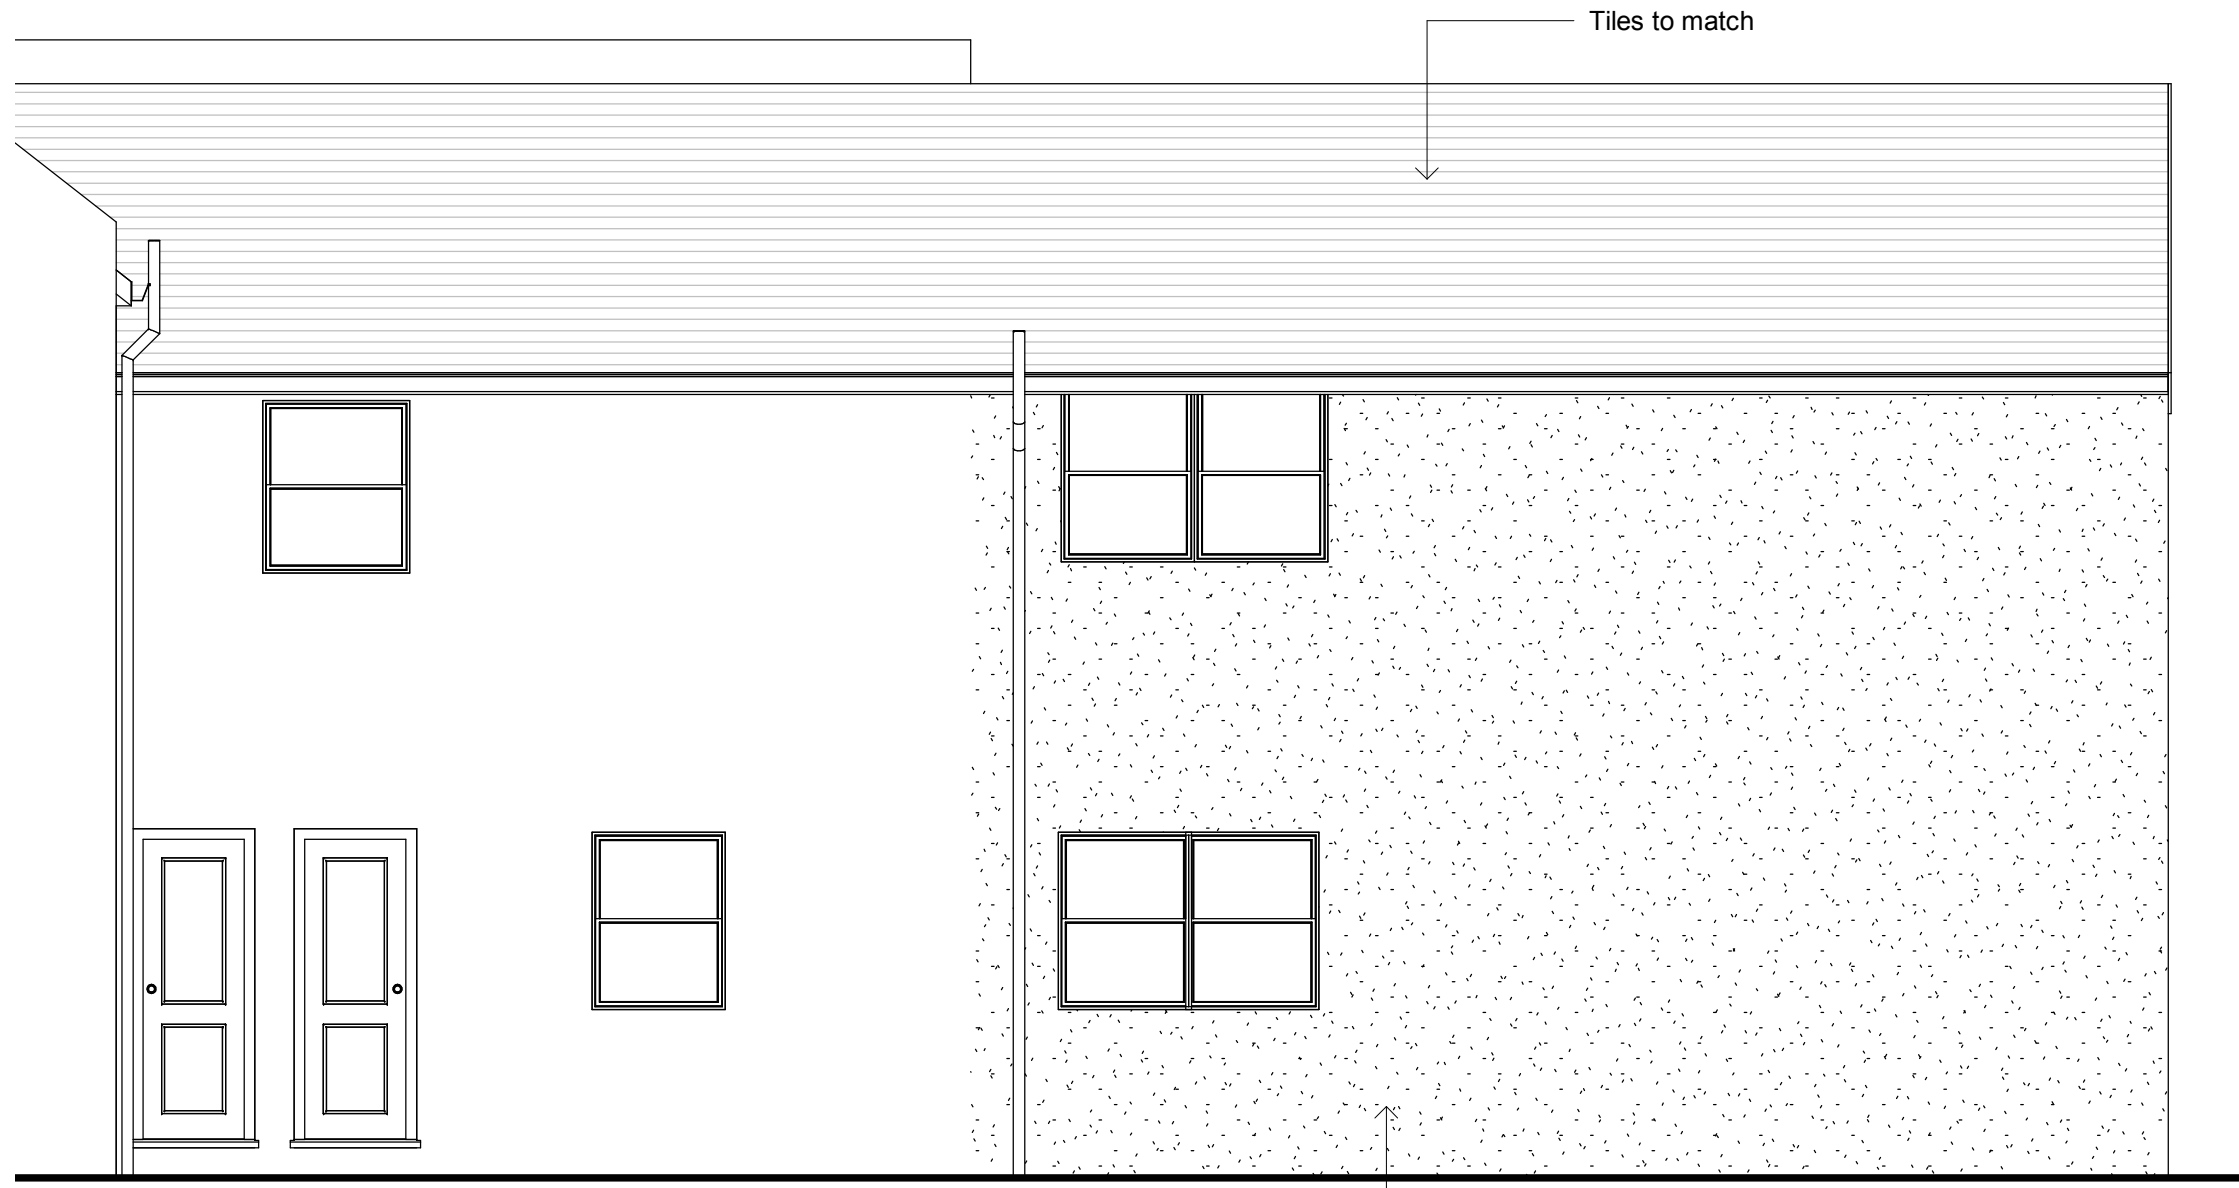

Side Elevation

Revisions

 

A - October 2018

Bedsit to ground floor added

Materials

Drawing Number 2018/141 Sheet 1 of 1

Size A1 Scale 1:50

Project
Proposed details
October 2018

Job Title
76 London Road
Bognor Regis
West Sussex
PO21 1DG

Do Not scale from this drawing except for planning as photocopies will be subject to distortion
Drawings to be read in conjunction with all other Designers and structural engineers contract drawings and specifications: Any discrepancies must be brought to the attention of the Designer immediately.
The contractor must verify all dimensions by site measurement before ordering materials or manufacturing components.
Substitute materials and products to those named will be acceptable if proven to be of equal or higher performance and not in conflict with other elements

M.J.Humphrey
Ltd



Mel Humphrey MRICS, MBEng 39 Northsea Drive Hove East Sussex BN3 8PQ
Adam Humphrey 9 Racton Road Emsworth Hampshire PO10 7SY

Mel@mjhumphrey.co.uk 07701055182
Adam@mjhumphrey.co.uk 07812419142