


Notes

1. Do not scale from this drawing, except for planning purposes. Use figured dimensions only.
2. All dimensions must be checked on site prior to commencement of work.
3. Where applicable this drawing is to be read in conjunction with other consultants' drawings.
4. O.S. Licence AR 177474.
5. This drawing is the copyright of Martin Critchell Architects.

ARUN DISTRICT COUNCIL			
No.	BR	276	08
RECEIVED			




SOUTH ELEVATION

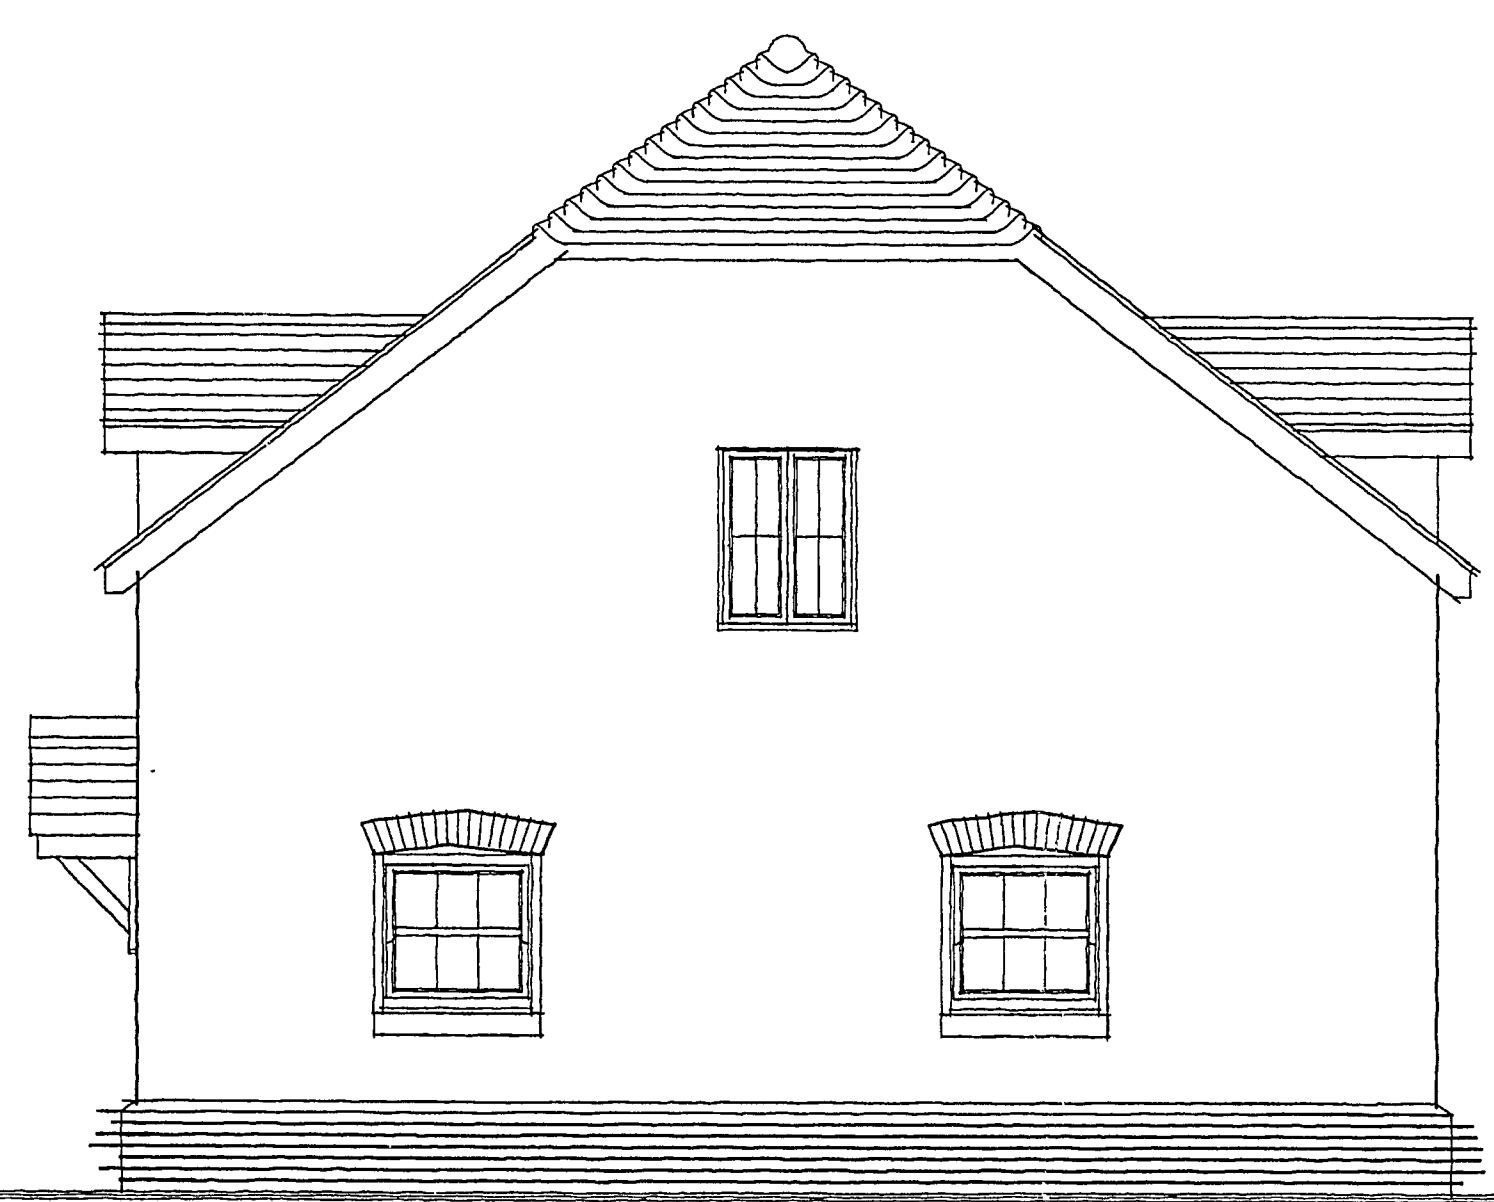


EAST ELEVATION





NORTH ELEVATION

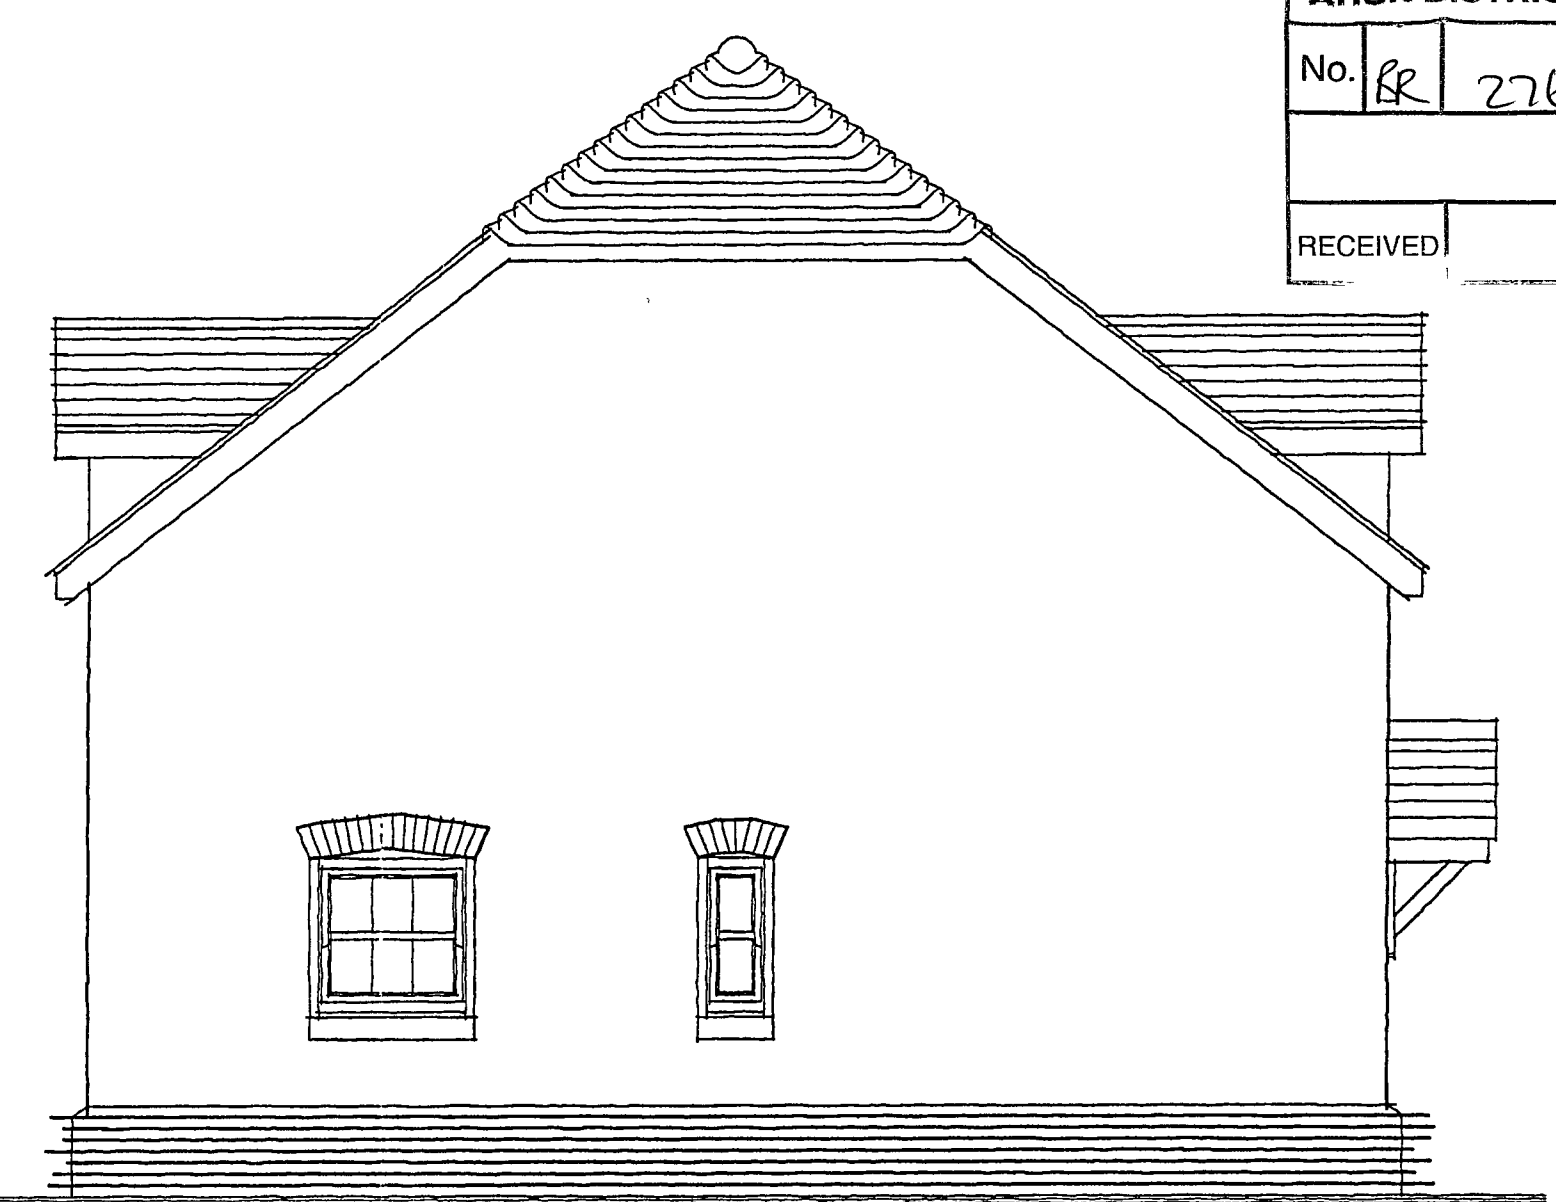


WEST ELEVATION

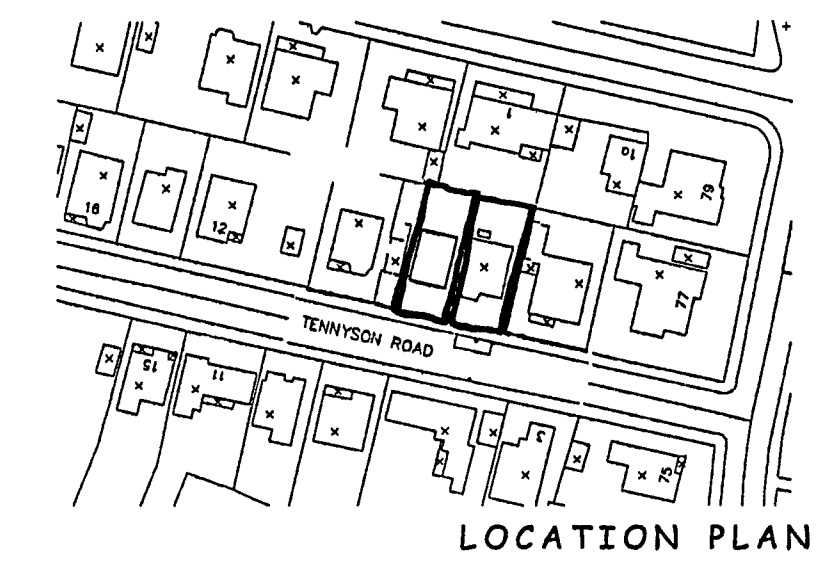

LOCATION PLAN

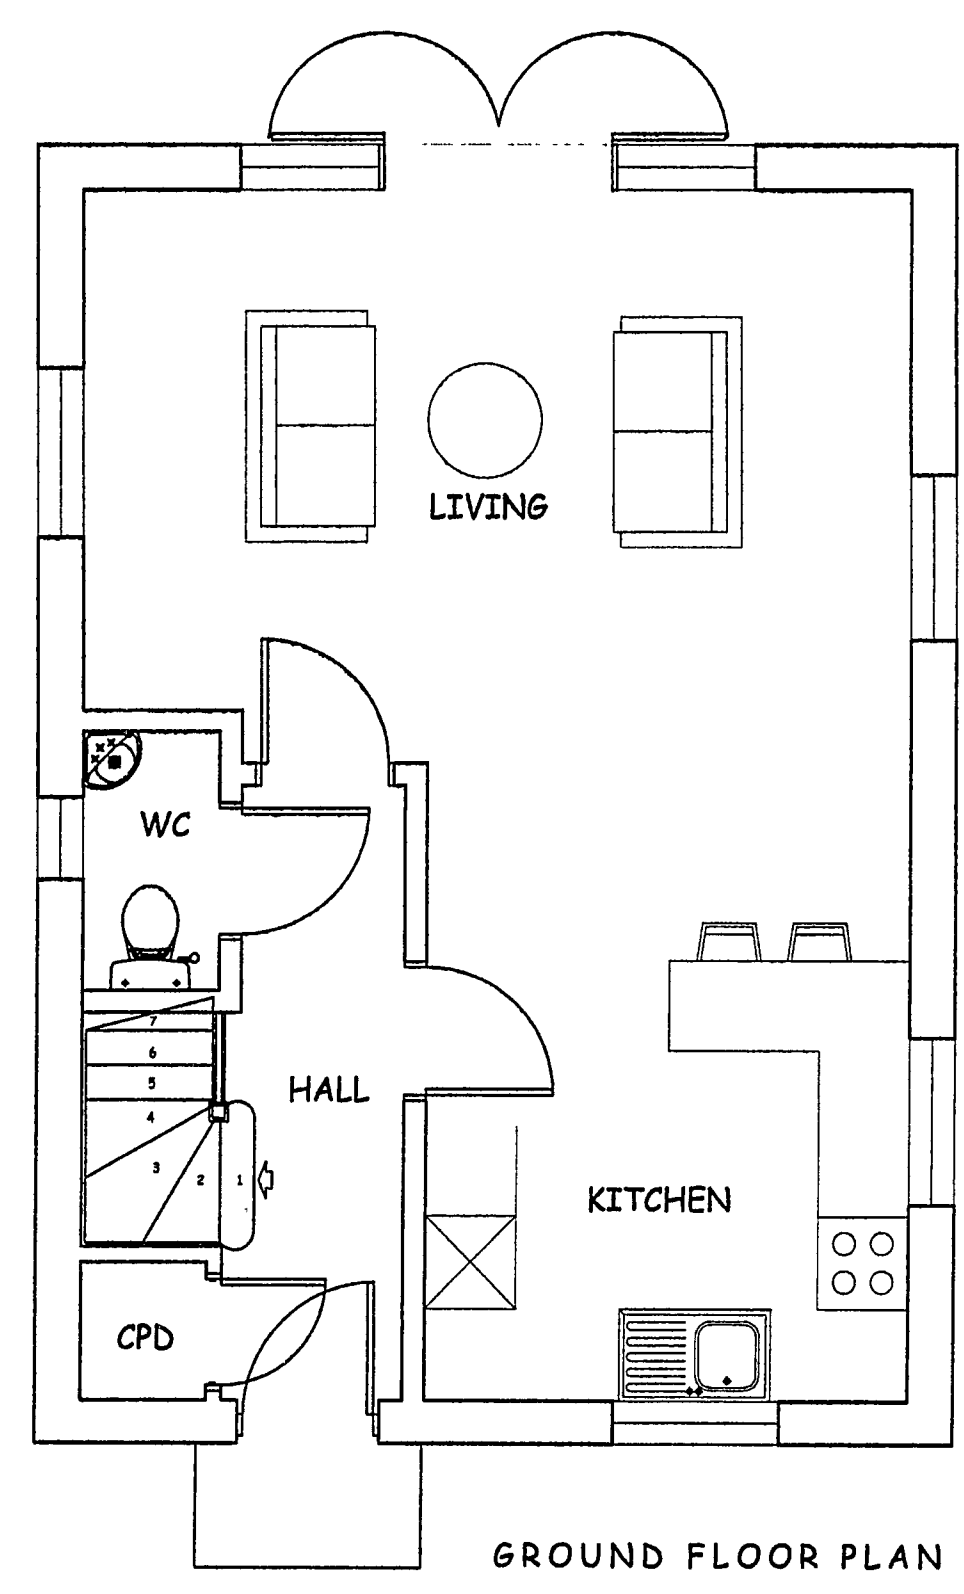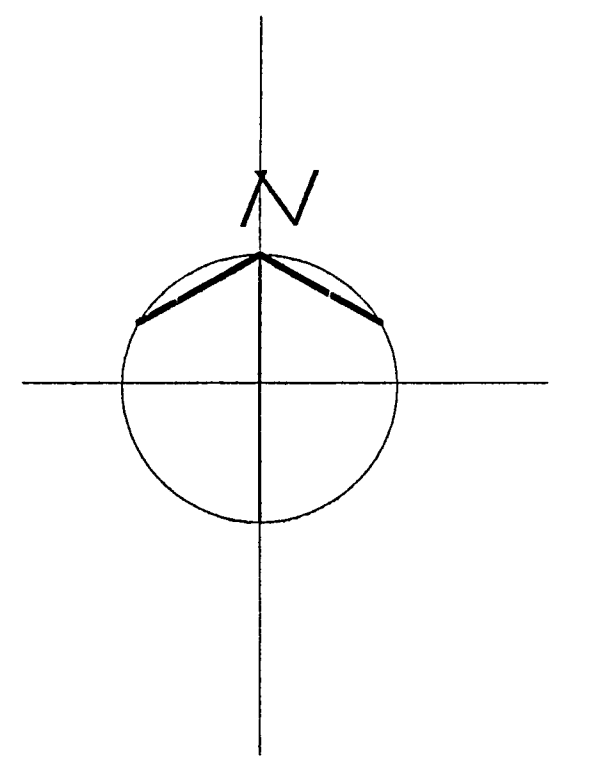

GROUND FLOOR PLAN

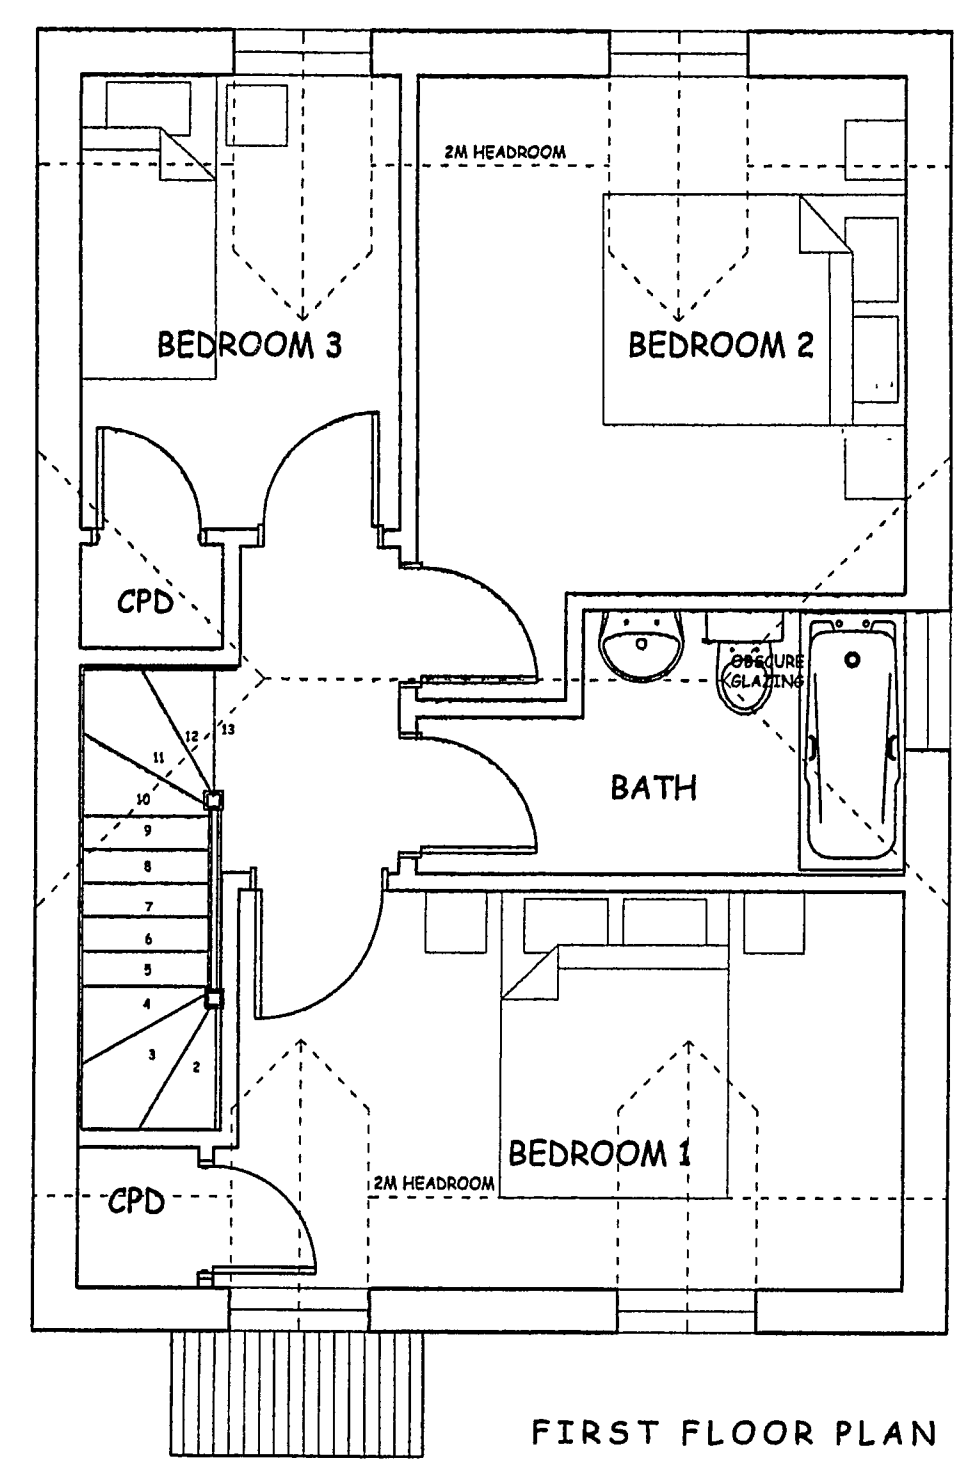


FIRST FLOOR PLAN



SITE PLAN

A	24.01.08	Internal alterations	Checked
Rev	Date	Amendment	

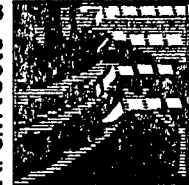Town Planners
Architects
**MARTIN CRITCHELL ARCHITECTS**
Metro House ■ Northgate ■ Chichester ■ West Sussex ■ PO19 1E
tel 01243 531038 fax 01243 782817 e-mail info@mcarchitects.co.uk web www.martincritchell-architects.co.uk

For **Regent Properties**

Project
**4 Tennyson Road
Bognor Regis
West Sussex**

Drawing	Scale
Location Plan	1:1250
Site Plan	1:200
Plans & Elevations	1:50

Date	18.12.07	Drawn	AS	Checked	
Job number	07.115	Drawing number	03	Revision	A