


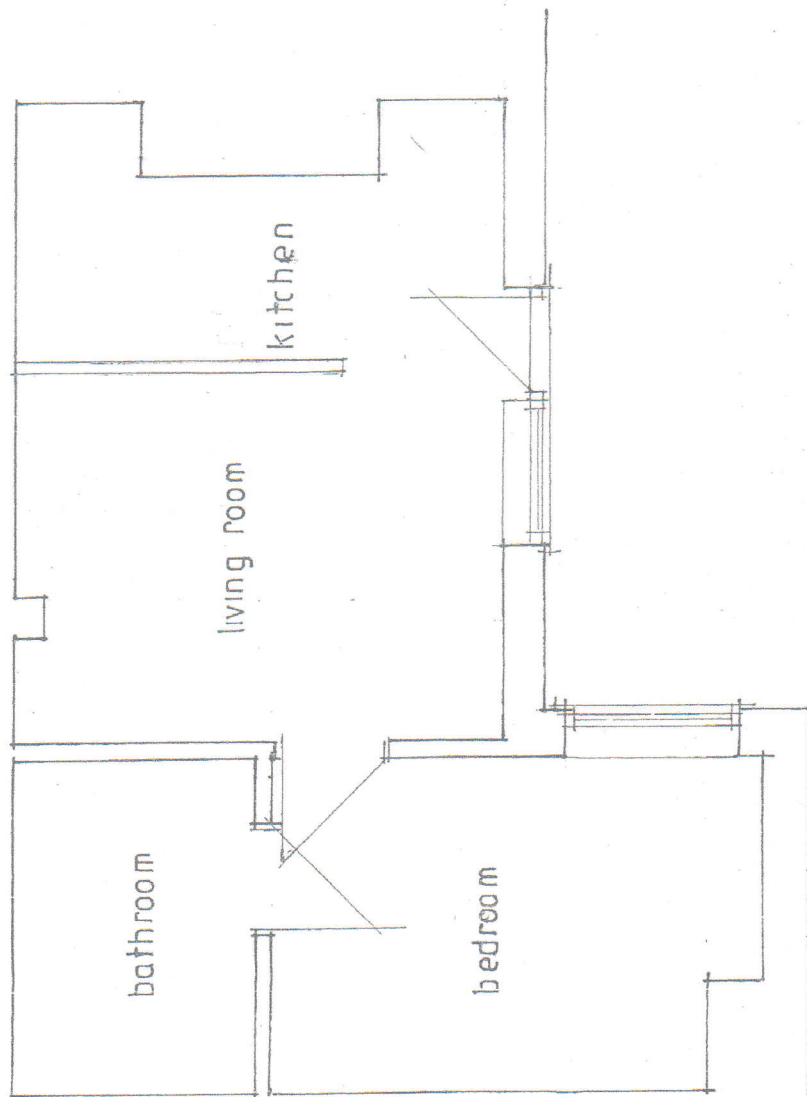

Existing Ground Floor Plan

J P Tupper Associates

20 Sudley Road

Bognor Regis

West Sussex

486 Elmer Road, FLAT 2

Elmer, 14, CANADA GROVE

Bognor Regis,

West Sussex. PO21 1DW

Alterations & Boiler

Existing Ground Floor Plan.

Scale: 1:50

Date: May 2014

Dwg No.: SJ/35/6/01

All dimensions to be checked on site.