

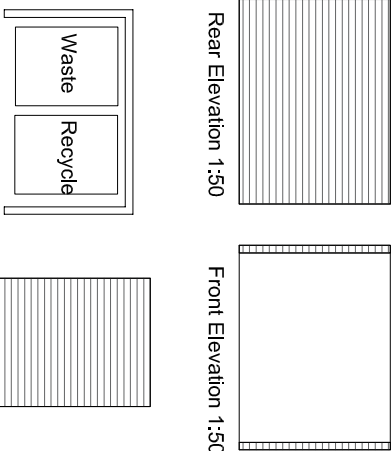


Glencathara Road

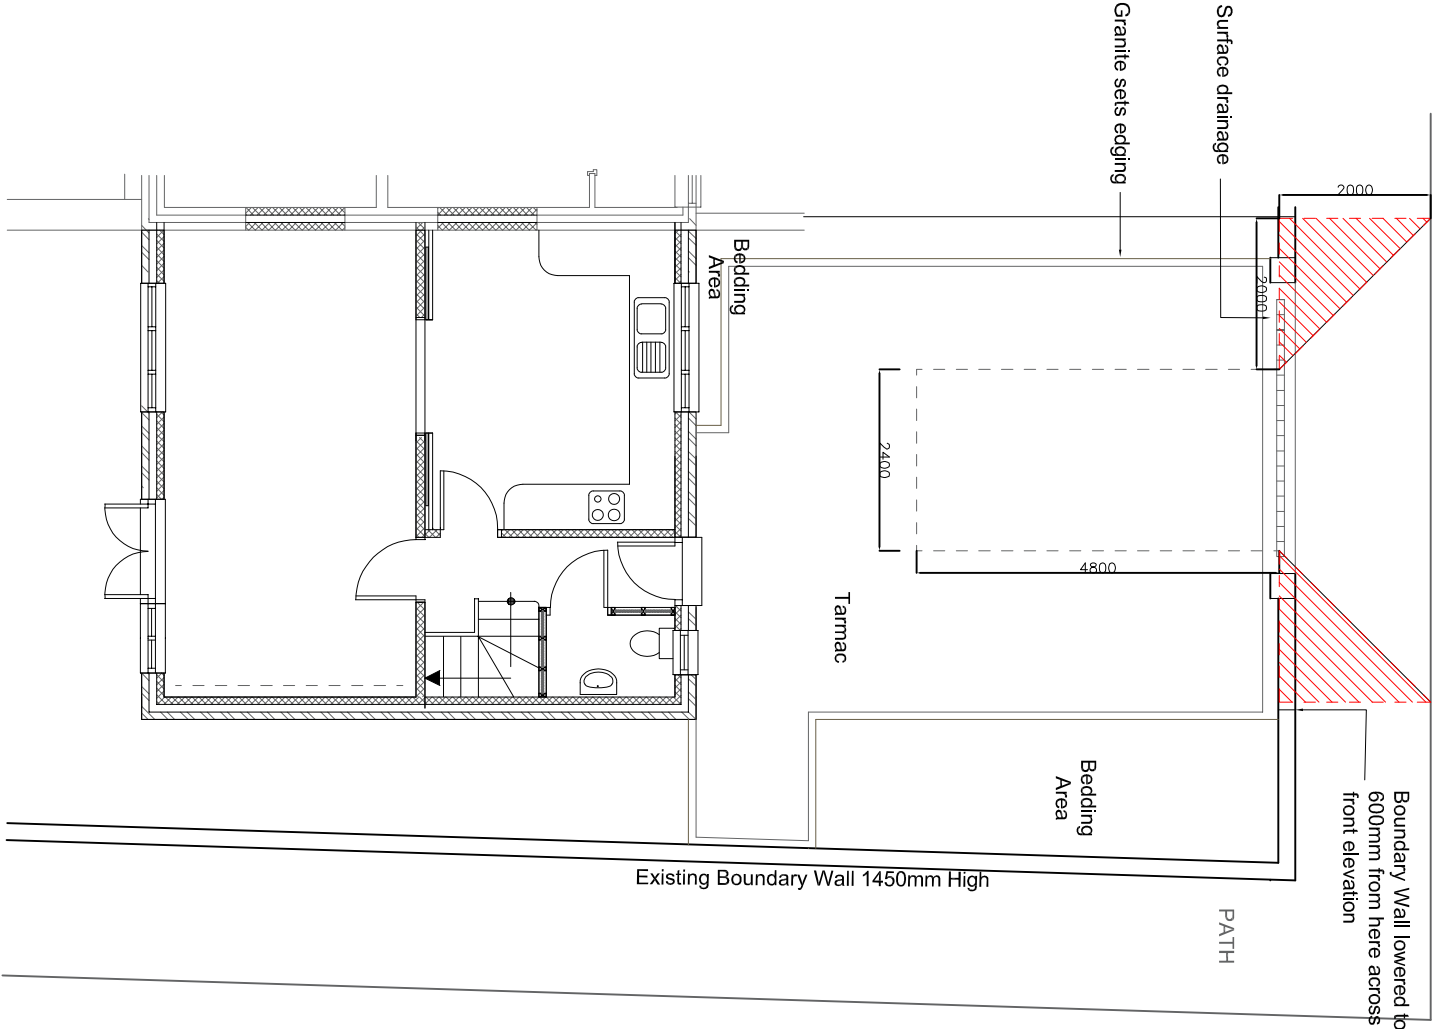


Floor Plan 1:50


Side Elevation 1:50

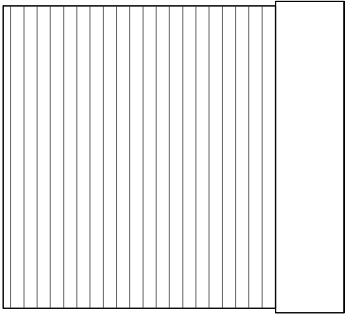


Rear Elevation 1:50

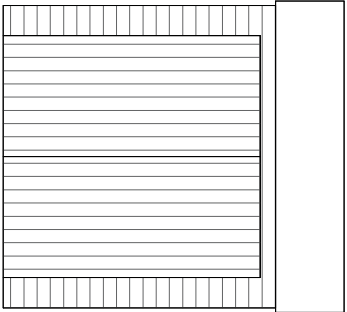

Front Elevation 1:50

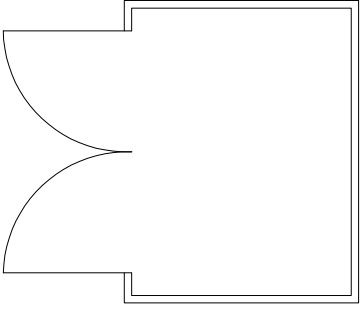

Floor Plan 1:50

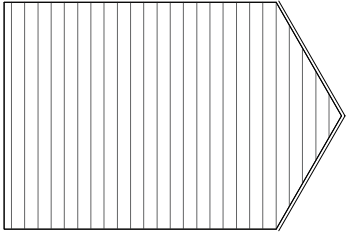

Side Elevation 1:50

Timber clad bike shed

www.yourhomeplans.co.uk
Tel: 0800 6127 664

Your Home Plans



This drawing is to support building regulation submission only. This drawing is not used for setting out and all sizes and dimensions to be checked on site prior to commencement of works and confirmed with Your Home Plans Ltd. This drawing is to be read in conjunction with all other relevant drawings and details. Materials and workmanship must be of a standard conforming with the appropriate recognised authority. All relevant Party Wall and Build Over Agreements must be in place prior to commencement of works.

CLIENT Mr P Chambers
SITE 3 Glencathara Road
Bognor Regis
West Sussex
PO21 2SF

DESCRIPTION OF WORKS New End of Terrace Dwelling

DRAWING TITLE
Conditions 3 & 6

PROJECT NUMBER	3 GLE-18	DRAWING NO
DATE	3rd November 2020	A101
DRAWN BY	June Grinstead	
CHECKED BY		SCALE 1:100 / A3