

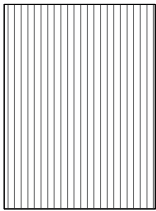


Glencathara Road

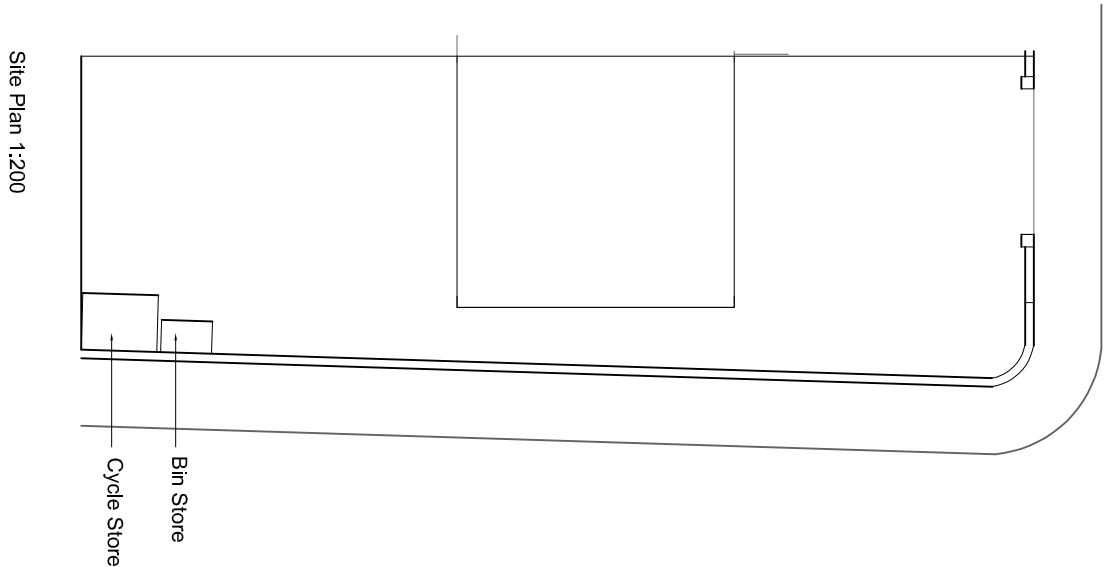


Rear Elevation 1:50

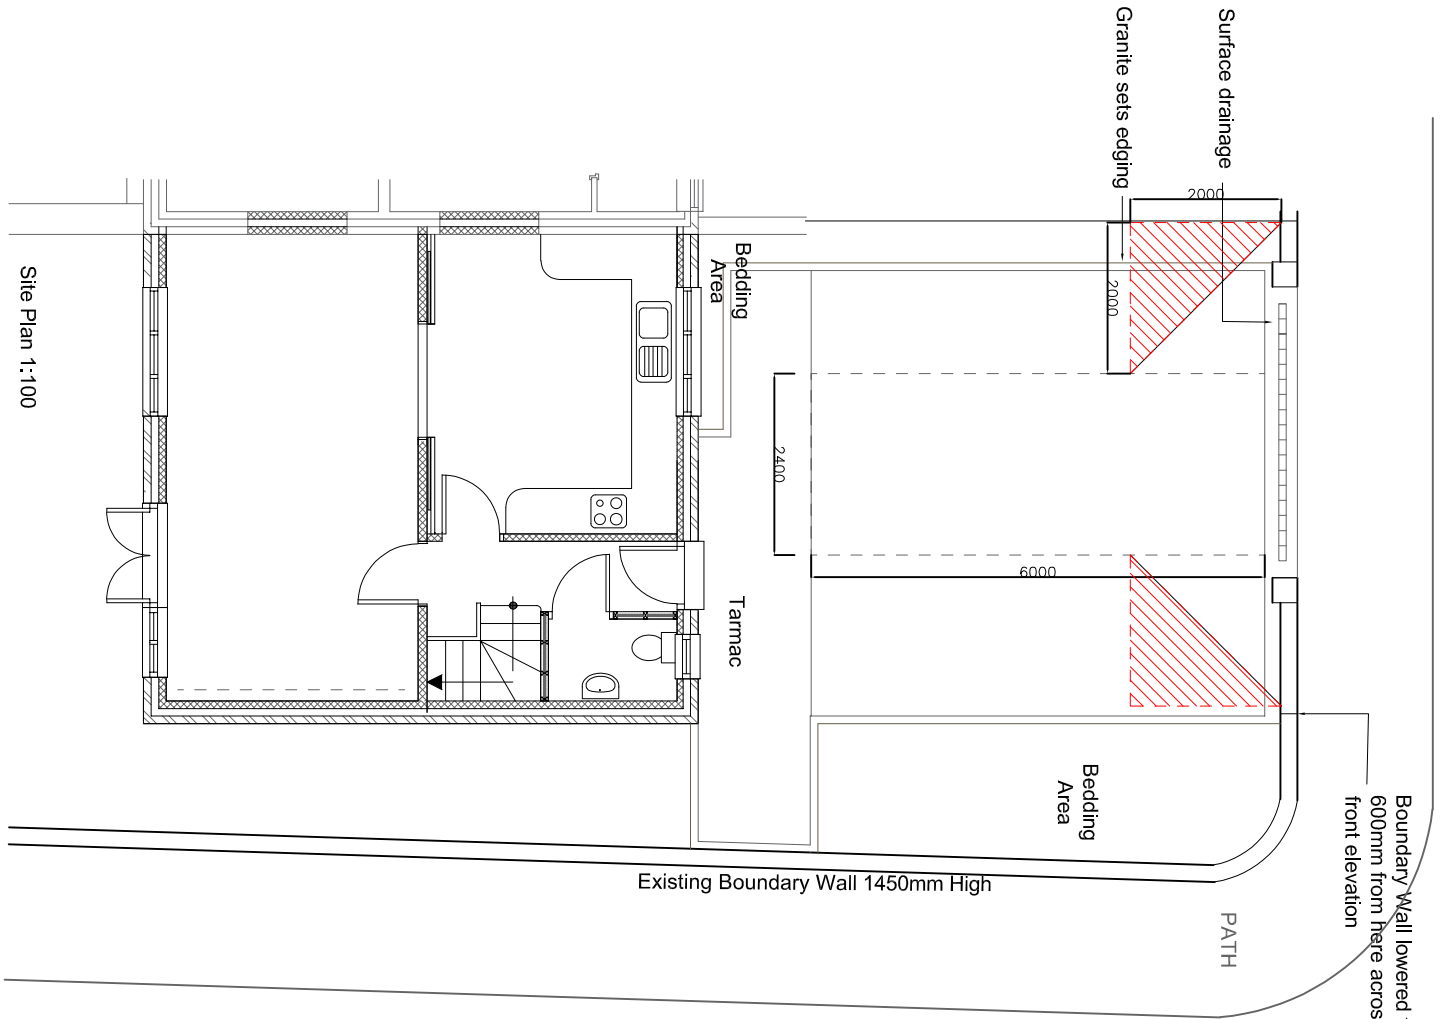


Front Elevation 1:50


Timber clad Bin Storage

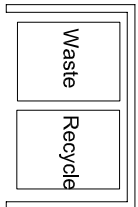


Floor Plan 1:50

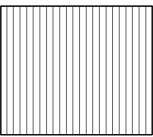

Side Elevation 1:50

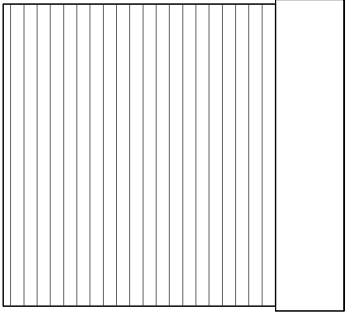


Rear Elevation 1:50

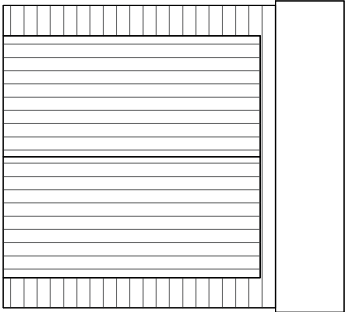


Front Elevation 1:50

Timber clad bike shed

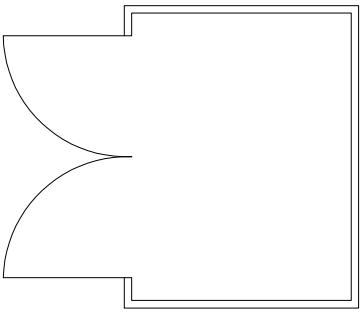

Floor Plan 1:50

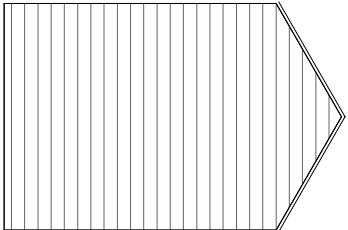

Side Elevation 1:50



www.yourhomeplans.co.uk

Tel: 0800 6127 664

Your Home Plans



This drawing is to support building regulation submission only. This drawing is not used for setting out and all sizes and dimensions to be checked on site prior to commencement of works and confirmed with Your Home Plans Ltd. This drawing is to be read in conjunction with all other relevant drawings and details. Materials and workmanship must be of a standard conforming with the appropriate recognised authority. All relevant Party Wall and Build Over Agreements must be in place prior to commencement of works.

CLIENT Mr P Chambers
SITE 3 Glencathara Road
Bognor Regis
West Sussex
PO21 2SF
DESCRIPTION OF WORKS New End of Terrace Dwelling

DRAWING TITLE
Conditions 3 & 6

PROJECT NUMBER	3 GLE-18	DRAWING NO	A101 REVC
DATE	5th January 2021		
DRAWN BY	June Grinstead		
CHECKED BY		SCALE	1:100 / A3