


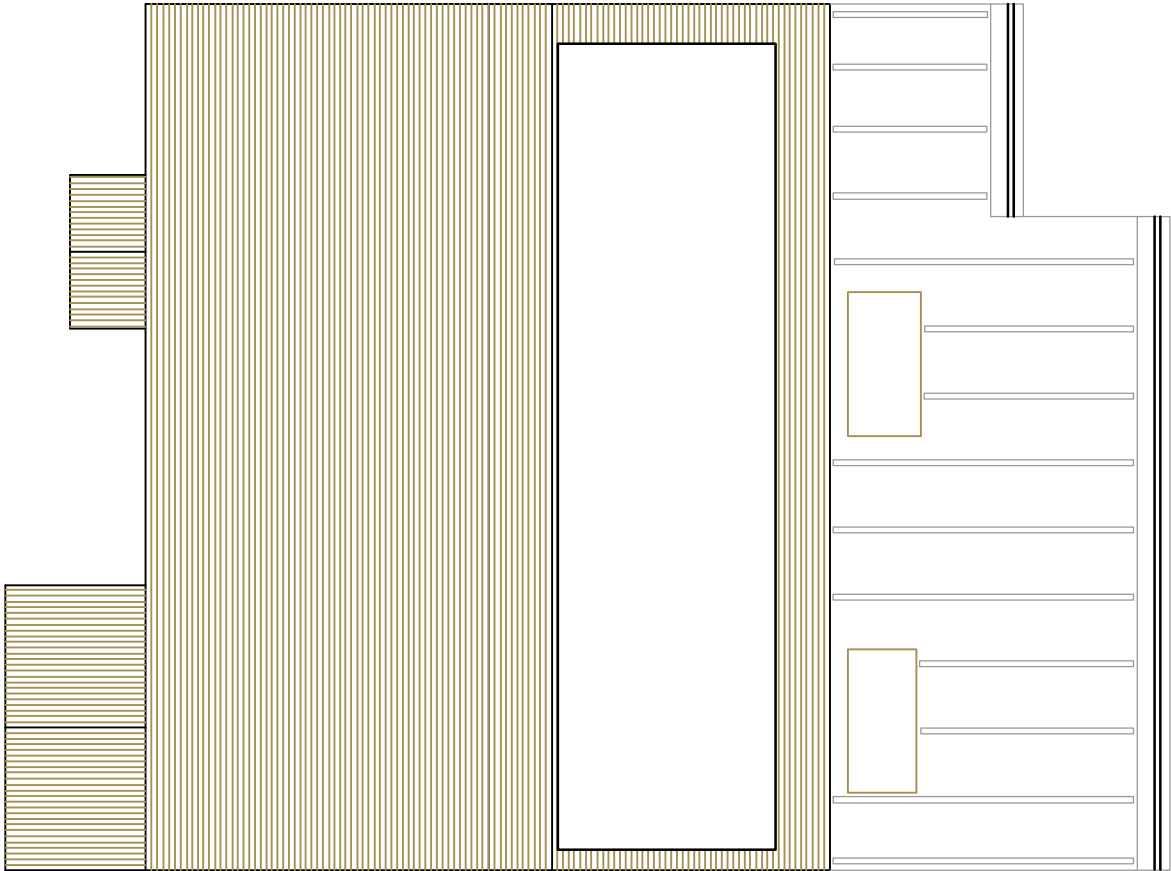

PROPOSED ROOF PLAN 1:100

Amdesign

ARCHITECTURE DESIGN DEVELOPMENT
Leeza Aldis-Hobbs ARB RIBA SPAB
/mob: 07756 329400
e-mail: leeza@amdesignltd.co.uk

PROJECT

BLAKENEY COTTAGE
SYLVAN WAY
BOGNOR REGIS
PO21 2RS
PROJECT STAGE
PI ANNING

DRAWING

PROPOSED
ROOF
DRAWING No
276/06
SCALE 1:100
DATE OCT 2018

REVISION
DRAWN
CHECKED
LA

LETTER	REVISION	DATE

This scheme is subject to town planning and all other necessary consents. All dimensions and levels to be checked on site. This drawing is to be read in conjunction with other relevant drawings and documents. Report all discrepancies to the Architect before work commences.

