
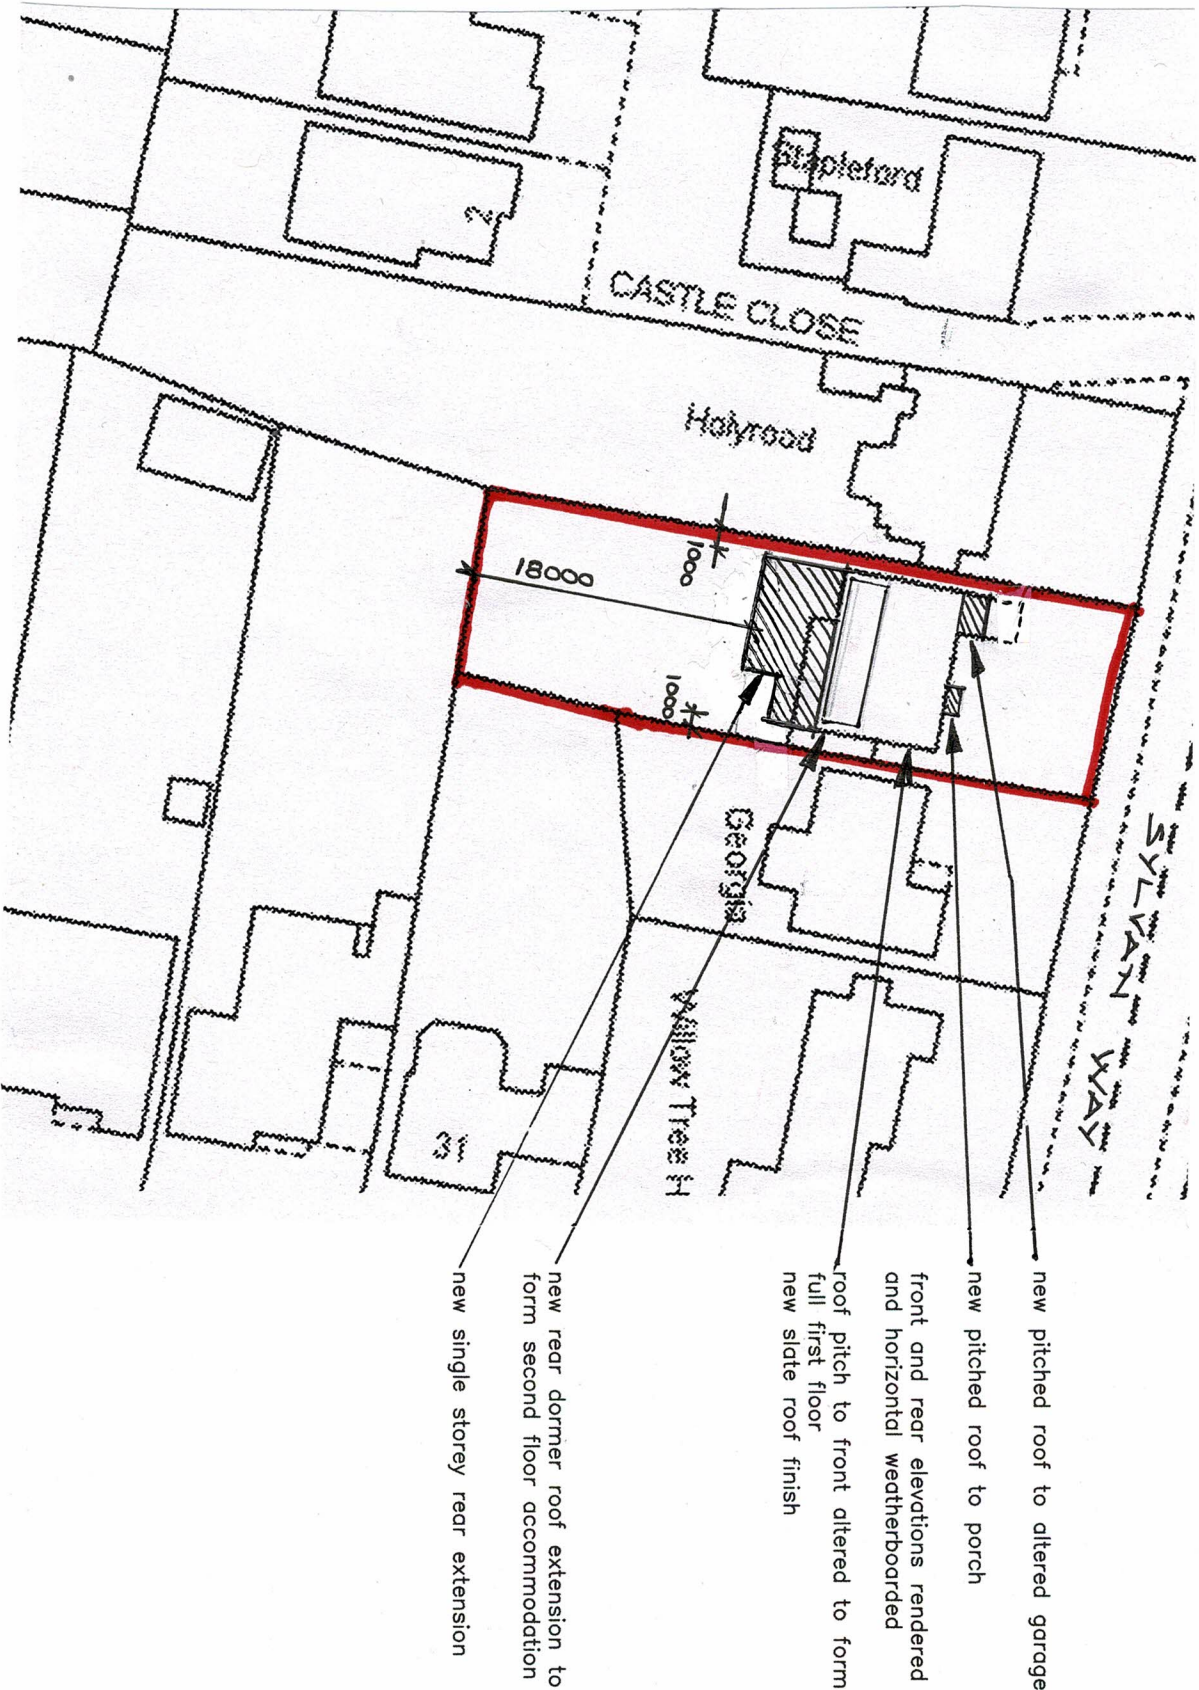


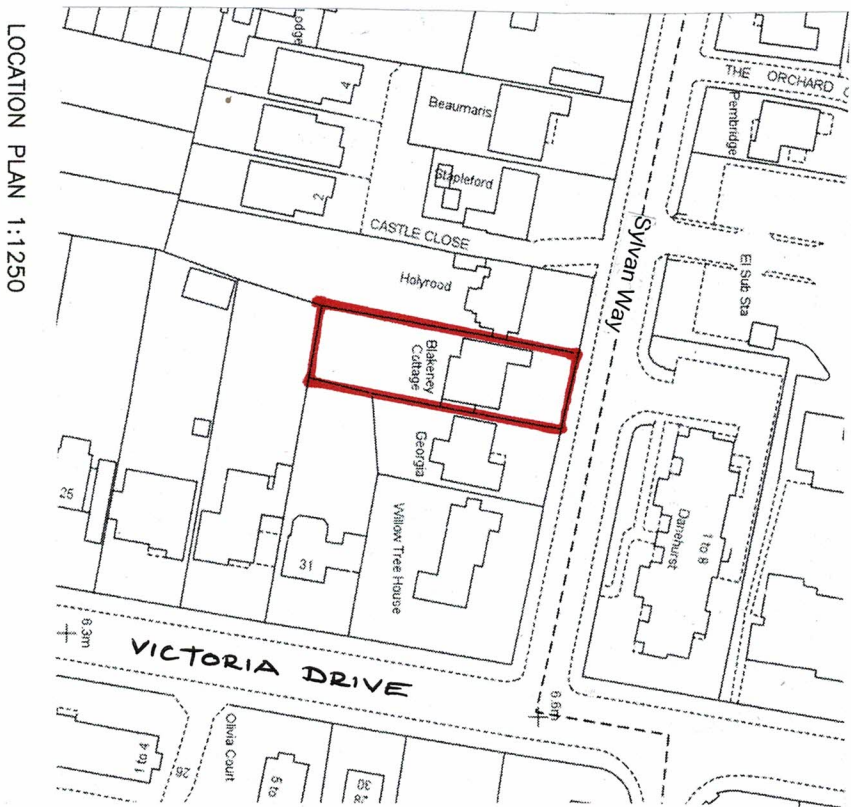

Amdesign

ARCHITECTURE DESIGN DEVELOPMENT
Leeza Aldis-Hobbs ARB RIBA SPAB

Mob: 07756 329400
e-mail: leeza@amdesignltd.co.uk

PROJECT
BLAKENEY COTTAGE
SYLVAN WAY
BOGNOR REGIS
PO21 2RS
PROJECT STAGE
PLANNING

DRAWING
LOCATION PLAN
SITE PLAN
DRAWING No
276/01
SCALE
DATE
1:1250 1:500
OCT 2018
DRAWN
CHECKED
LA

LETTER	REVISION	DATE

This scheme is subject to town planning and all other necessary consents. All dimensions and levels to be checked on site. This drawing is to be read in conjunction with other relevant drawings and documents. Report all discrepancies to the Architect before work commences. AM Design is the trading name of AM Design Ltd © AM Design Ltd. All rights reserved.

