




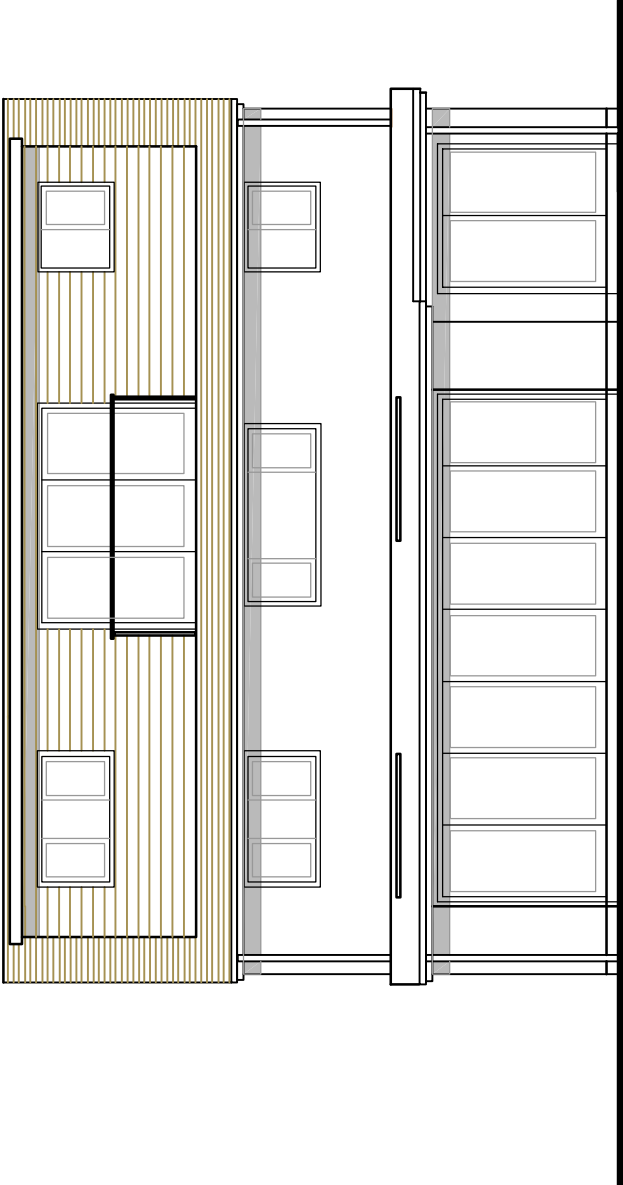


PROPOSED SOUTH ELEVATION 1:100

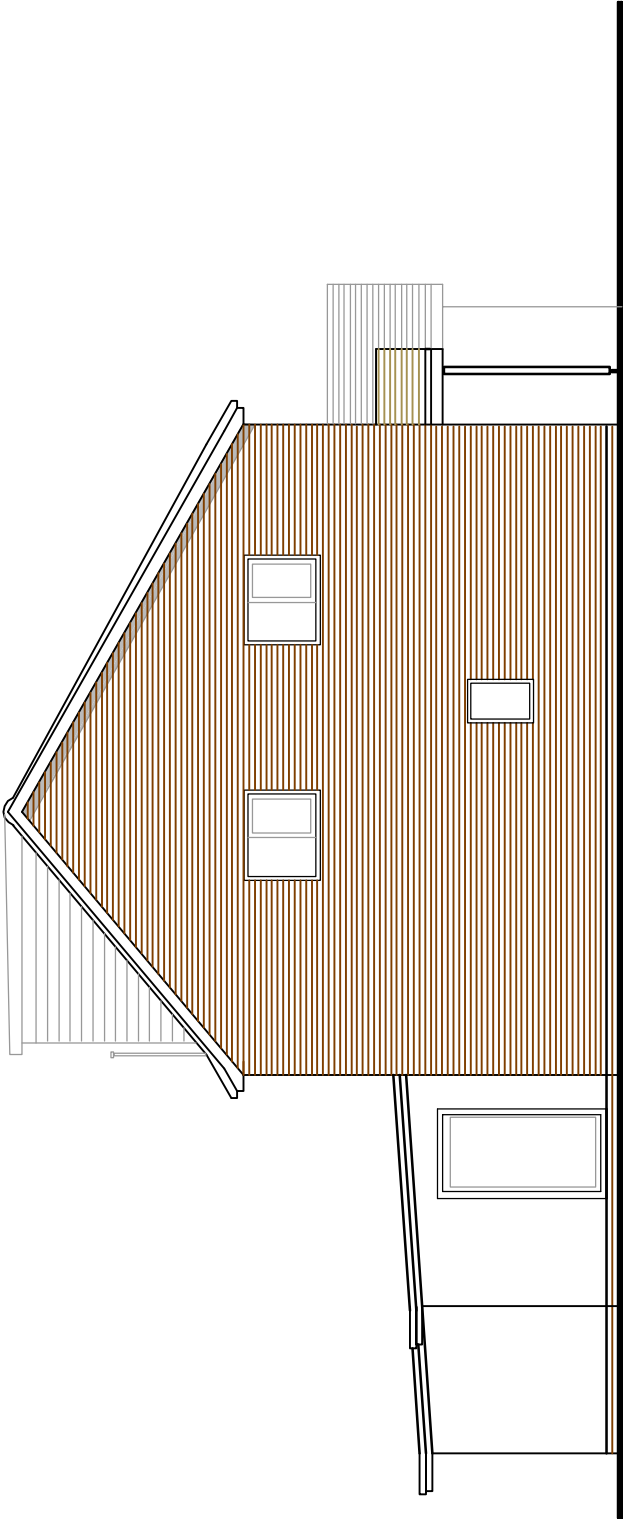

PROPOSED EAST ELEVATION 1:100

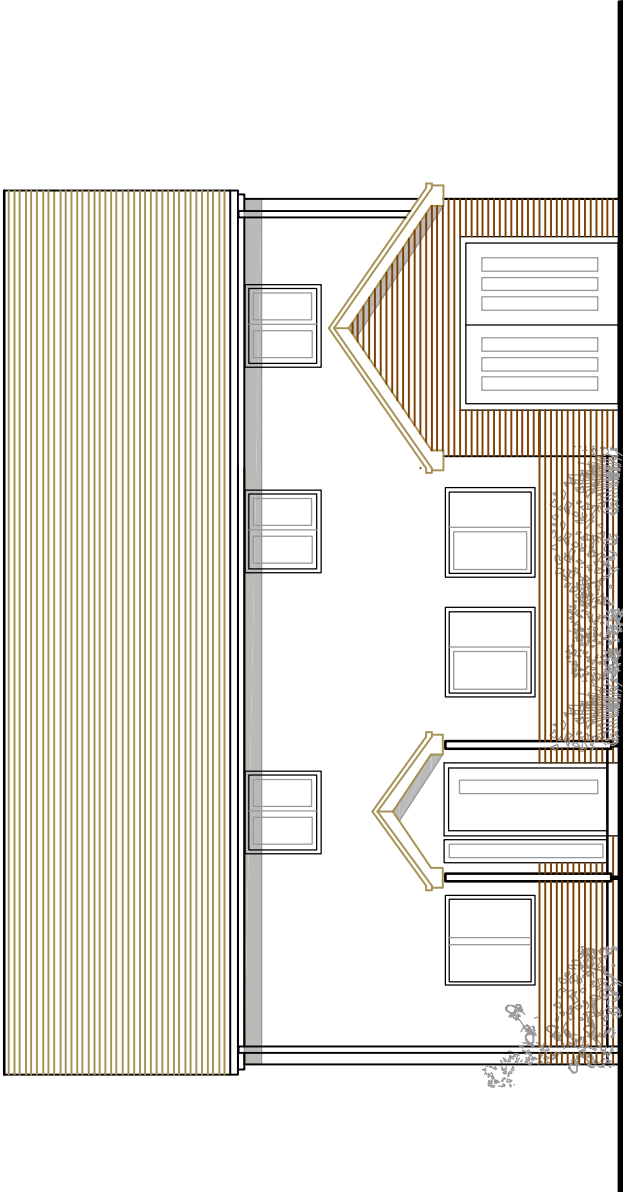

PROPOSED NORTH ELEVATION 1:100

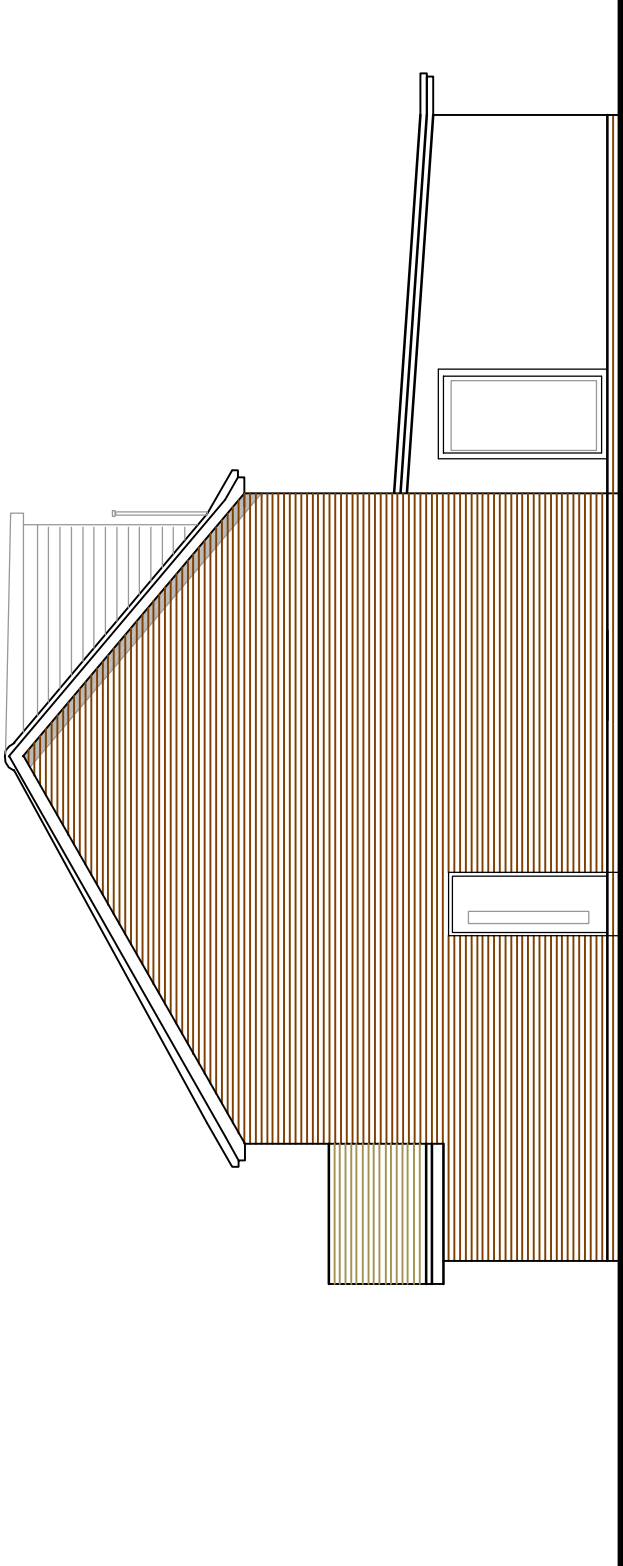

PROPOSED WEST ELEVATION 1:100

Amdesign

ARCHITECTURE DESIGN DEVELOPMENT
Leeza Aldis-Hobbs ARB RIBA SPAB
Job: 07756 329400
E-mail: leeza@amdesignltd.co.uk

PROJECT

**BLAKENEY COTTAGE
SYLVAN WAY
BOGNOR REGIS
PO21 2RS**
PROJECT STAGE
PI ANNING

DRAWING

**PROPOSED
ELEVATIONS**

DRAWING No
276/05

SCALE
DATE 1:100 OCT 2018

REVISION
B
DRAWN
CHECKED
LA

LETTER	REVISION	DATE

This scheme is subject to town planning and all other necessary consents. All dimensions and levels to be checked on site. This drawing is to be read in conjunction with other relevant drawings and documents. Report all discrepancies to the Architect before work commences.