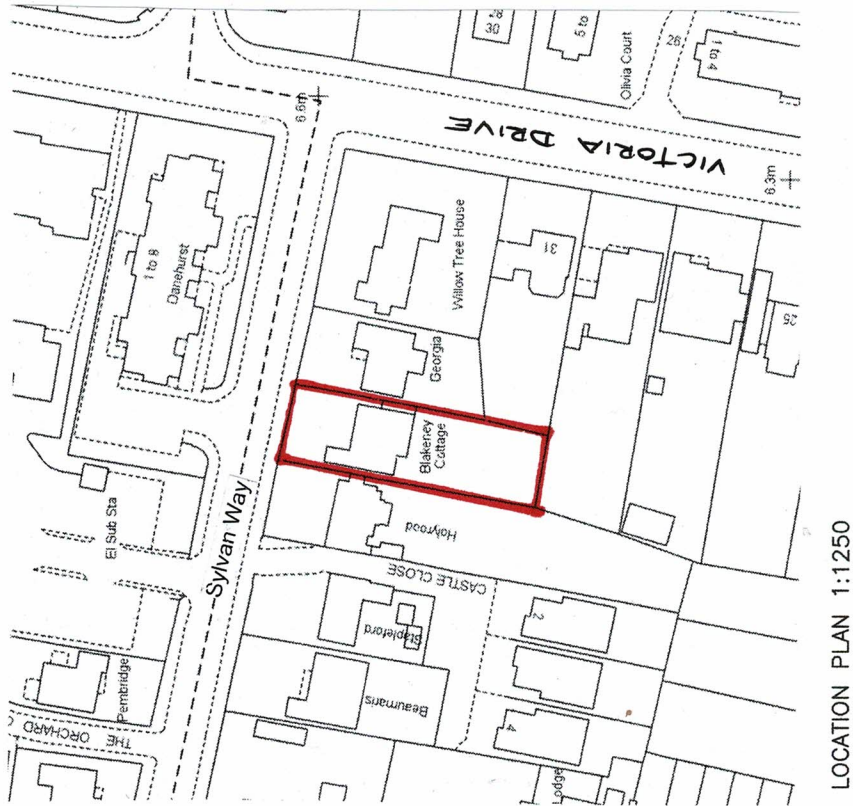
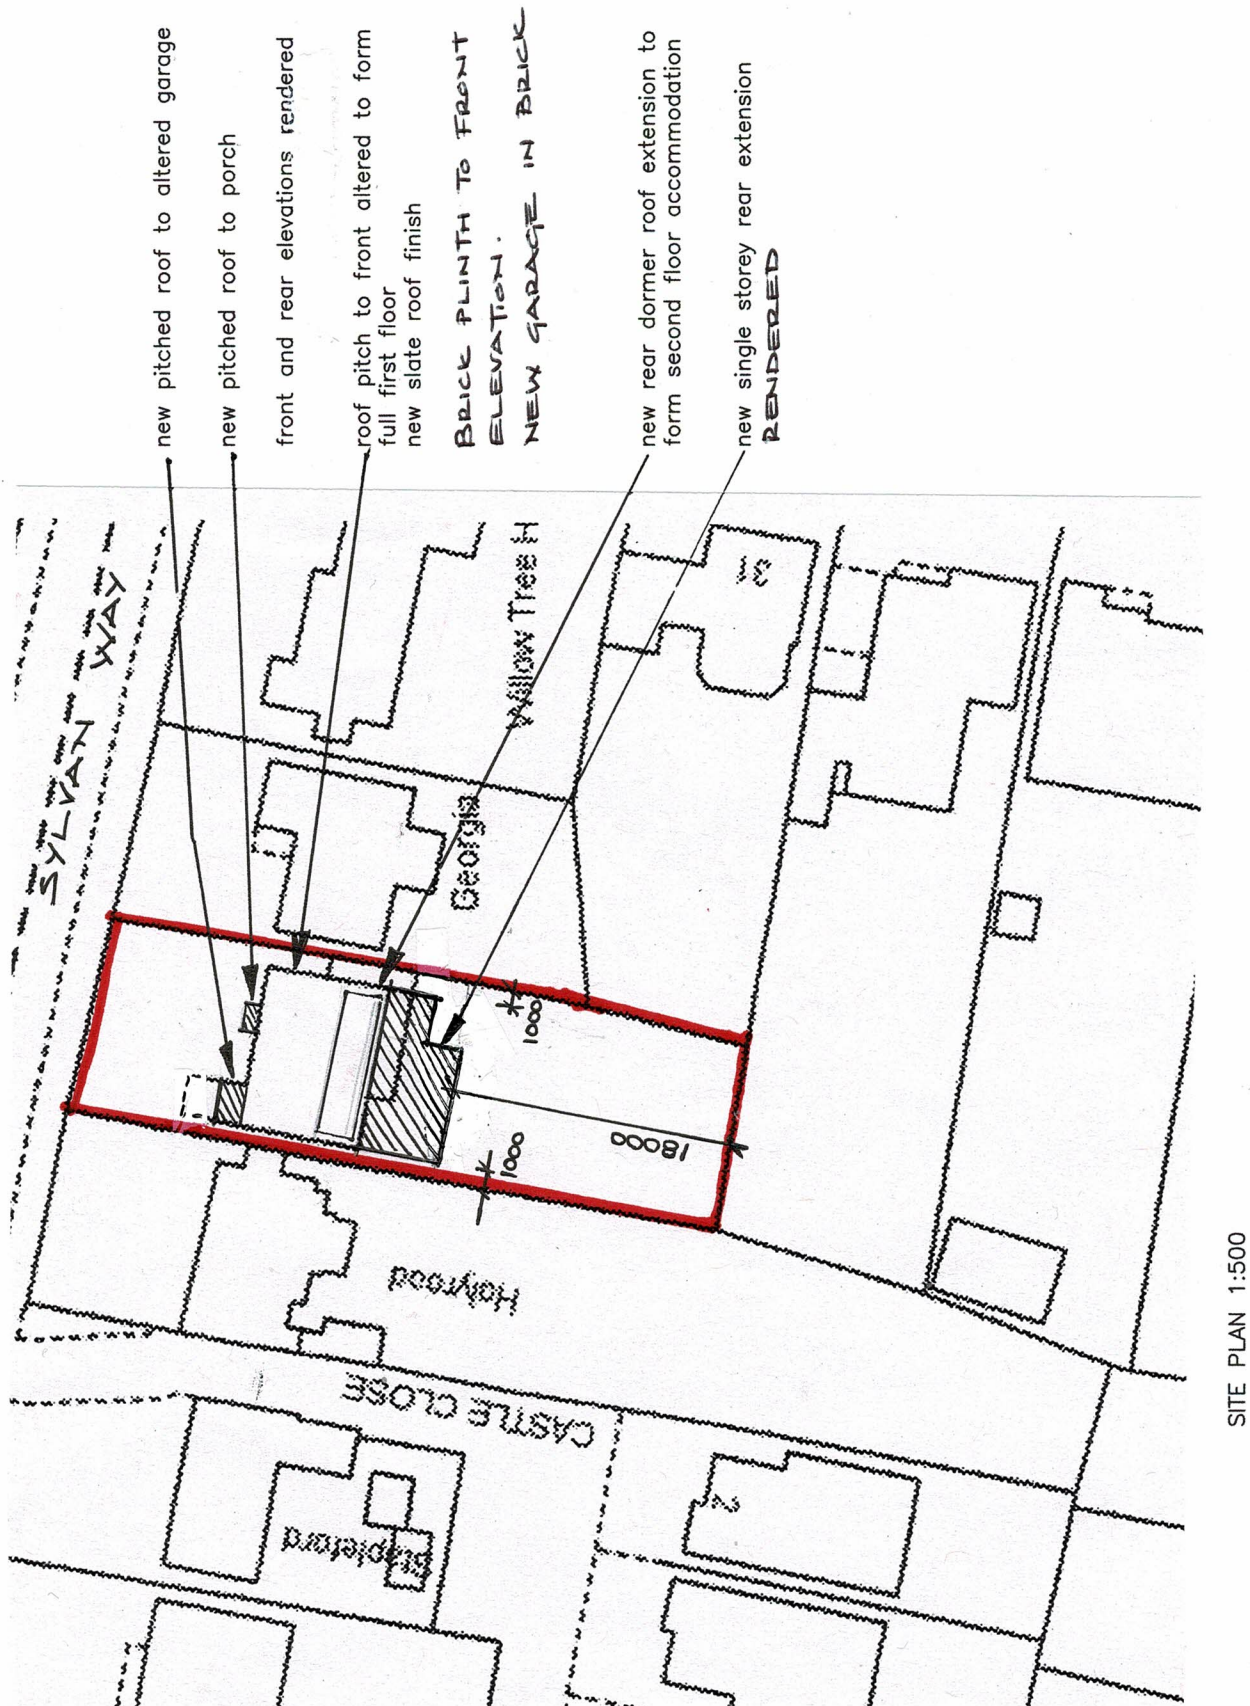


LETTER	REVISION	DATE

This scheme is subject to town planning and all other necessary consents. All dimensions and levels to be checked on site. This drawing is to be read in conjunction with other relevant drawings and documents. Report all discrepancies to the Architect before work commences. AM Design is the trading name of AM Design Ltd © AM Design Ltd. All rights reserved.

DRAWING	LOCATION PLAN	REVISION
	SITE PLAN	A
DRAWING NO	276/01	LA
SCALE	1:1250 1:500	DRAWN
DATE	OCT 2018	CHECKED

PROJECT	BLAKENEY COTTAGE
	SYLVAN WAY
	BOGNOR REGIS
	PO21 2RS
PROJECT STAGE	PLANNING

AMdesign	ARCHITECTURE DESIGN DEVELOPMENT
Leeza Aldis-Hobbs	ARB RIBA SPAB
Mob: 07756 329400	
e-mail: leeza@amdesignltd.co.uk	