

Notes


THIS DRAWING IS THE COPYRIGHT OF VIVID DESIGN STUDIO LTD AND MUST NOT BE COPIED, ALTERED OR REPRODUCED IN ANY WAY NEITHER PASSED TO A THIRD PARTY WITHOUT THEIR WRITTEN PERMISSION.

DIMENSIONS TO BE CHECKED ON SITE BEFORE COMMENCING WORK AND ANY DISCREPANCIES SHALL BE REPORTED TO THE DESIGNER. FIGURED DIMENSIONS MUST BE TAKEN IN PREFERENCE TO SCALED DIMENSIONS.

Rev:-	Description:-	Date:-	Chkd by:-



EAST ELEVATION
(1:50)

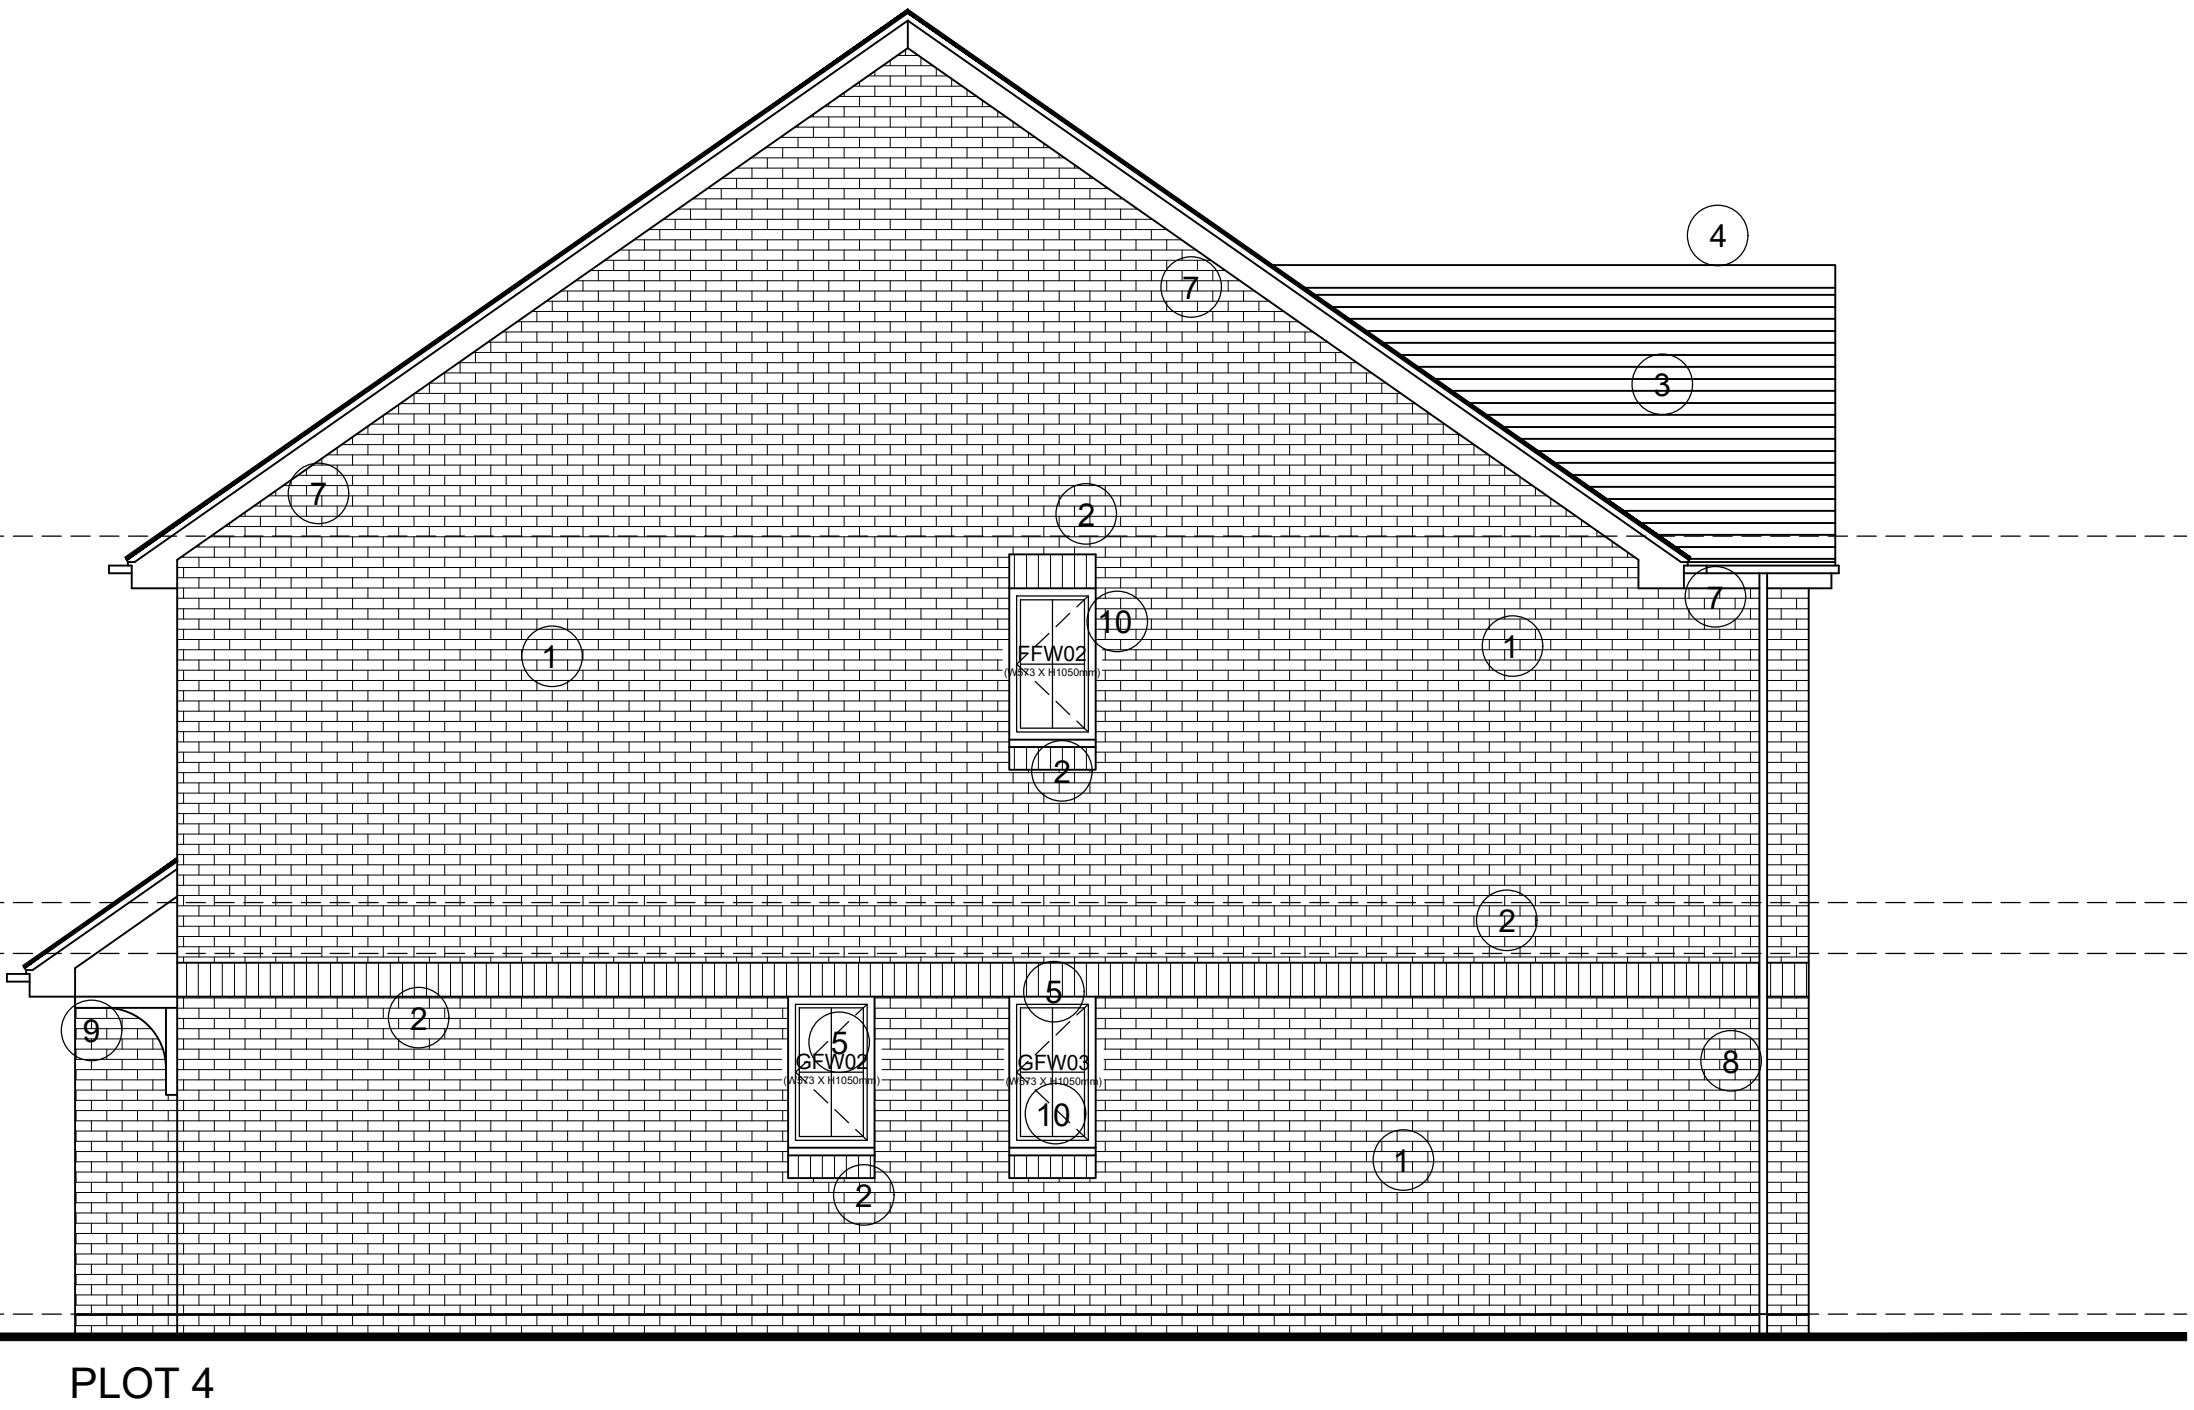


NORTH ELEVATION
(1:50)

- Materials Key**
- 1 Facing Brickwork
IBSTOCK - Brunswick Antique (off shade)
 - 2 Feature Heads
WEINERBERGER - Warnham Red
 - 3 Roof Tiles
REDLAND - Grovebury Concrete Interlocking Grey
 - 4 Concrete Rounded Ridge and Hip Tiles - Grey
 - 5 UPVC Windows and French Doors - White
 - 6 Composite Personal Doors - Navy Blue
 - 7 Upvc Fascias and Eaves Soffits - White
 - 8 UPVC Rainwater Goods - Black
 - 9 Porches Timber Posts & Brackets - White
 - 10 Obscure Glazed Window



WEST ELEVATION
(1:50)

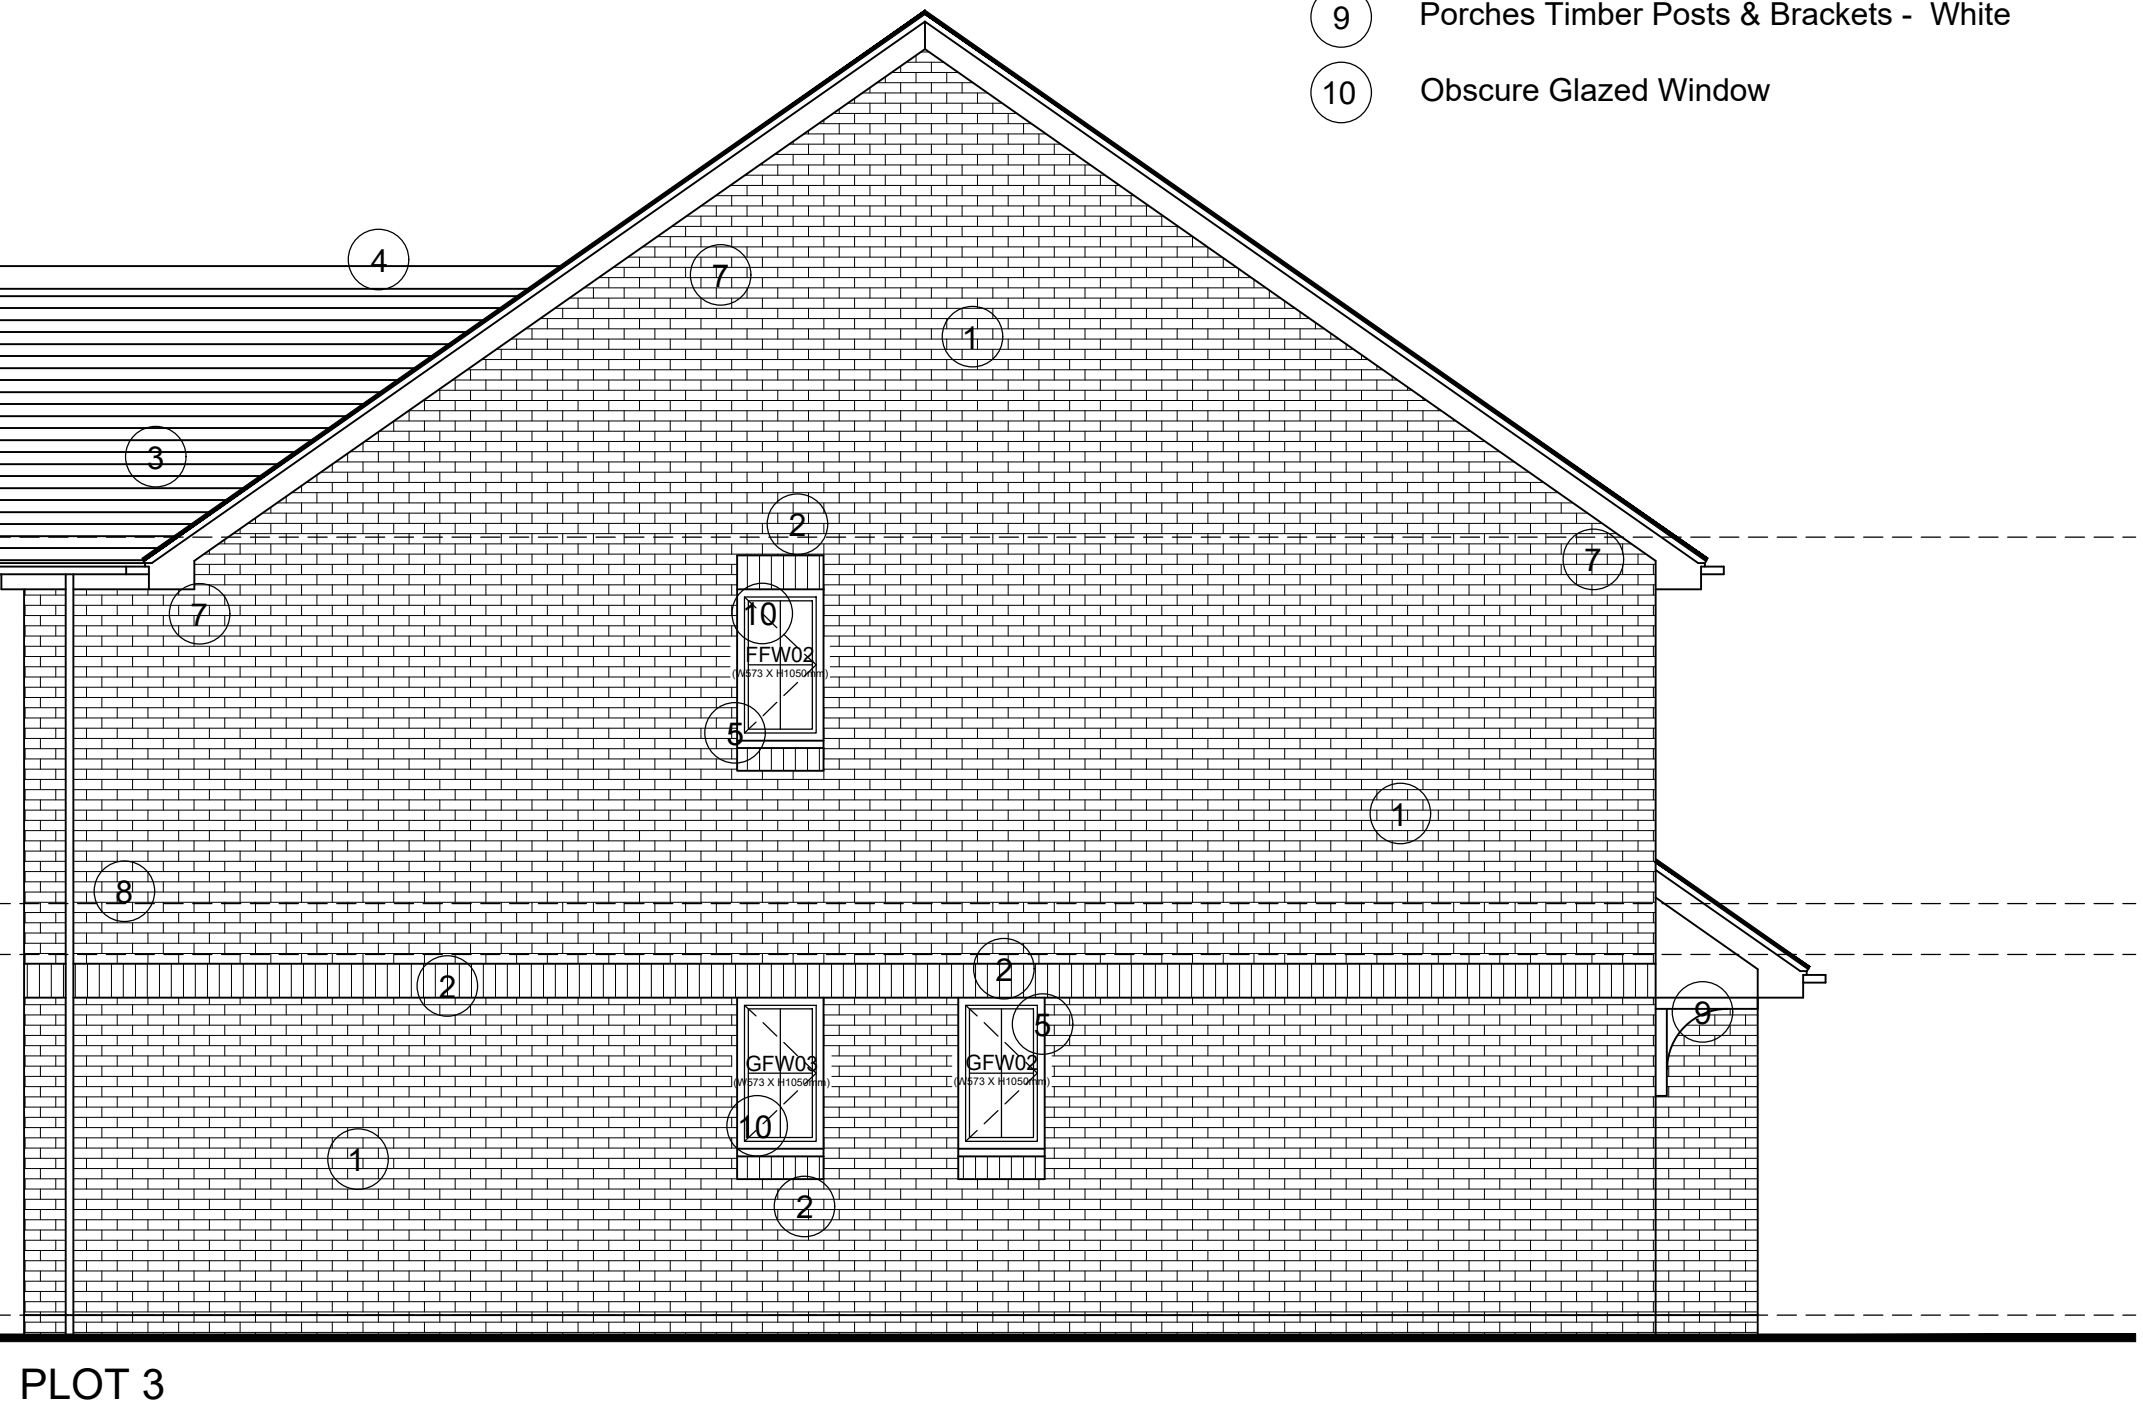

SOUTH ELEVATION
(1:50)



The Barn, Calcot Mount Business Park, Calcot Lane,
Curdridge, Southampton, Hampshire, SO32 2BN
Tel: 01489 786670
Email: info@vividdesignstudio.co.uk
Website: www.vividdesignstudio.co.uk

Project:-	Proposed Residential Development 15-17 Kew Gardens Bognor Regis West Sussex		
Title:-	Proposed Material Elevations (P3&P4)		
Client:-	Imperial Homes (Southern) Ltd		
Scale:-	1:50 (@A1)		
Drawn By:-	PJD	Checked By:-	
Date:-	09/01/20	Date:-	
Job.No:-	180037	Drg.No:-	11