
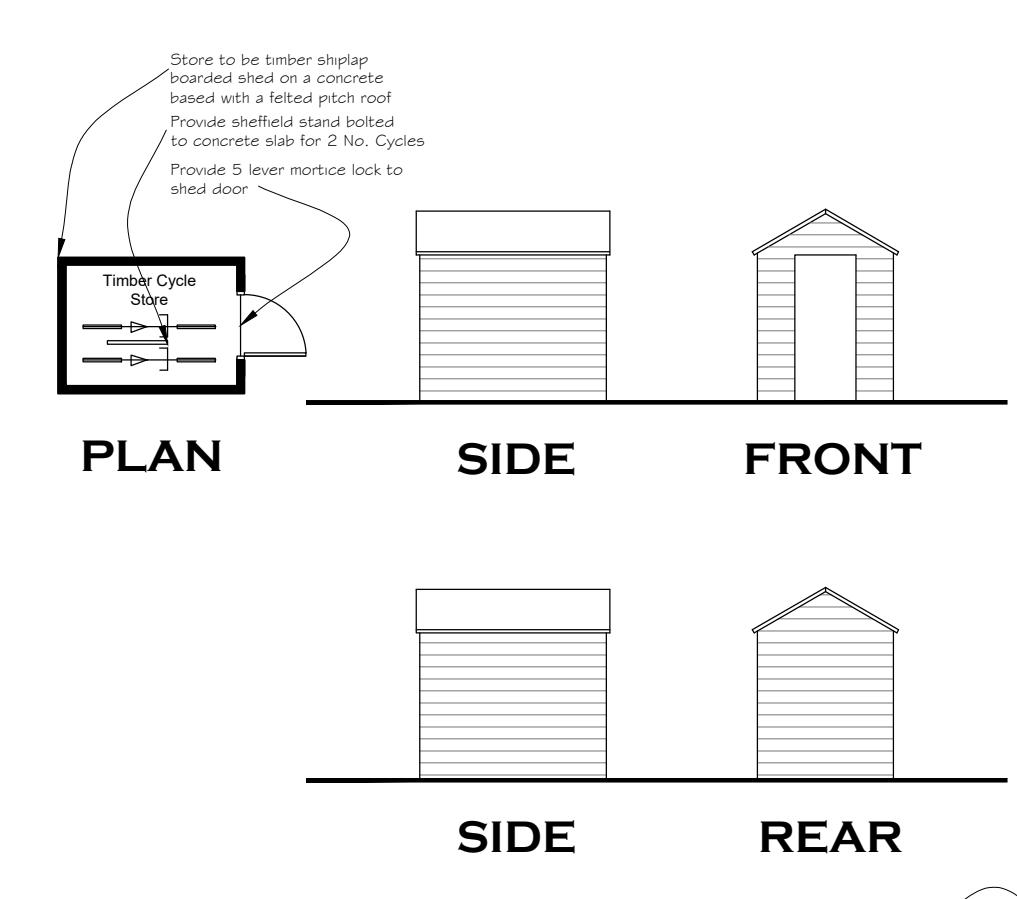


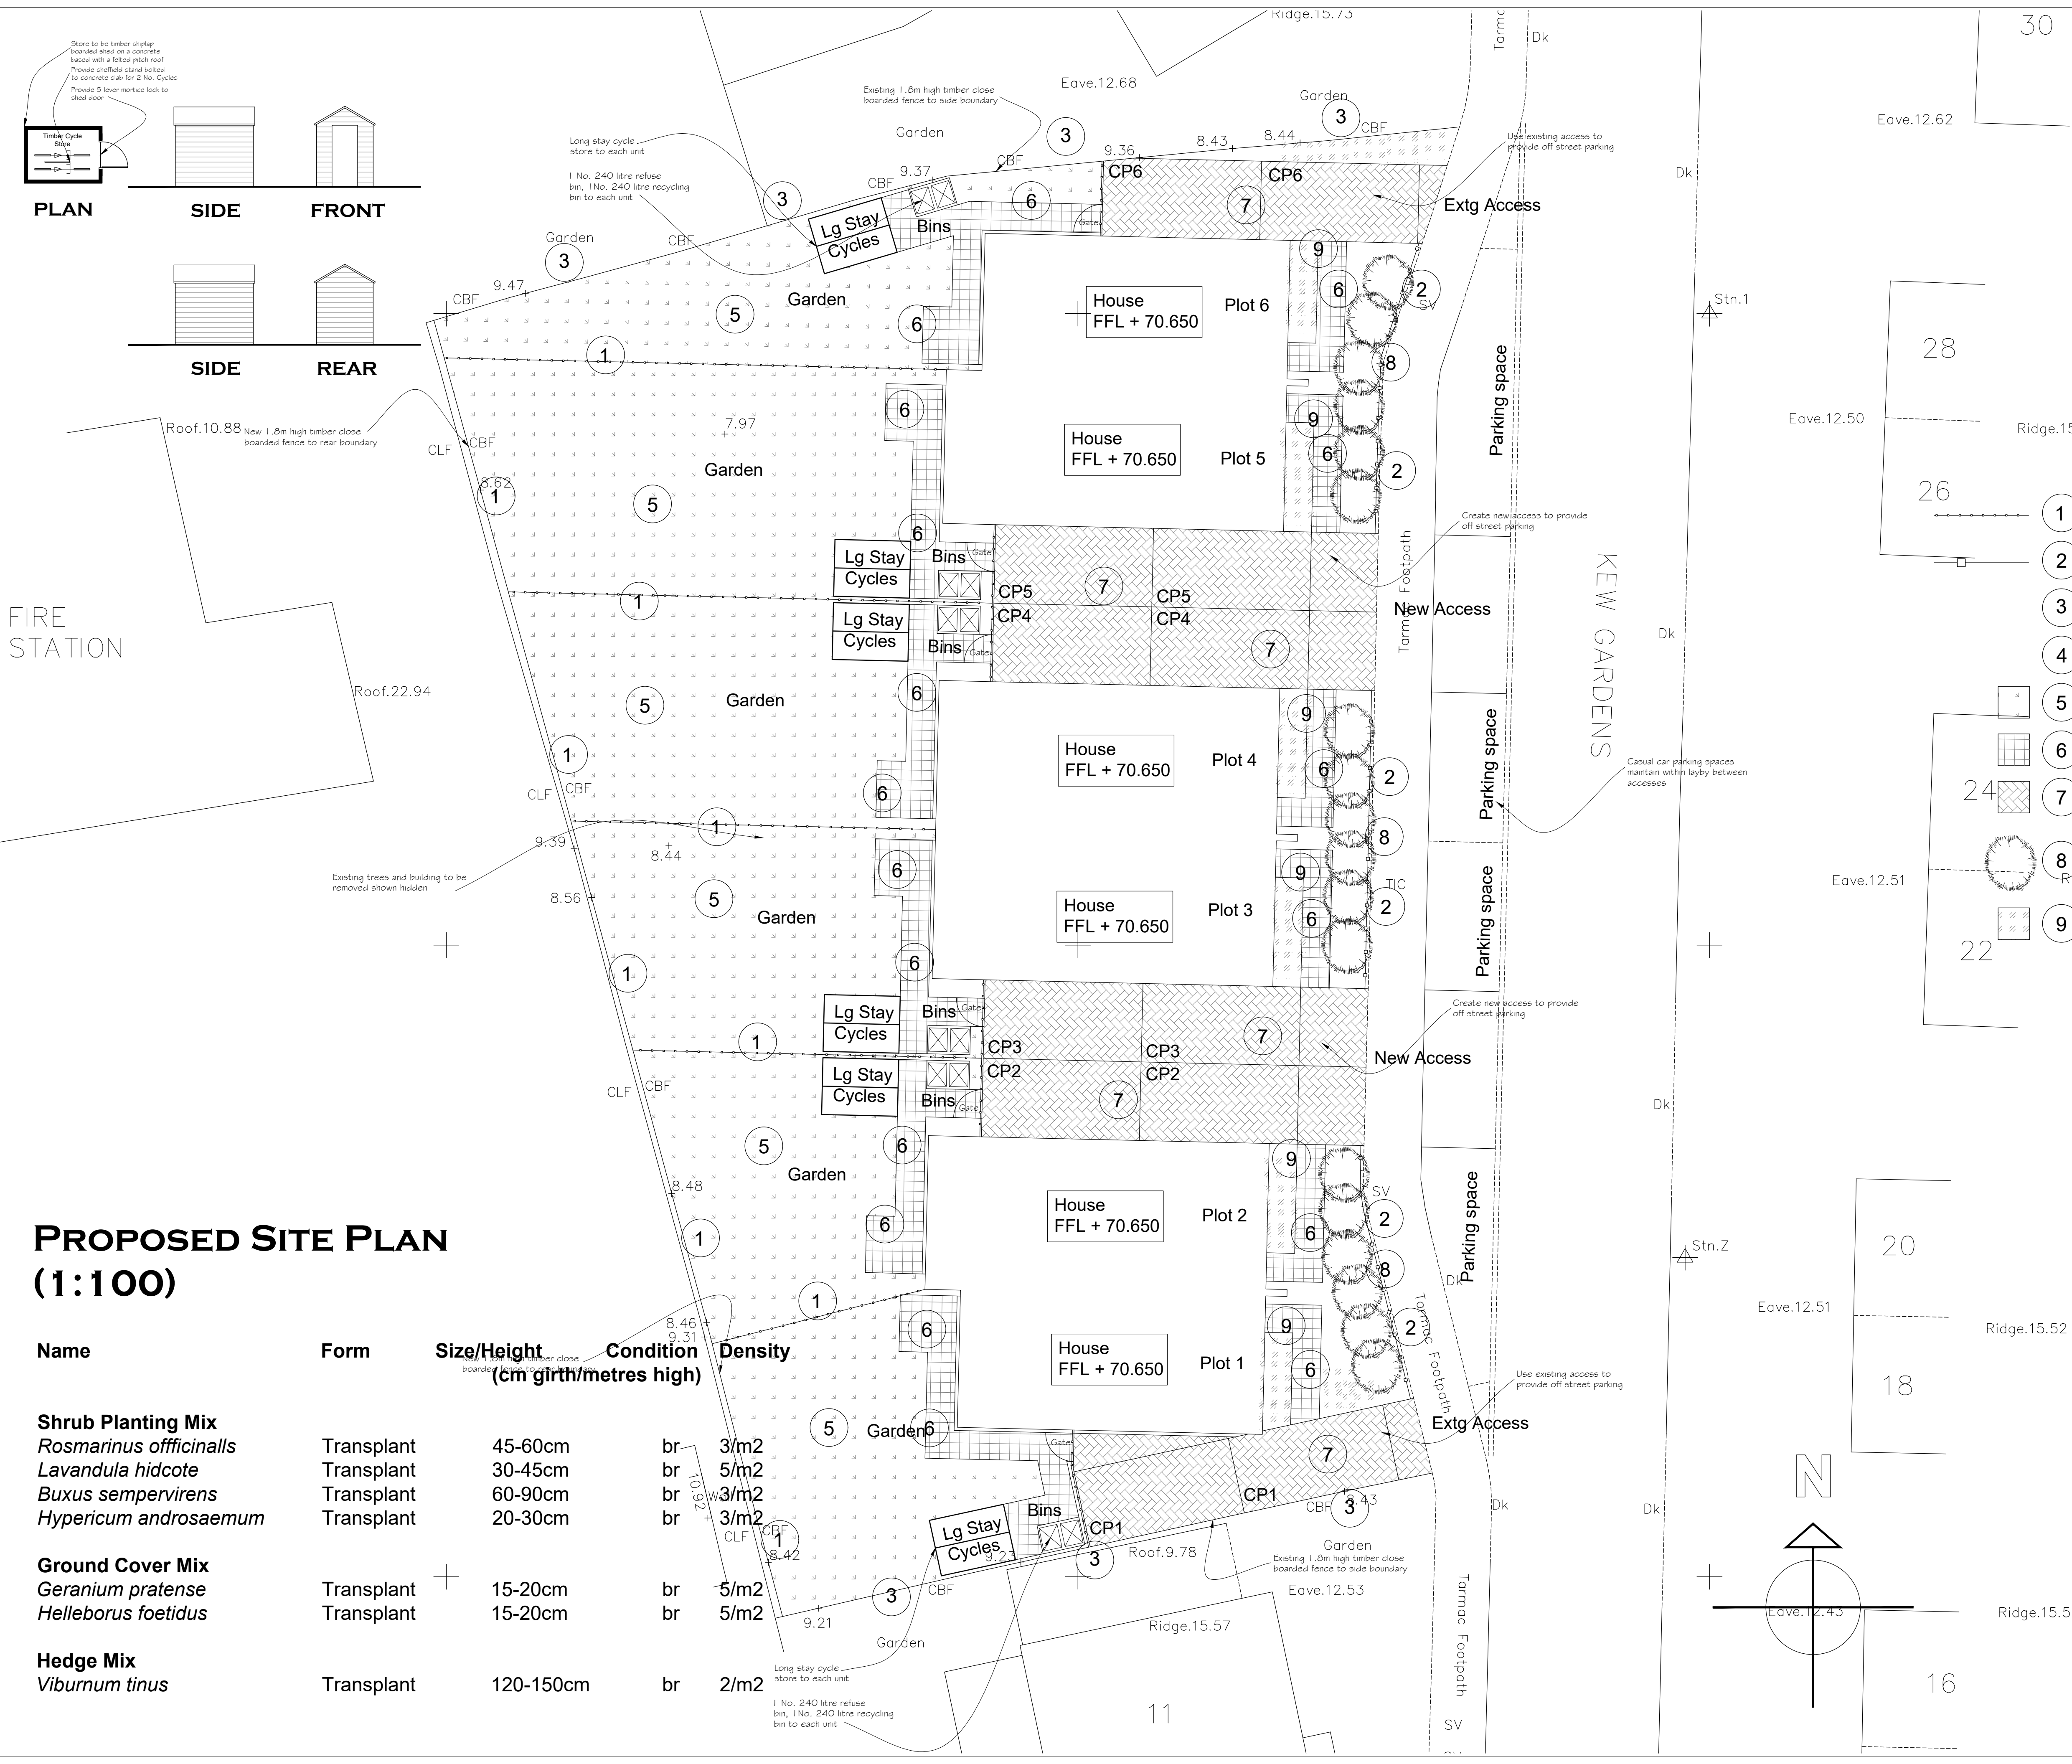

FIRE STATION

PROPOSED SITE PLAN (1:100)

Name	Form	Size/Height (cm girth/metres high)	Condition	Density
Shrub Planting Mix <i>Rosmarinus officinalis</i> <i>Lavandula hidcote</i> <i>Buxus sempervirens</i> <i>Hypericum androsaemum</i>	Transplant	45-60cm	br	3/m2
	Transplant	30-45cm	br	5/m2
	Transplant	60-90cm	br	3/m2
	Transplant	20-30cm	br	3/m2
Ground Cover Mix <i>Geranium pratense</i> <i>Helleborus foetidus</i>	Transplant	15-20cm	br	5/m2
	Transplant	15-20cm	br	5/m2
Hedge Mix <i>Viburnum tinus</i>	Transplant	120-150cm	br	2/m2

Notes

THIS DRAWING IS THE COPYRIGHT OF VIVID DESIGN STUDIO LTD AND MUST NOT BE COPIED, ALTERED OR REPRODUCED IN ANY WAY NEITHER PASSED TO A THIRD PARTY WITHOUT THEIR WRITTEN PERMISSION.

DIMENSIONS TO BE CHECKED ON SITE BEFORE COMMENCING WORK AND ANY DISCREPANCIES SHALL BE REPORTED TO THE DESIGNER. FIGURED DIMENSIONS MUST BE TAKEN IN PREFERENCE TO SCALED DIMENSIONS.

Rev:-	Description:-	Date:-	Chkd by:-

- Materials Key**
- 1 1.8m High Timber Close Boarded Fence
 - 2 1.2m High Timber Post and Rail Fence
 - 3 Existing Boundary Treatments Retained
 - 4 Existing Trees and Hedges Retained
 - 5 Lawn Areas
 - 6 Concrete Slabs (Dark Grey)
 - 7 Permeable Pavors (Light Grey)
 - 8 New Hedging (staggered rows 3 per linear metre)
 - 9 New Shrub & Ground Cover (20% of each species tandom planted @ 4No. per sqm)

VIVID
design studio

The Barn, Calcot Mount Business Park, Calcot Lane,
Curdridge, Southampton, Hampshire, SO32 2BN
Tel: 01489 786670
Email: info@vividdesignstudio.co.uk
Website: www.vividdesignstudio.co.uk

Project:-
**Proposed Residential Development
15-17 Kew Gardens
Bognor Regis
West Sussex**

Title:-
Proposed Site Plan (Bin & Cycle)

Client:-
Imperial Homes (Southern) Ltd

Scale:-
1:100 (@A1)

Drawn By:- **PJD** Checked By:-
Date:- **09/01/20** Date:-
Job.No:- **180037** Drg.No:- **13** Rev:-