
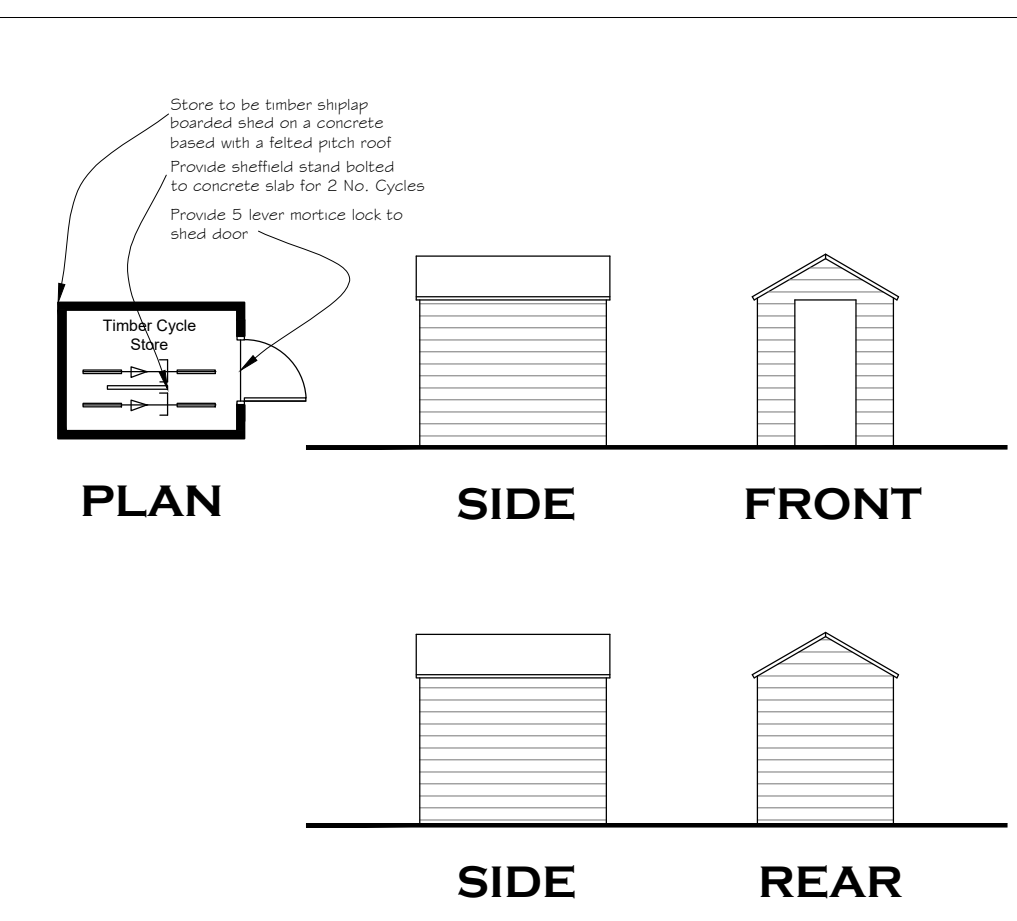


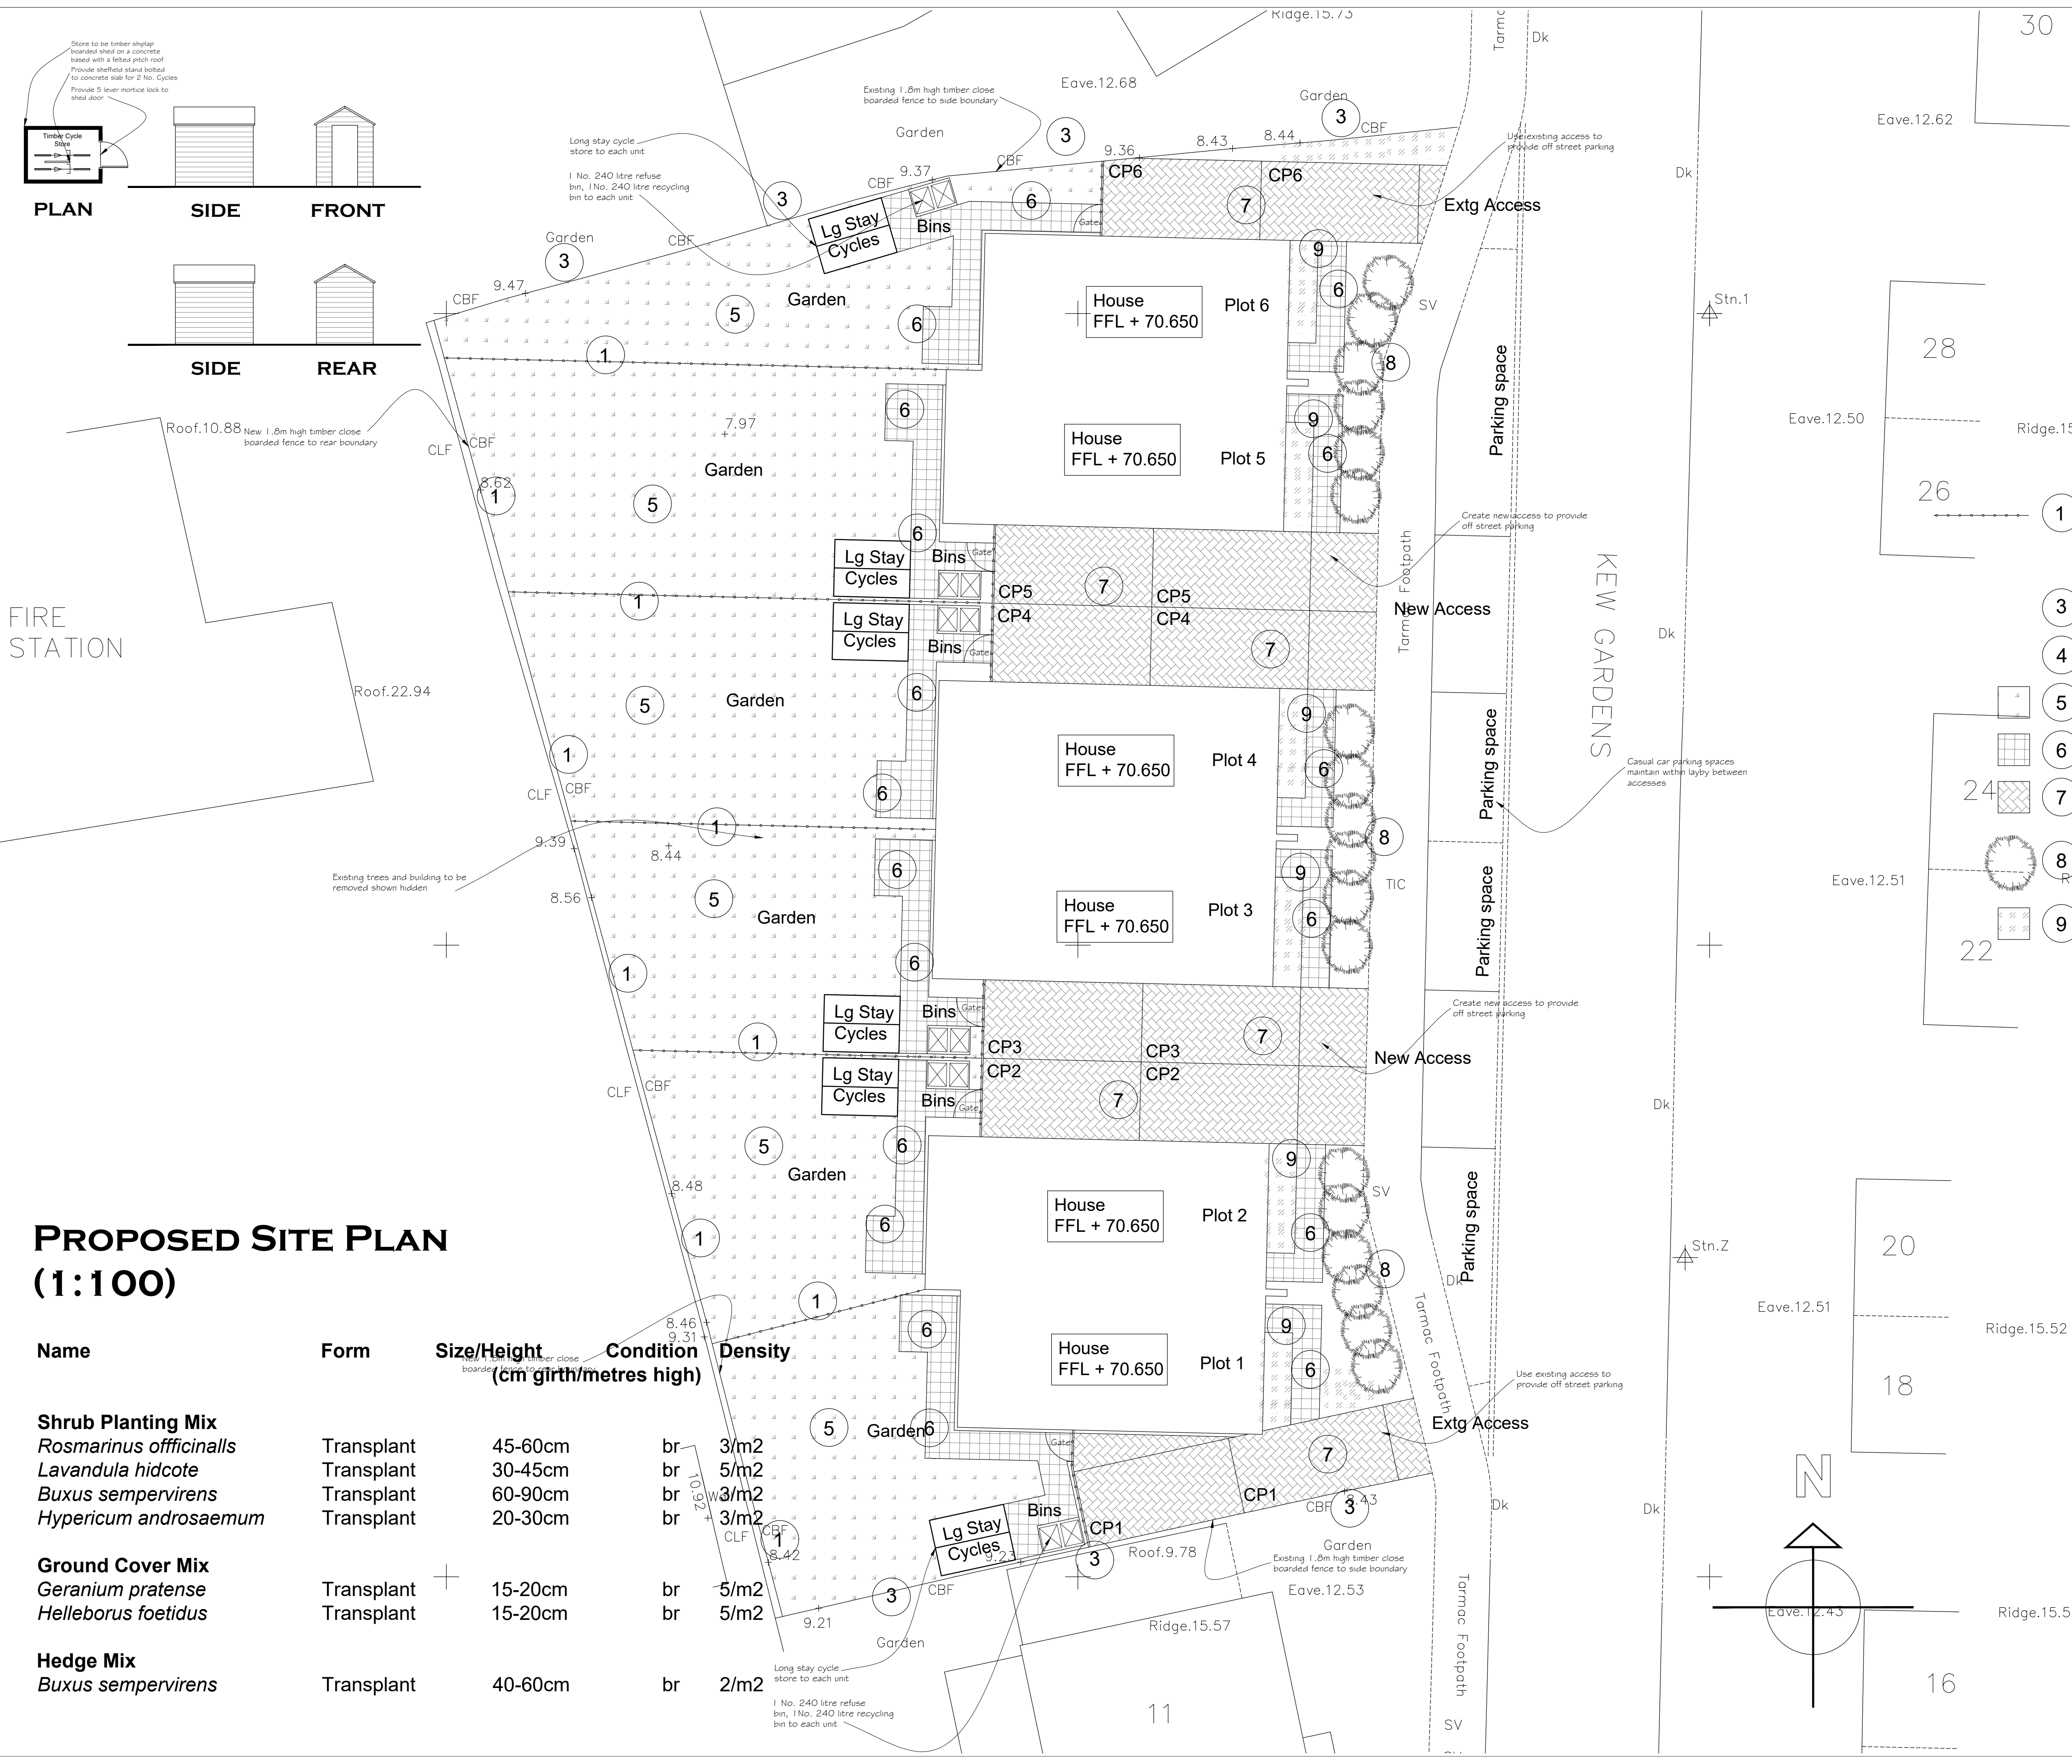

FIRE STATION

PROPOSED SITE PLAN (1:100)

Name	Form	Size/Height (cm girth/metres high)	Condition	Density
Shrub Planting Mix <i>Rosmarinus officinalis</i> <i>Lavandula hidcote</i> <i>Buxus sempervirens</i> <i>Hypericum androsaemum</i>	Transplant	45-60cm	br	3/m2
	Transplant	30-45cm	br	5/m2
	Transplant	60-90cm	br	3/m2
	Transplant	20-30cm	br	3/m2
Ground Cover Mix <i>Geranium pratense</i> <i>Helleborus foetidus</i>	Transplant	15-20cm	br	5/m2
	Transplant	15-20cm	br	5/m2
Hedge Mix <i>Buxus sempervirens</i>	Transplant	40-60cm	br	2/m2

Notes

THIS DRAWING IS THE COPYRIGHT OF VIVID DESIGN STUDIO LTD AND MUST NOT BE COPIED, ALTERED OR REPRODUCED IN ANY WAY NEITHER PASSED TO A THIRD PARTY WITHOUT THEIR WRITTEN PERMISSION.

DIMENSIONS TO BE CHECKED ON SITE BEFORE COMMENCING WORK AND ANY DISCREPANCIES SHALL BE REPORTED TO THE DESIGNER. FIGURED DIMENSIONS MUST BE TAKEN IN PREFERENCE TO SCALED DIMENSIONS.

Rev:-	Description:-	Date:-	Chkd by:-
A	Removed front boundary fence	06/04/20	

- Materials Key**
- 1.8m High Timber Close Boarded Fence
 - Existing Boundary Treatments Retained
 - Existing Trees and Hedges Retained
 - Lawn Areas
 - Concrete Slabs (Dark Grey)
 - Permeable Paviors (Light Grey)
 - New Hedging (staggered rows 3 per linear metre) Kept at maximum 600mm hi
 - New Shrub & Ground Cover (20% of each species tandom planted @ 4No. per sqm)

VIVID
design studio

The Barn, Calcot Mount Business Park, Calcot Lane, Curdridge, Southampton, Hampshire, SO32 2BN
Tel: 01489 786670
Email: info@vividdesignstudio.co.uk
Website: www.vividdesignstudio.co.uk

Project:-			
Proposed Residential Development 15-17 Kew Gardens Bognor Regis West Sussex			
Title:-			
Proposed Site Plan (Bin & Cycle)			
Client:-			
Imperial Homes (Southern) Ltd			
Scale:-			
1:100 (@A1)			
Drawn By:-		Checked By:-	
PJD		PJD	
Date:-		Date:-	
09/01/20		09/01/20	
Job.No:-		Rev:-	
180037		13 A	