



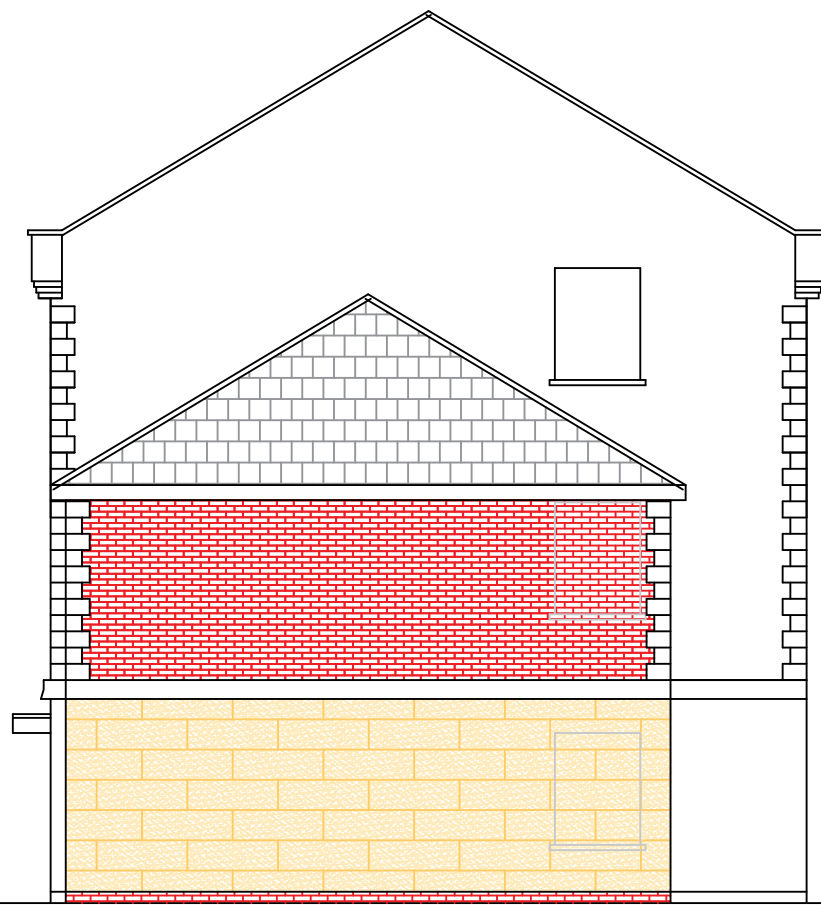


Front Elevation

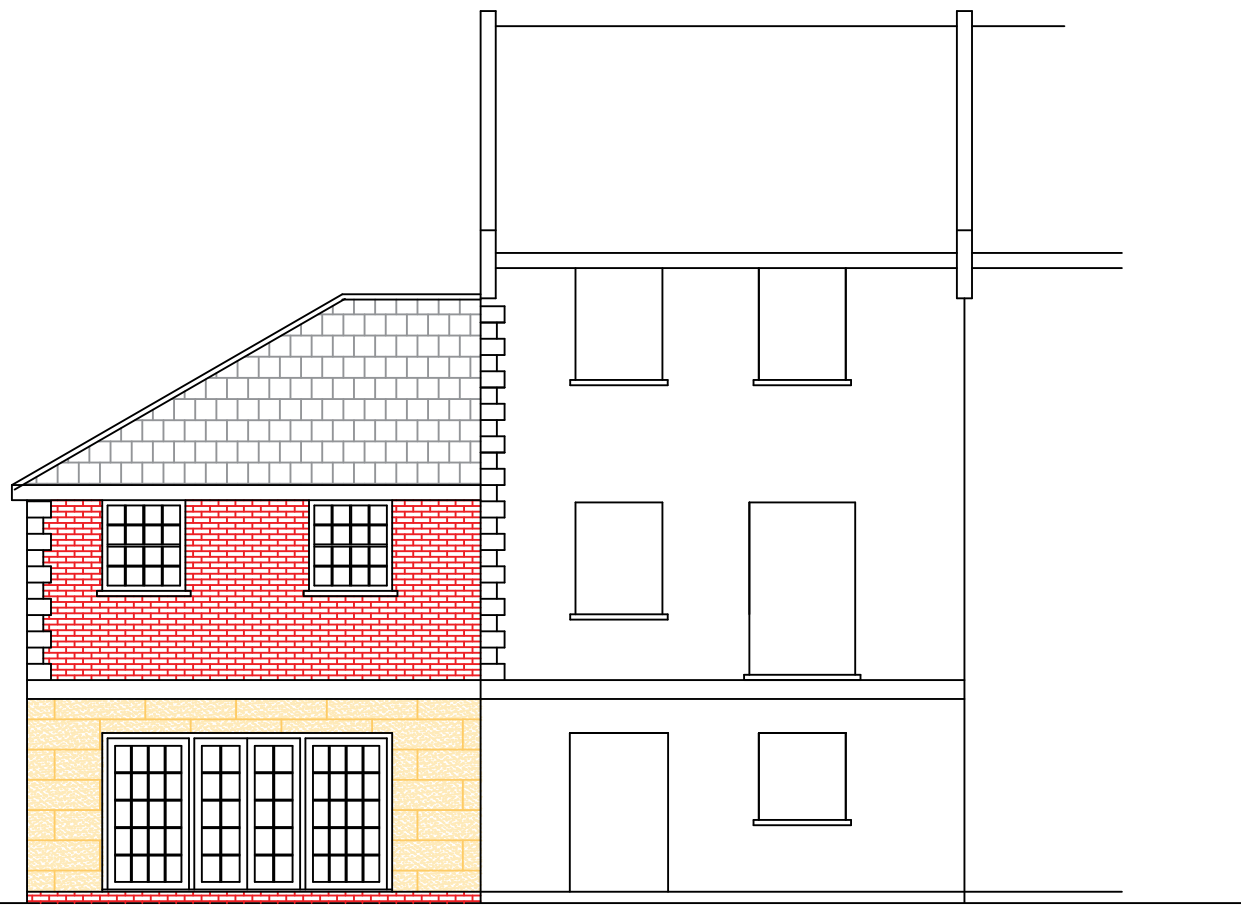


Side Elevation




Rear Elevation

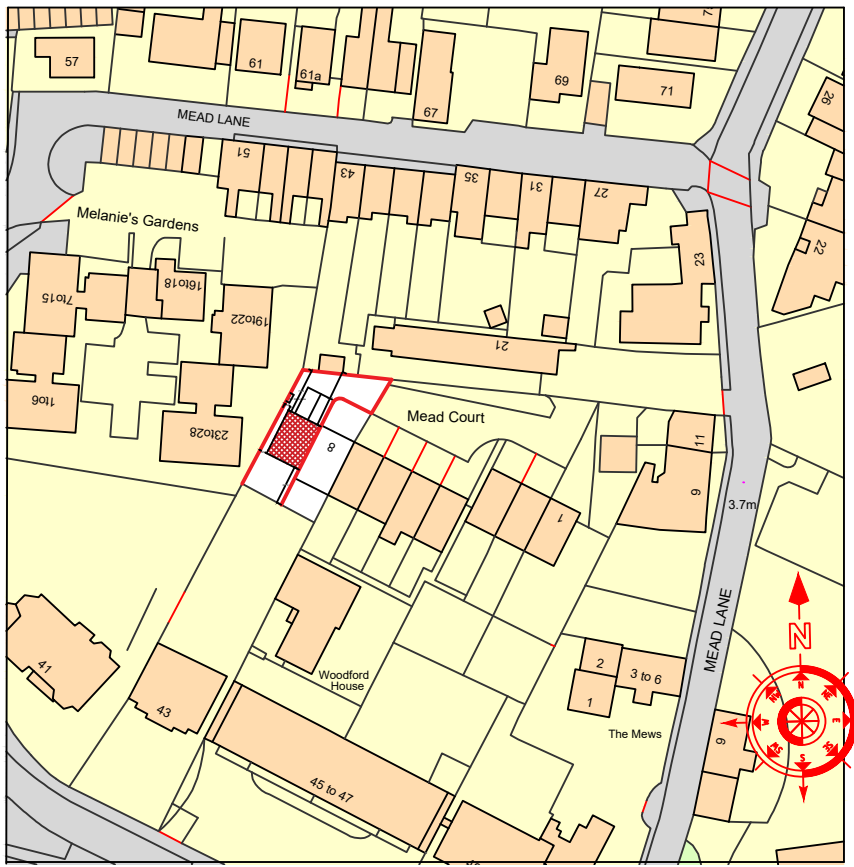


Location Plan 1 : 1250

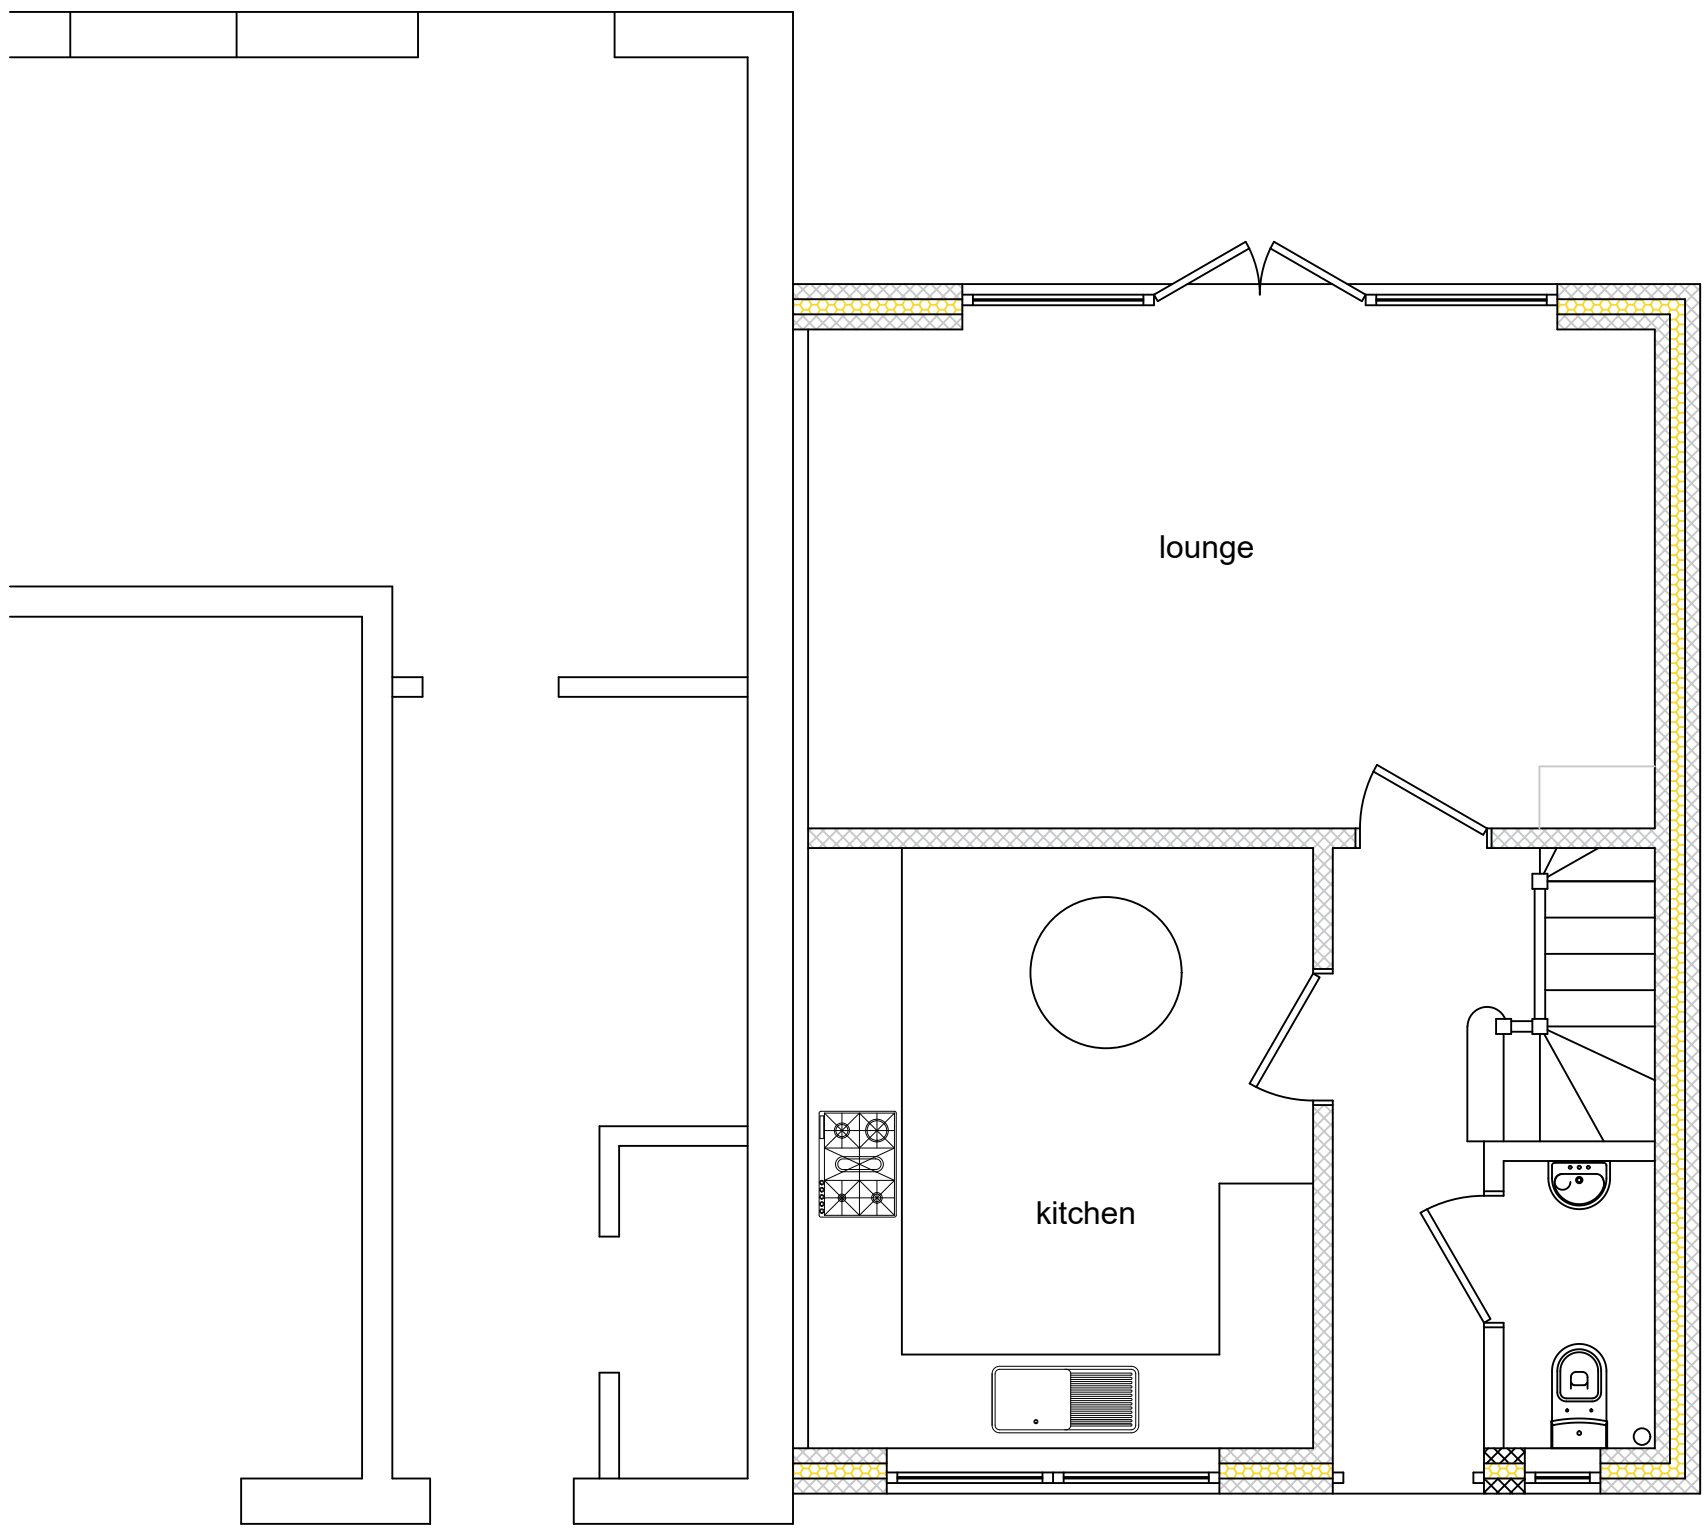

Ground Floor Plan

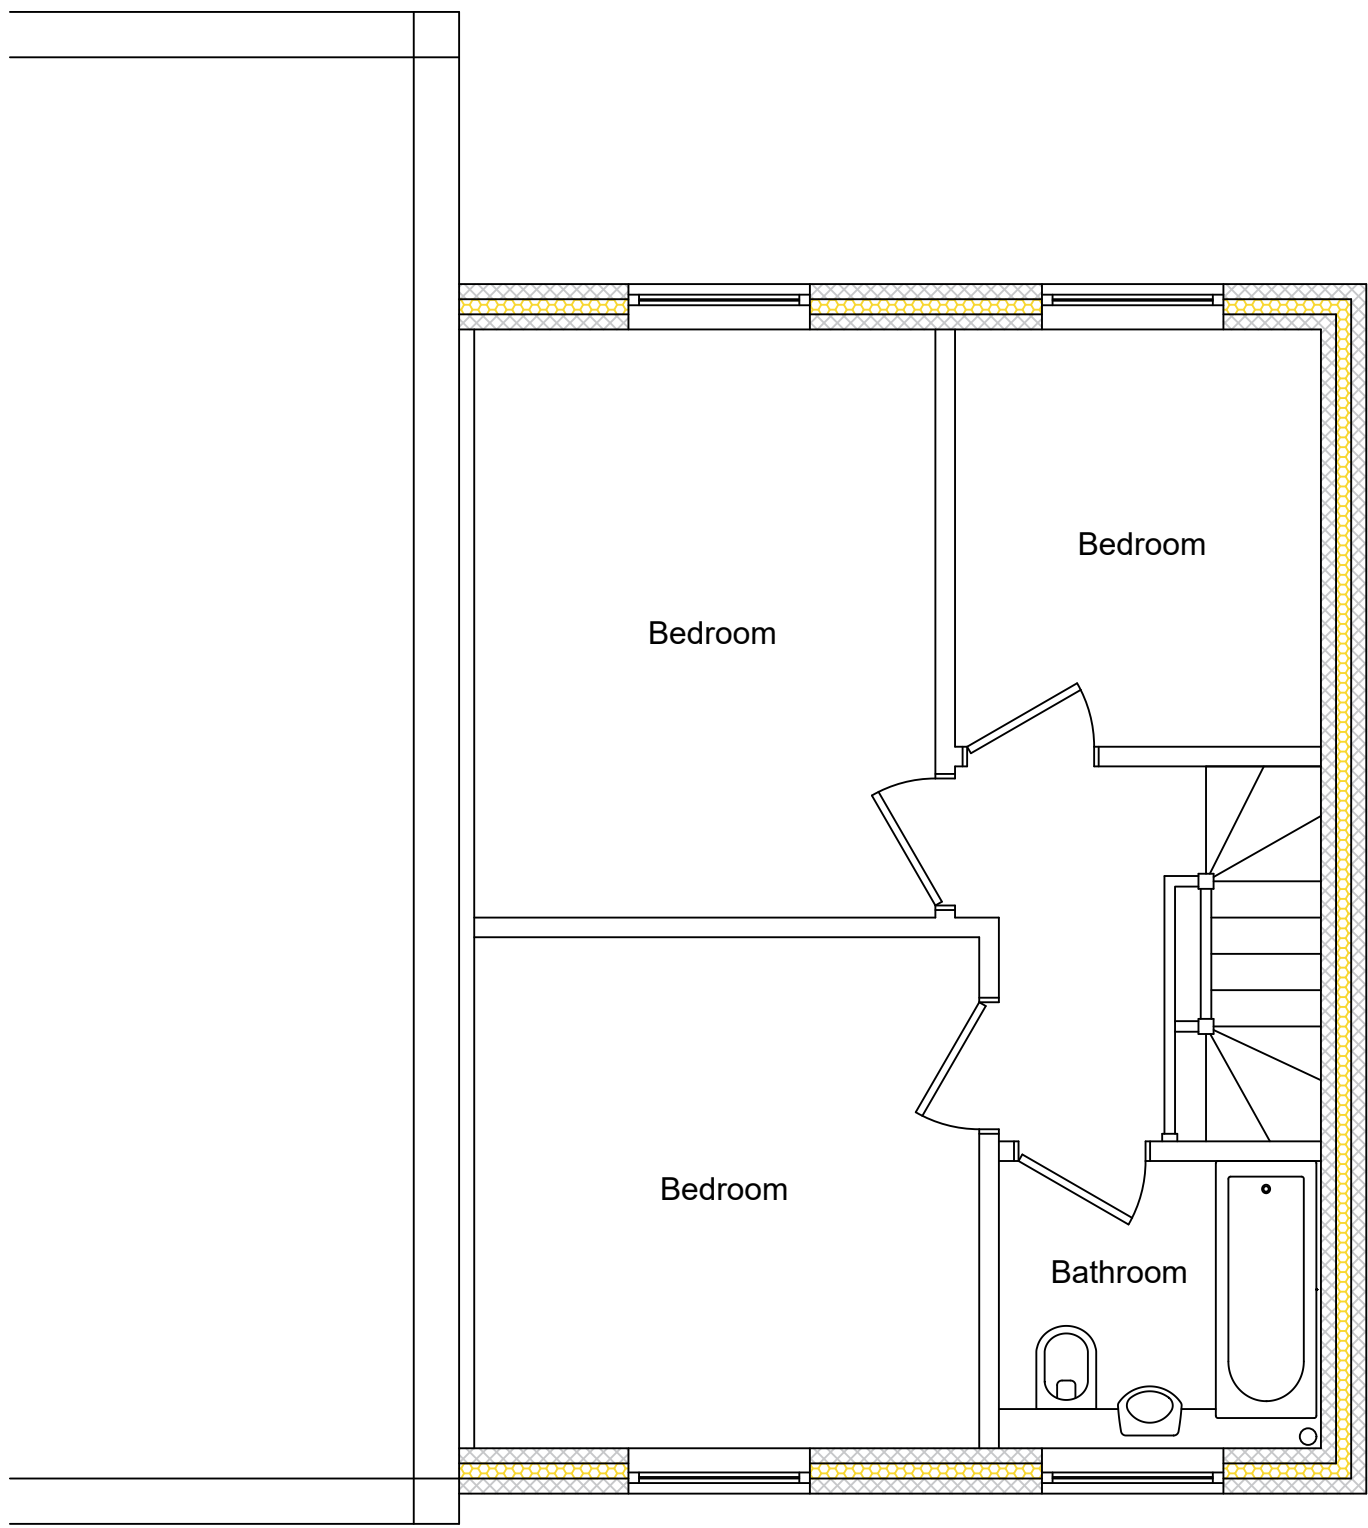

First Floor Plan

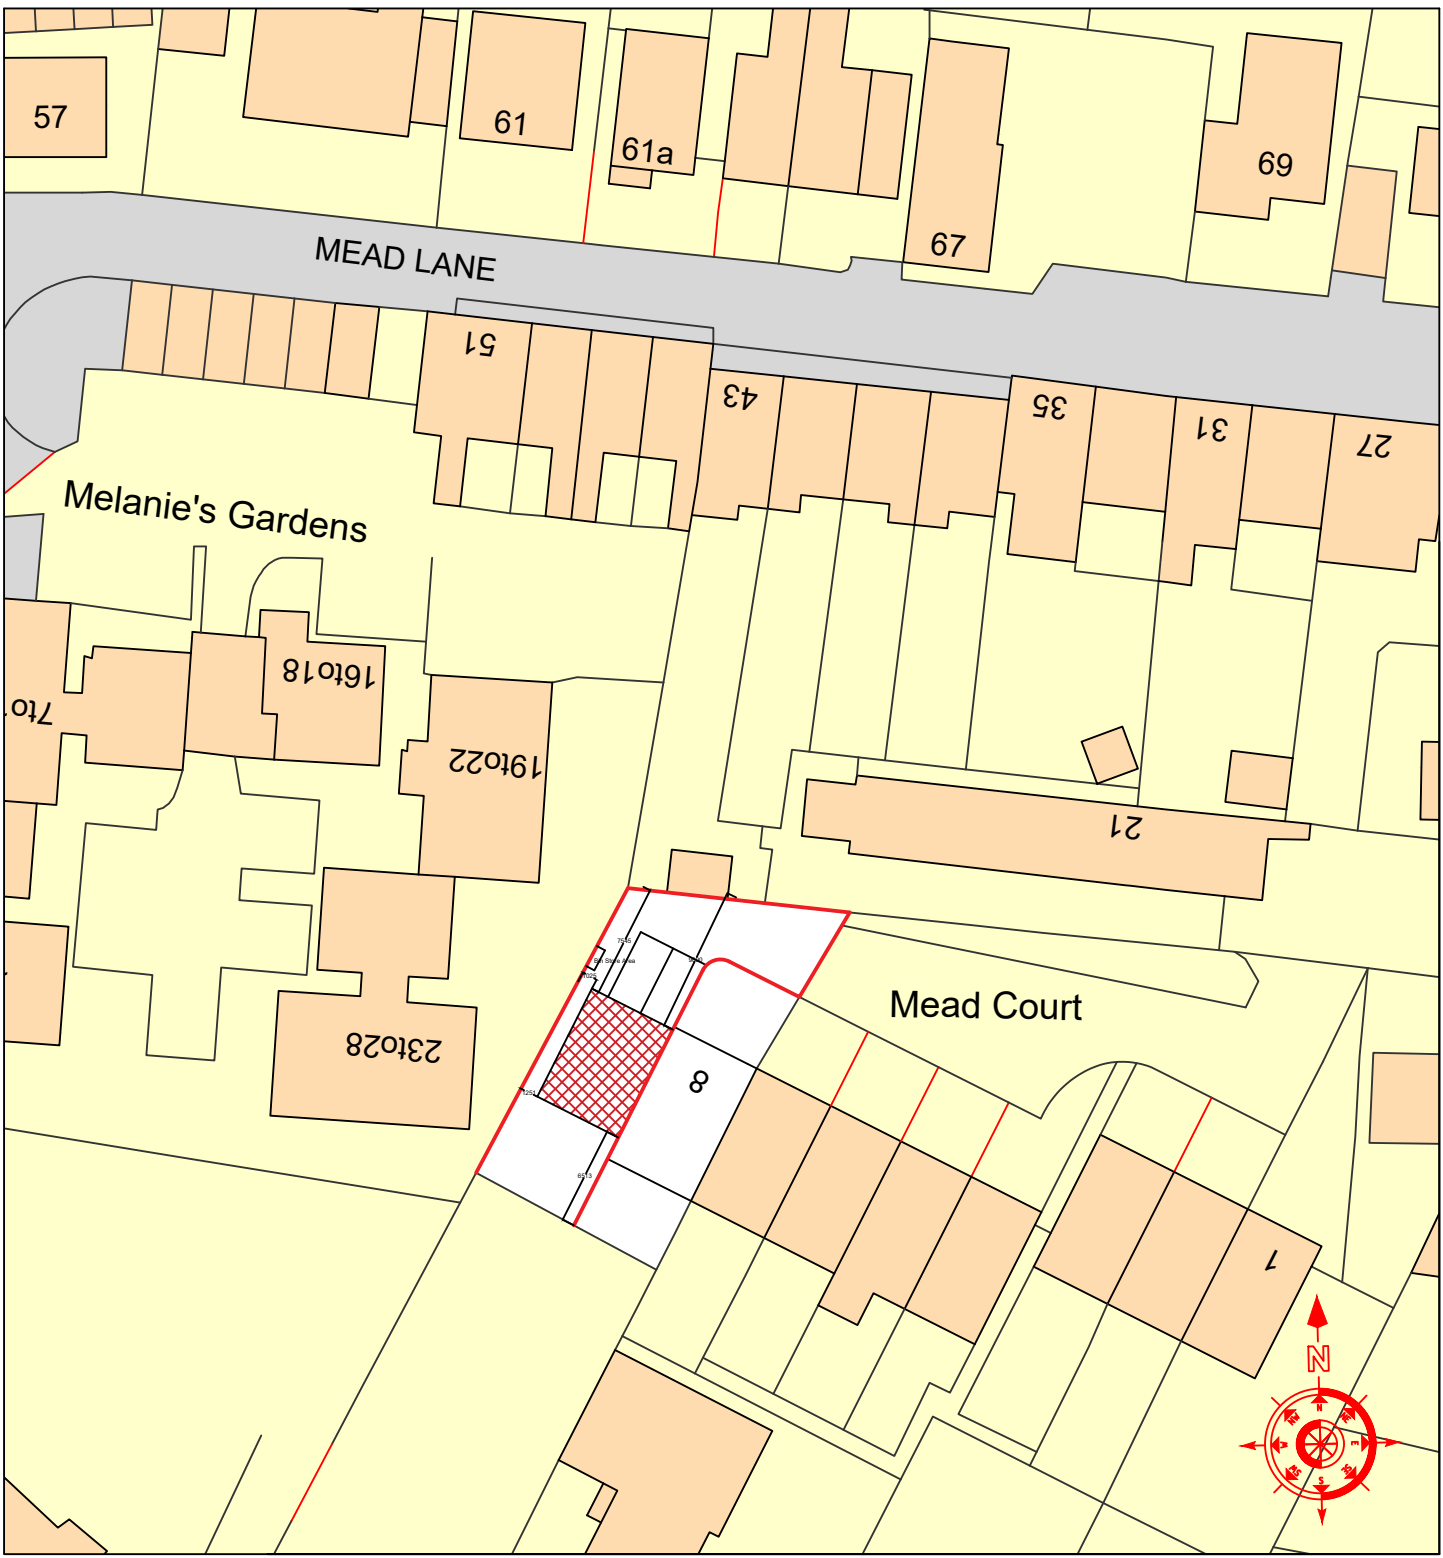

Block plan 1 : 500

General Notes

No.	Revision/Issue	Date

Firm Name and Address
Orchard Enterprises Southern Ltd
32 Dorset Road
Bognor Regis
West Sussex
PO21 2DU
Tel 01243 868681
Mob 07740 516328

Project Name and Address
Proposed plans and elevations at :
Land Adjacent to 8 Mead Court
Bognor Regis
West Sussex

Project Proposed plans and elevations	Sheet
Date 25th September 2017	1
Scale 1 : 100 & 1 : 50	