



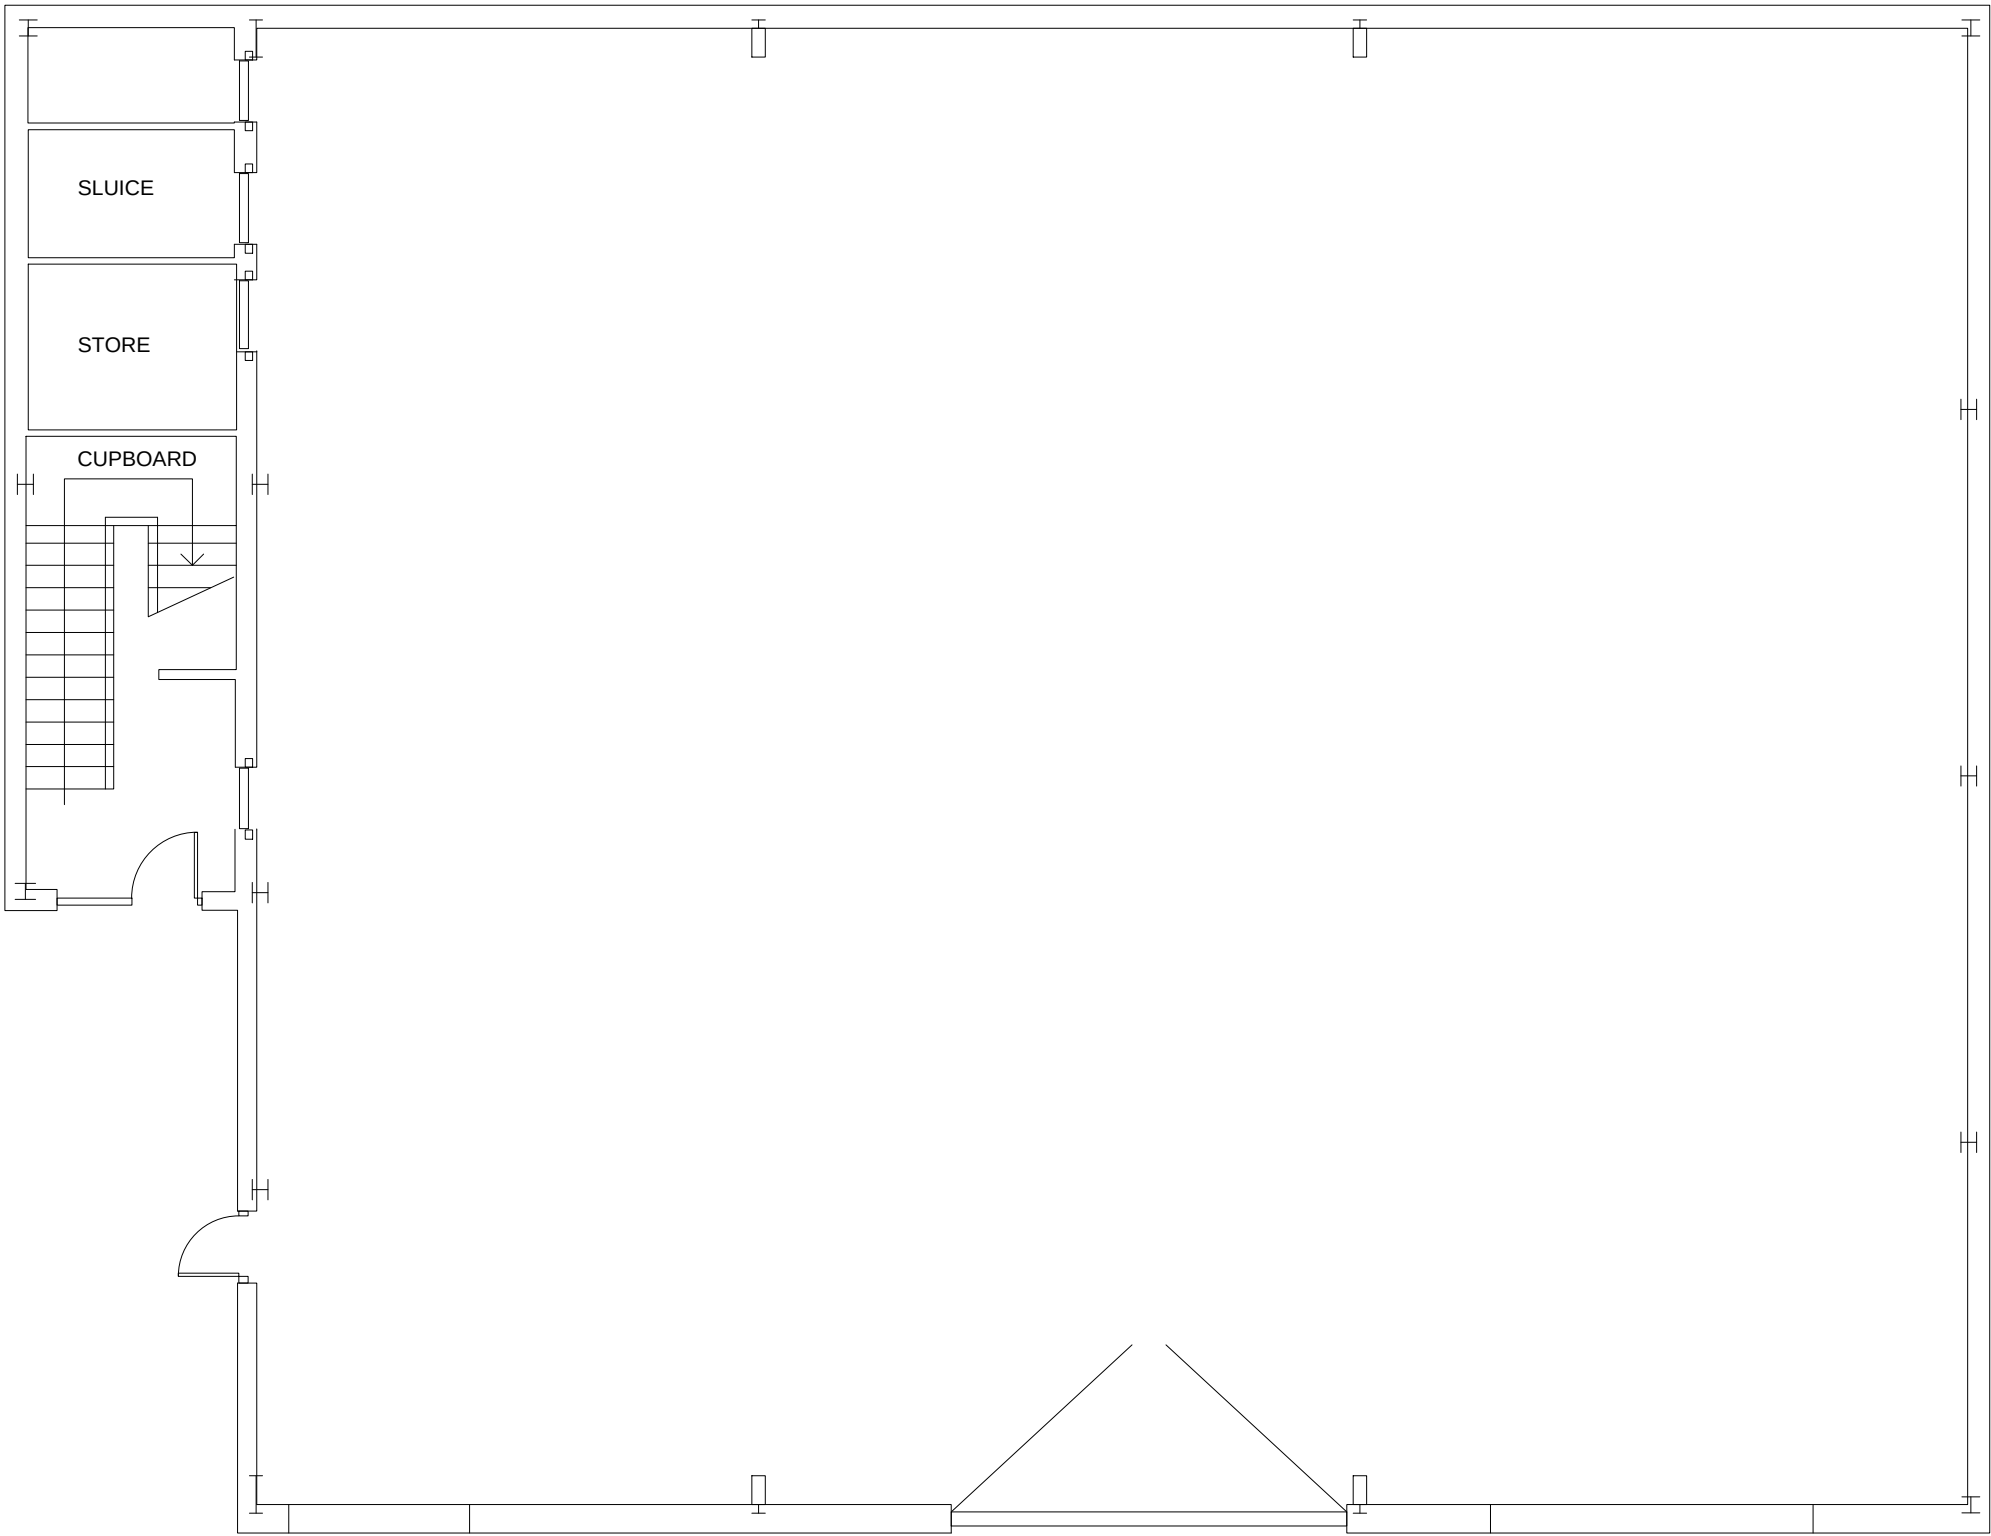



GROUND FLOOR

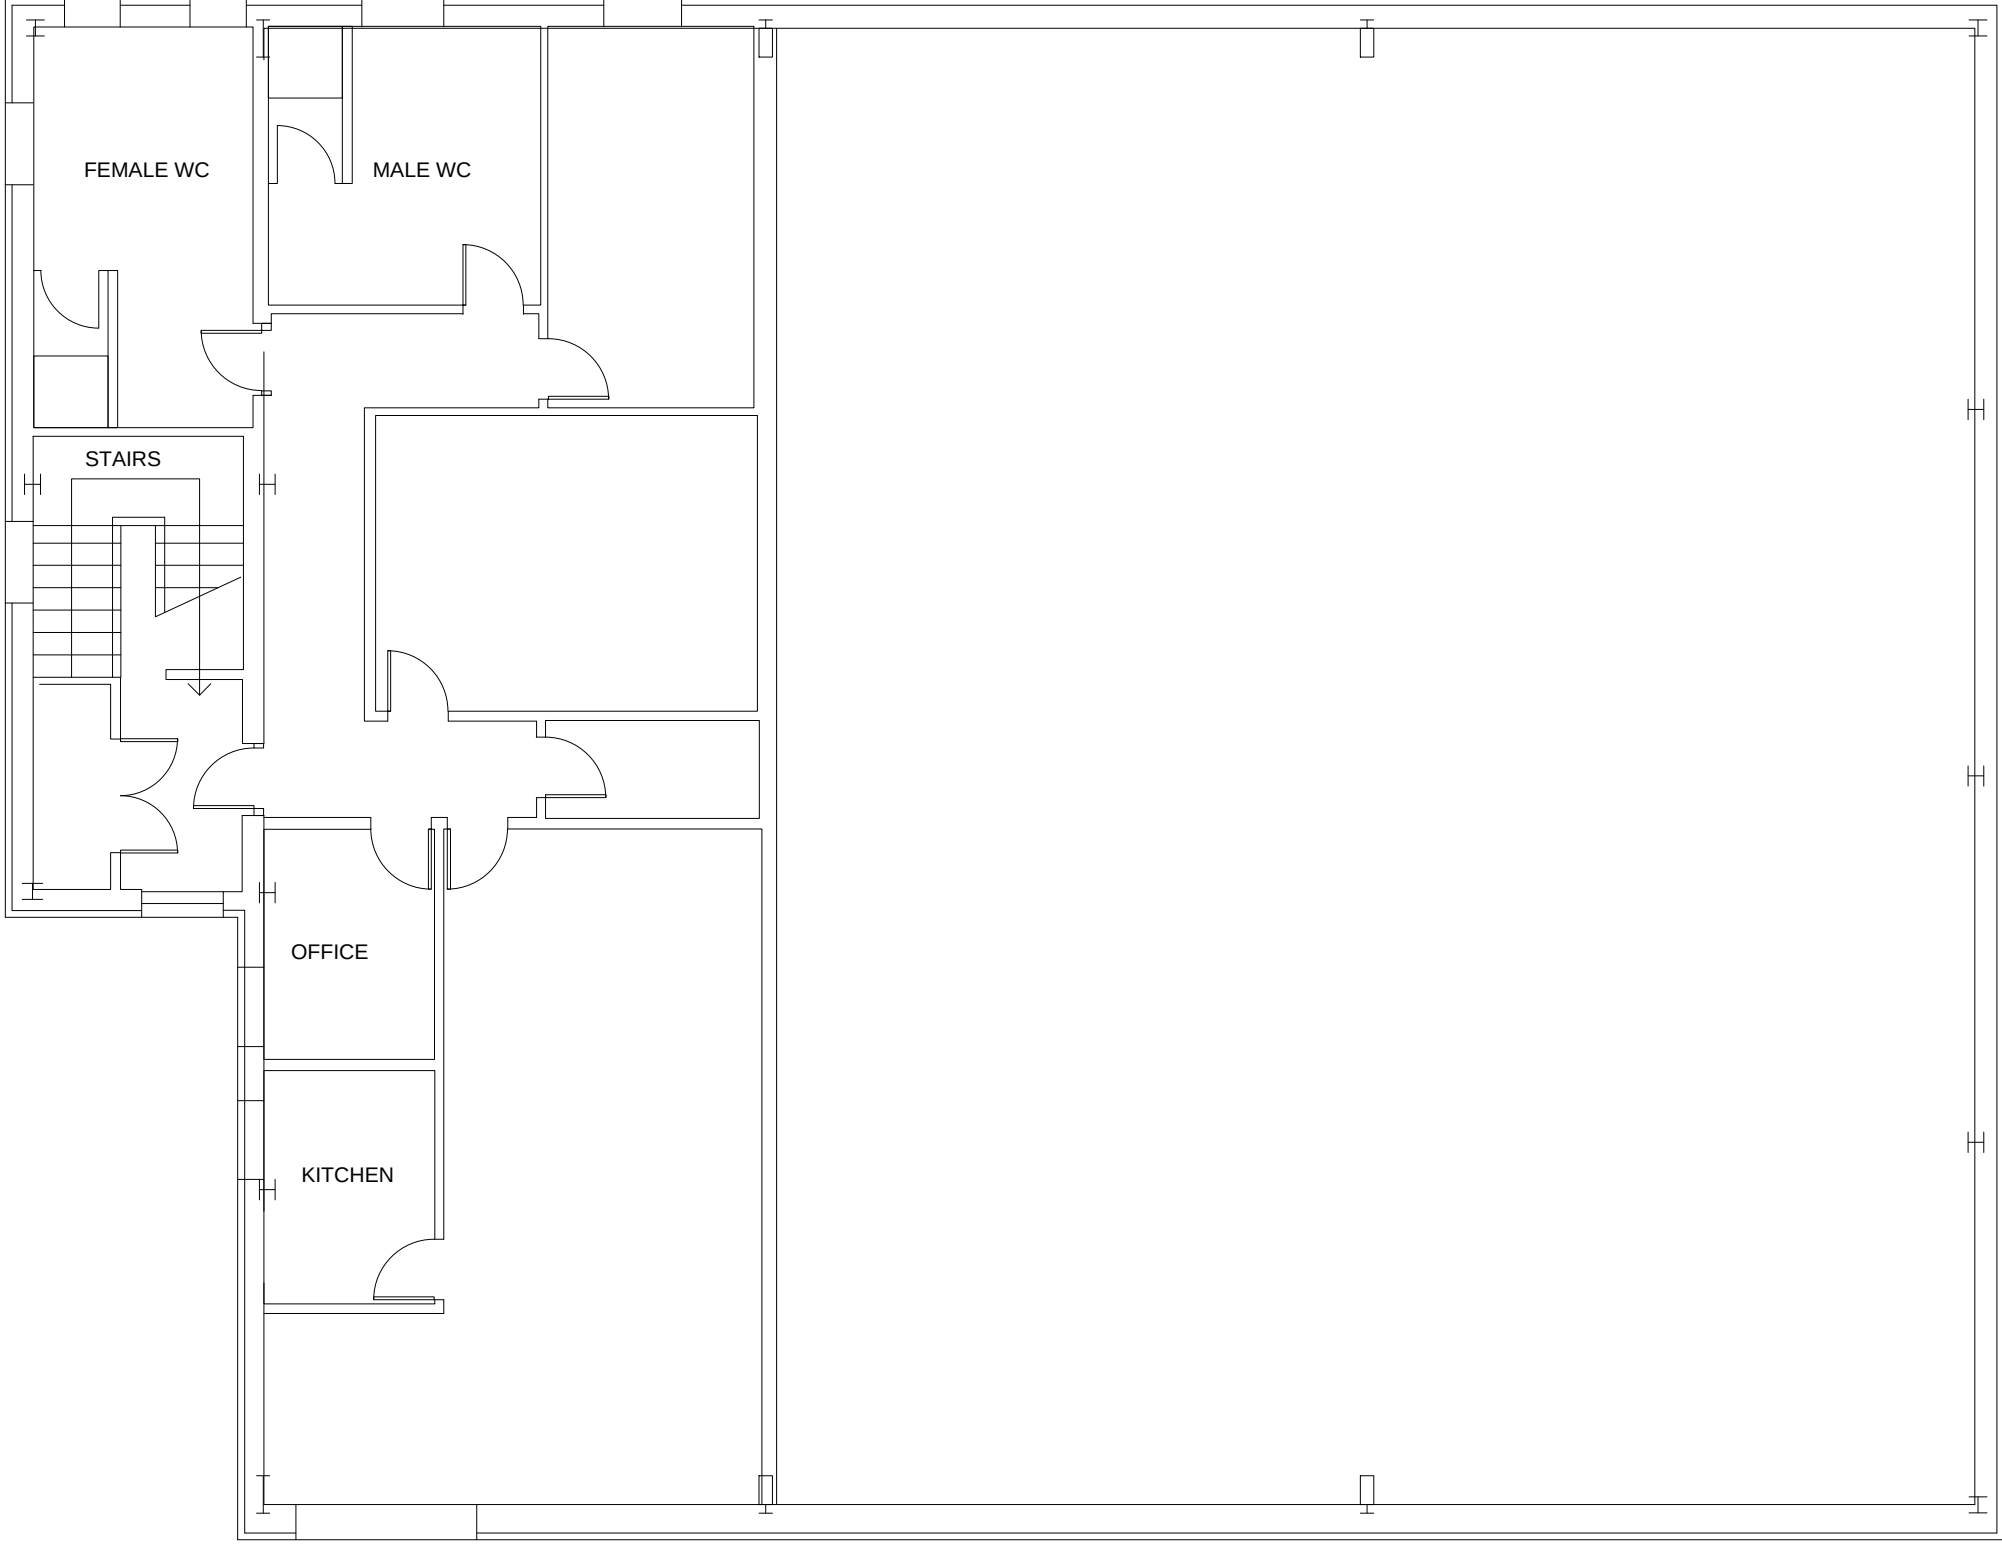


FIRST FLOOR

EXISTING FLOOR PLANS

SCALE 1:100

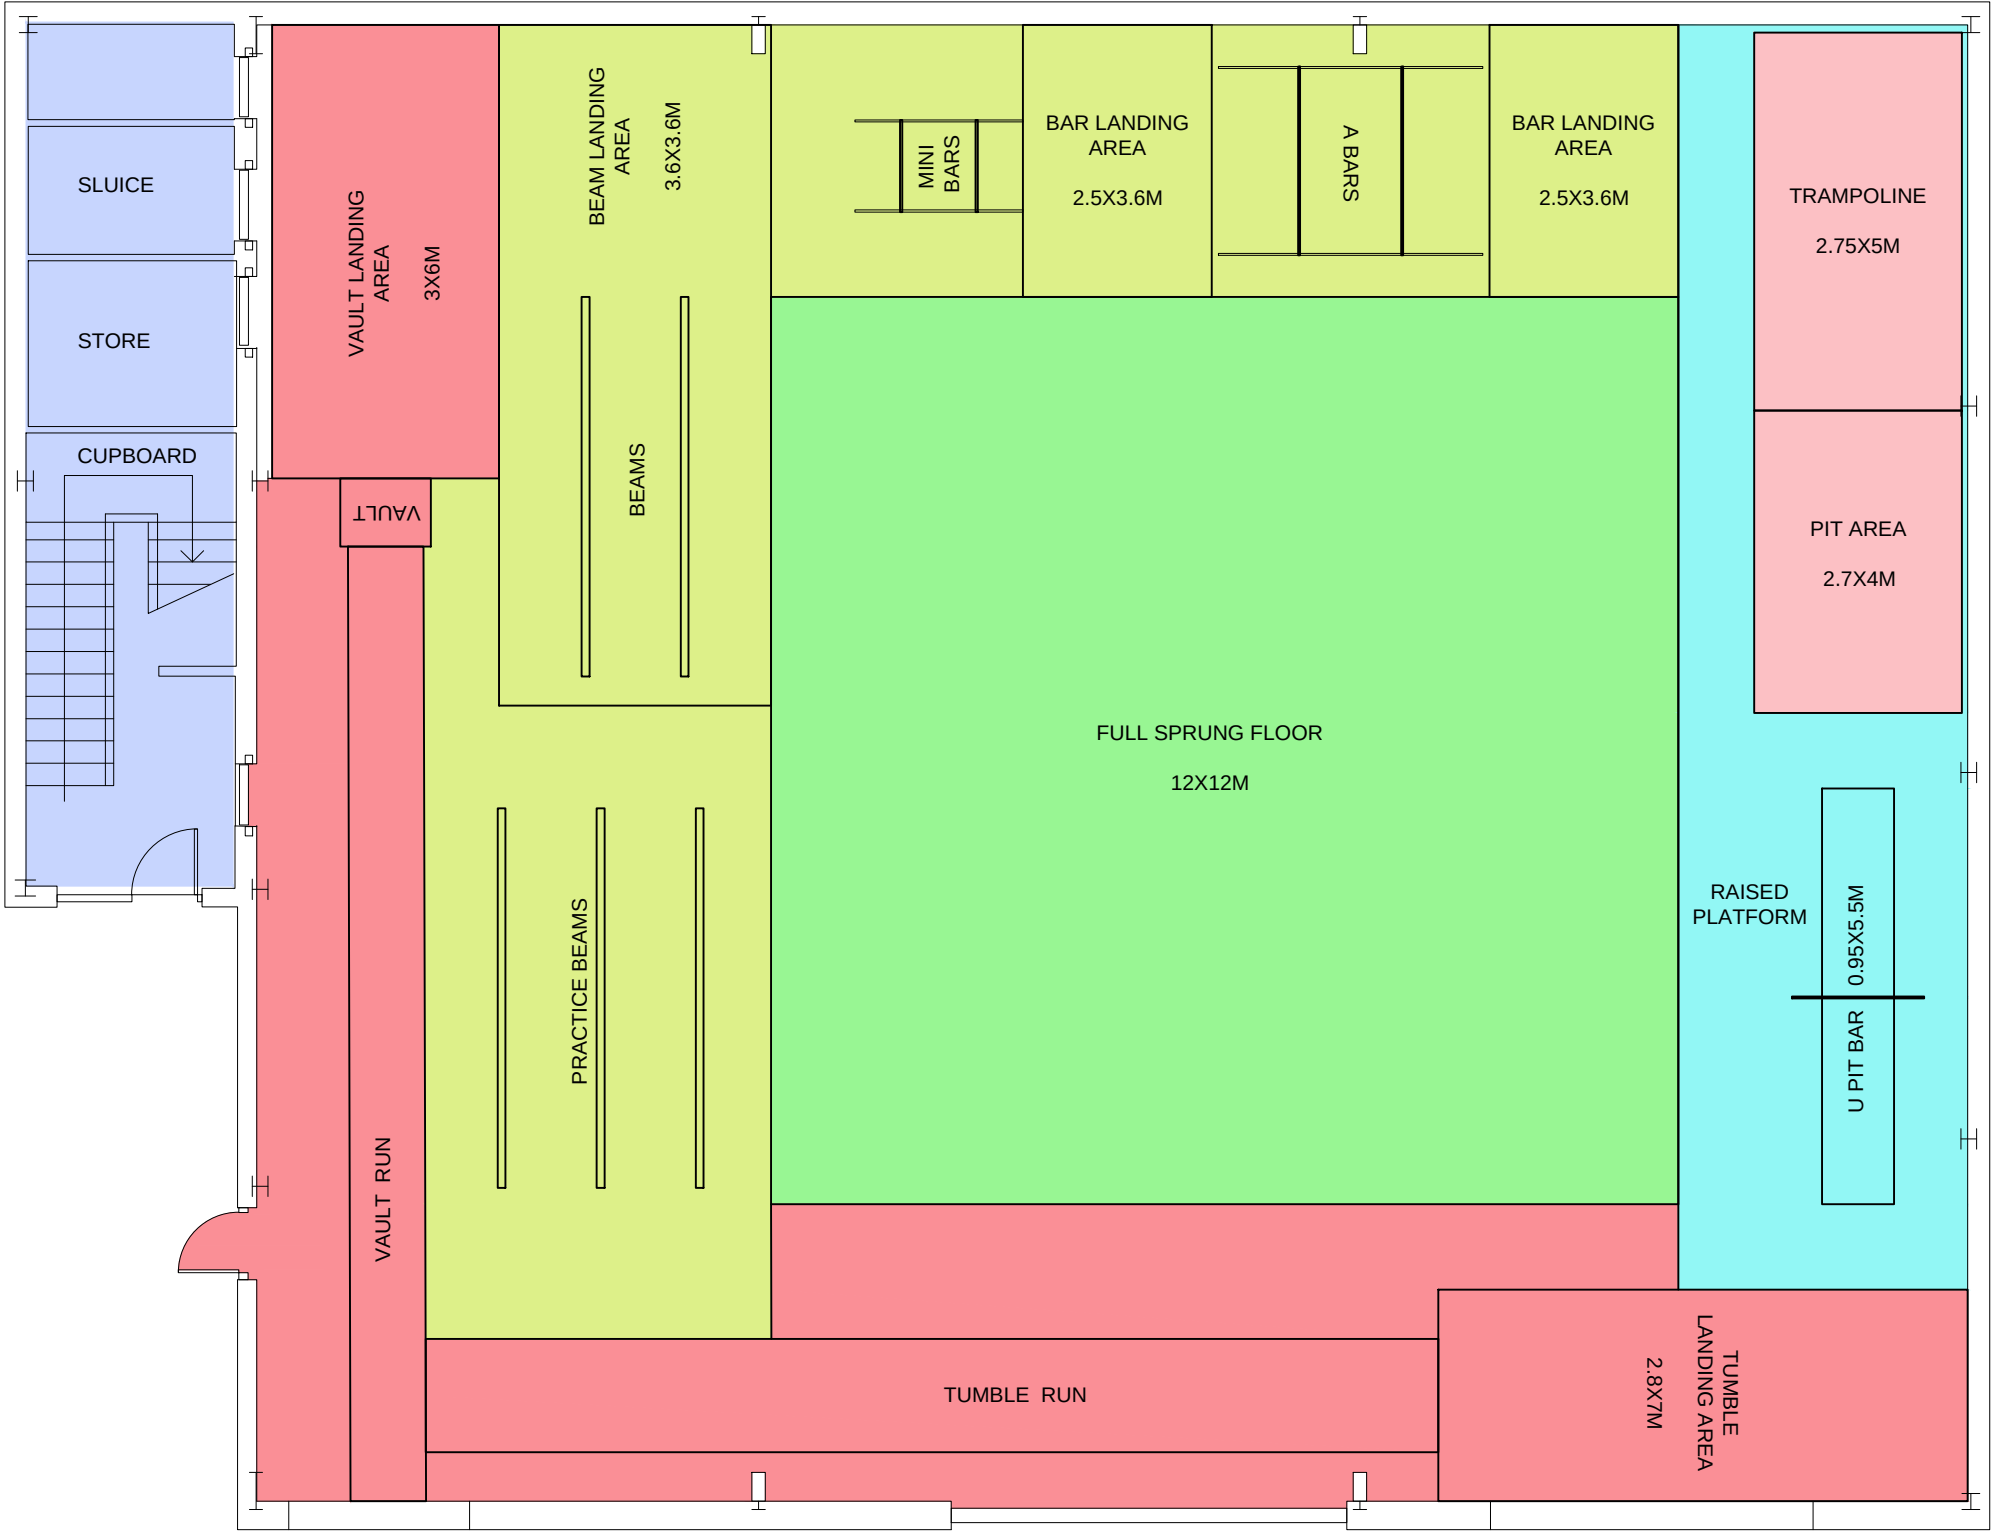 



GROUND FLOOR

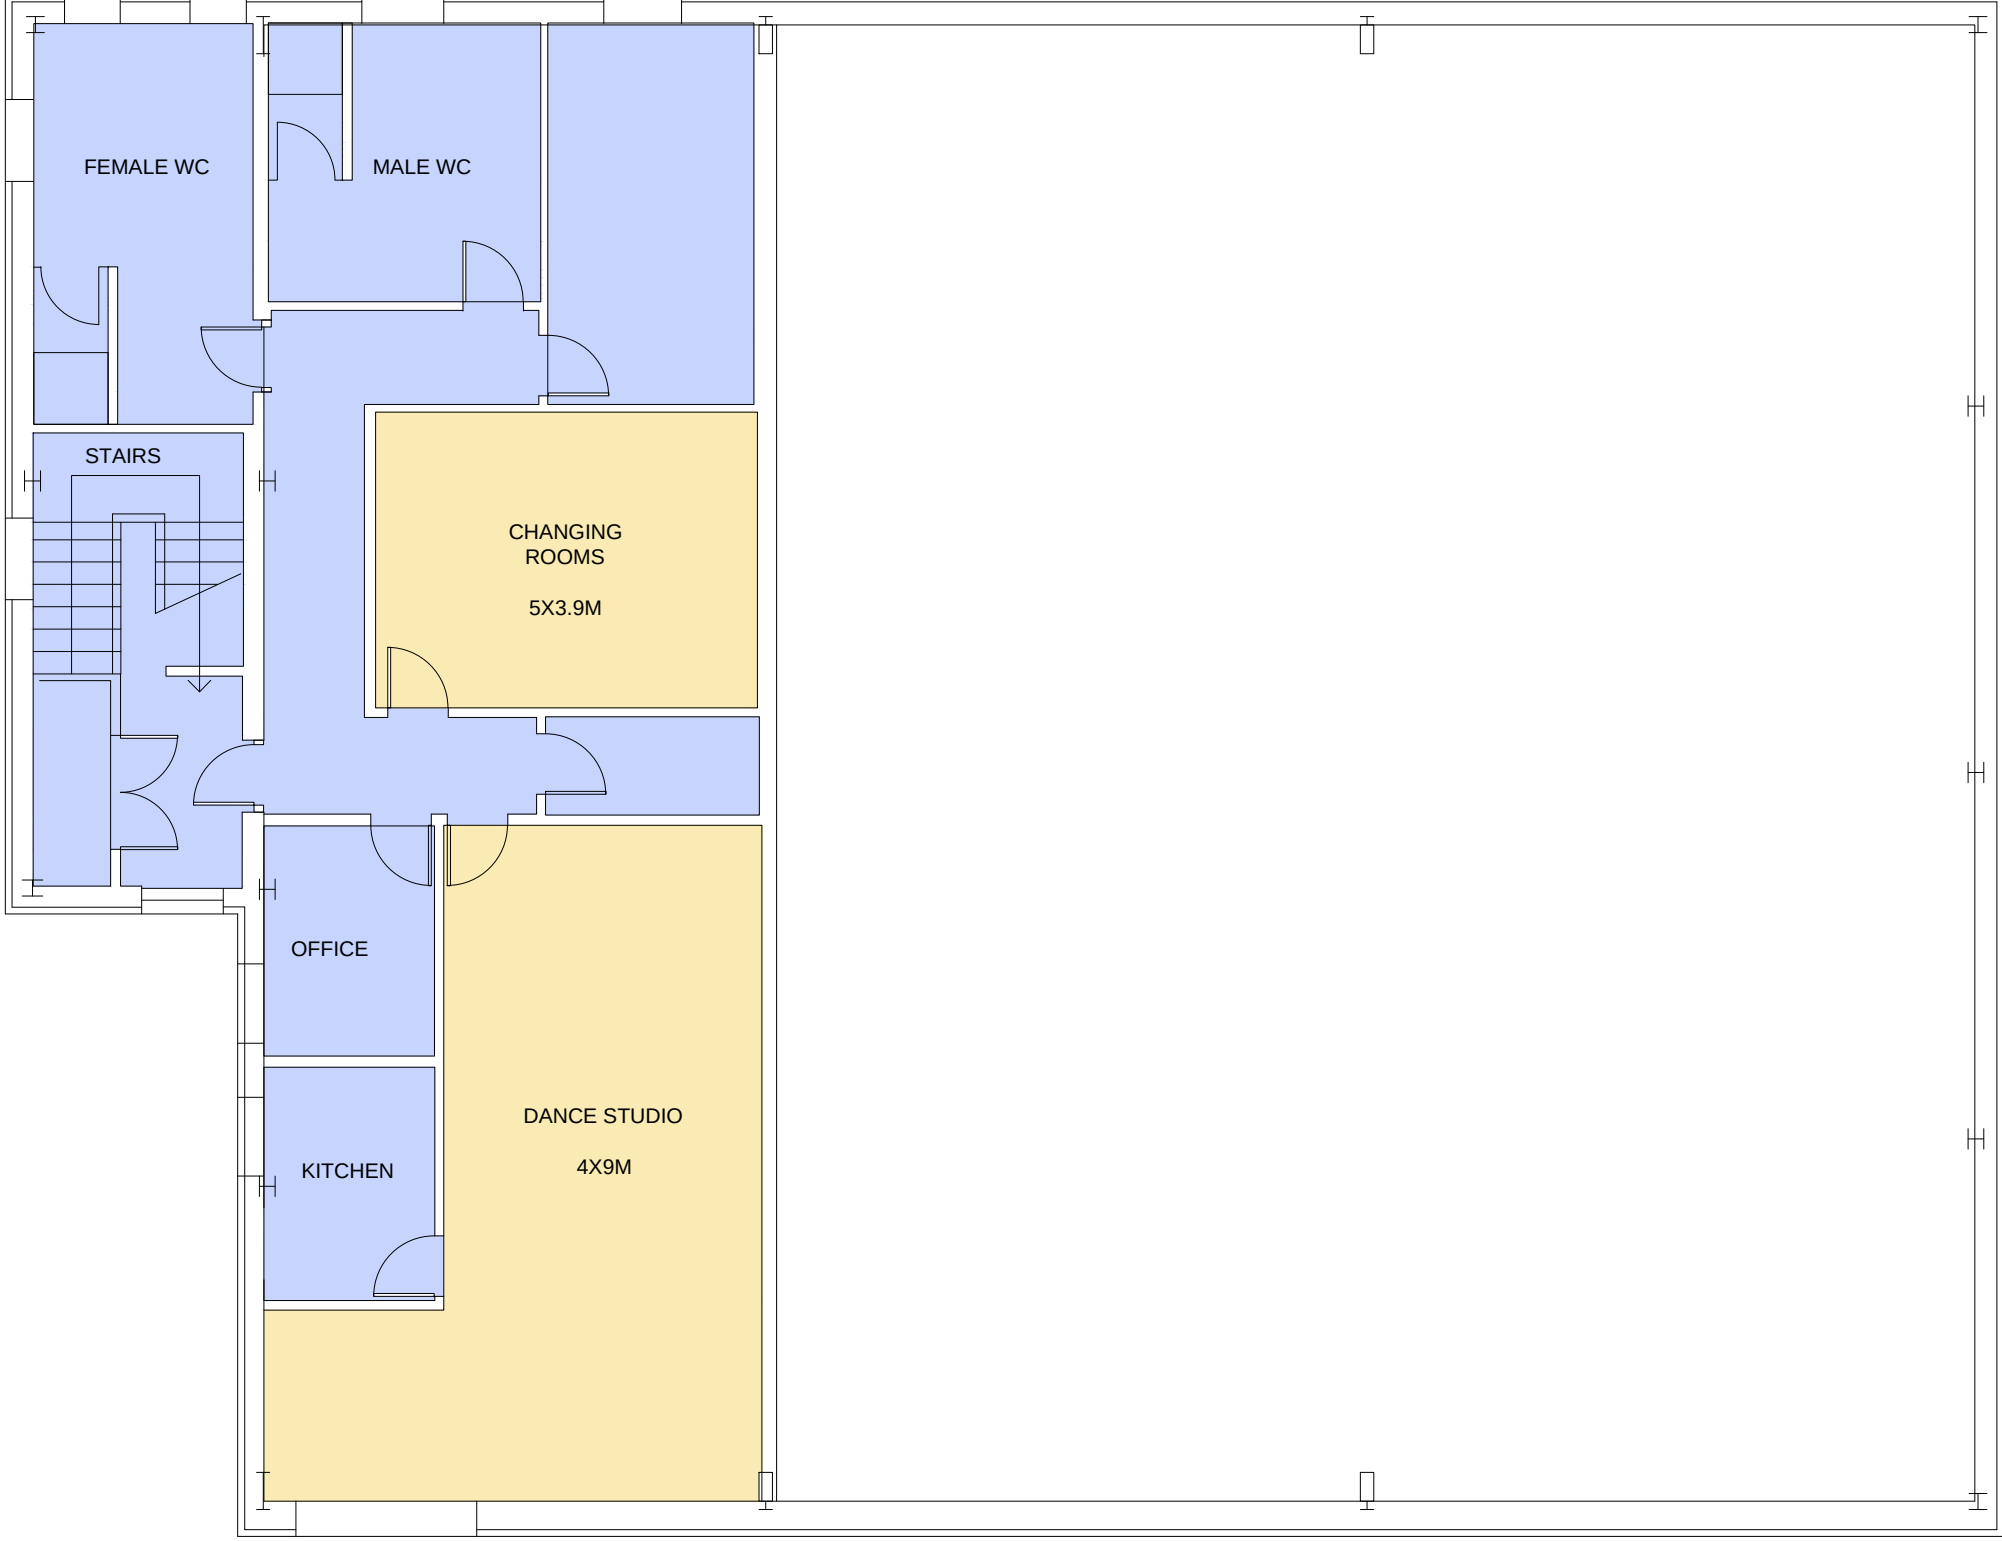

FIRST FLOOR



PROPOSED FLOOR PLANS

SCALE 1:100

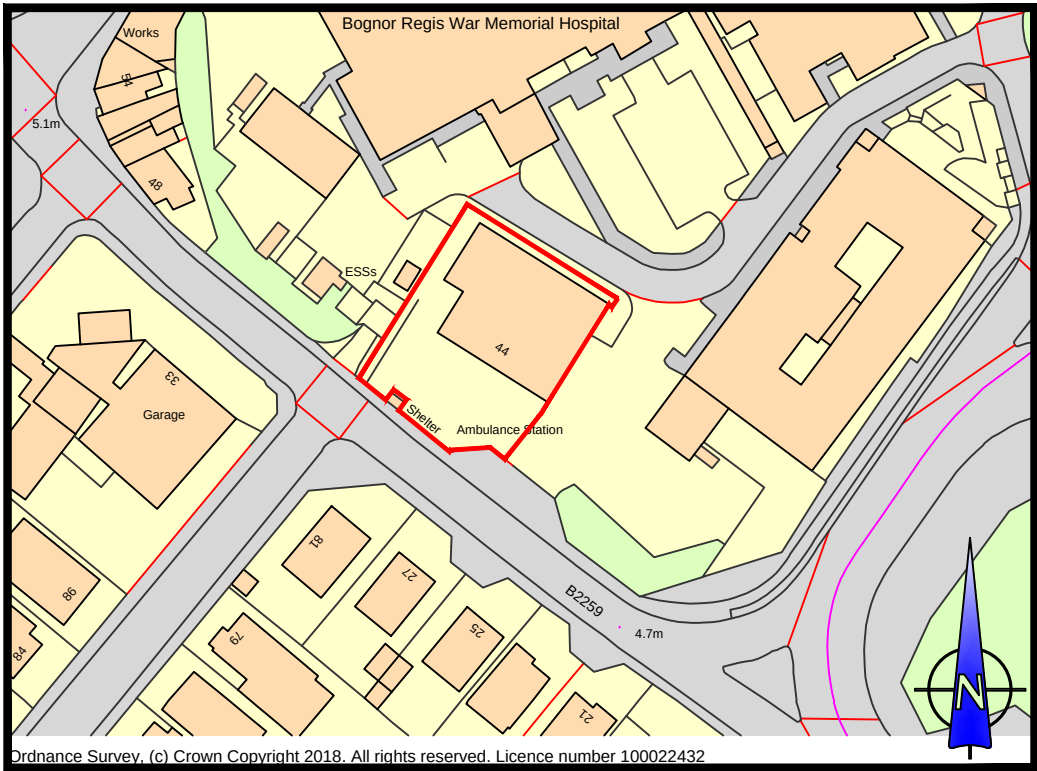 



LOCATION PLAN

SCALE 1:1250

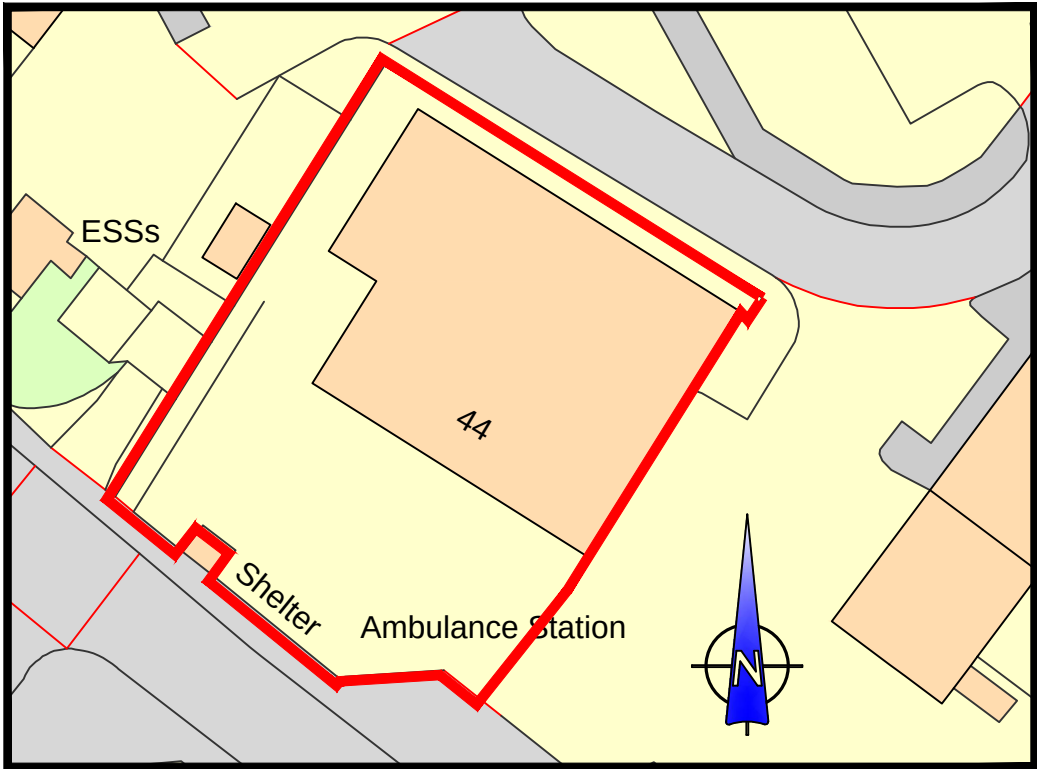 

BLOCK PLAN

SCALE 1:500

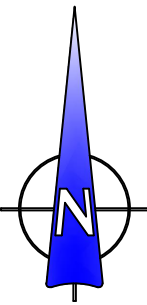 

Notes
All details are indicative only. All dimensions to be checked on site by contractor prior to commencement of works. Any discrepancies in drawings to be reported to Philips Surveyors LLP.

Rev.	Amendments	Date	Drw.
------	------------	------	------

PS PHILIPS SURVEYORS
BUILDING SURVEYORS, DESIGNERS & CONSULTANTS

PHILIPS SURVEYORS LLP, THE OLD COACH HOUSE, 78 LOWER STREET, PULBOROUGH, WEST SUSSEX, RH20 2AA
TEL 01798 873222 FAX 01798 873444
EMAIL INFO@PHILIPS-SURVEYORS.CO.UK
WWW.PHILIPSCHARTEREDSURVEYORS.CO.UK



CLIENT:

THE ACADEMY OF GYM
C/O KRIS DORNEY
21 SABRE ROAD
EMSWORTH
PO10 8EJ

PROJECT:

AMBULANCE STATION
44 CHICHESTER ROAD
BOGNOR REGIS
PO21 2XJ

DRAWING TITLE:

PLANNING

EXISTING & PROPOSED FLOOR PLANS
LOCATION & BLOCK PLANS

DRAWN: GRM	JOB NO: 44AMB	SCALE: 1:100 @A1
CHECKED: POW	DRAWING NO: PL1	REV:
DATE: JULY 2018		